


NOTE
DO NOT SCALE OFF DRAWINGS.
WRITTEN DIMENSIONS ONLY.
ALL DIMENSIONS ARE TO BE CHECKED AND
VALIDATED ON SITE BY CONTRACTOR PRIOR
TO CONSTRUCTION.
ANY DISCREPANCIES MUST BE REPORTED
IMMEDIATELY.
DRAWINGS ARE BASED ON LEGACY DRAWINGS
PROVIDED.

KEY
Existing
Proposed

USE CLASS
A3 Restaurants and Cafes
A1 Shops or A3 Restaurants and Cafes
B1 Business - Offices

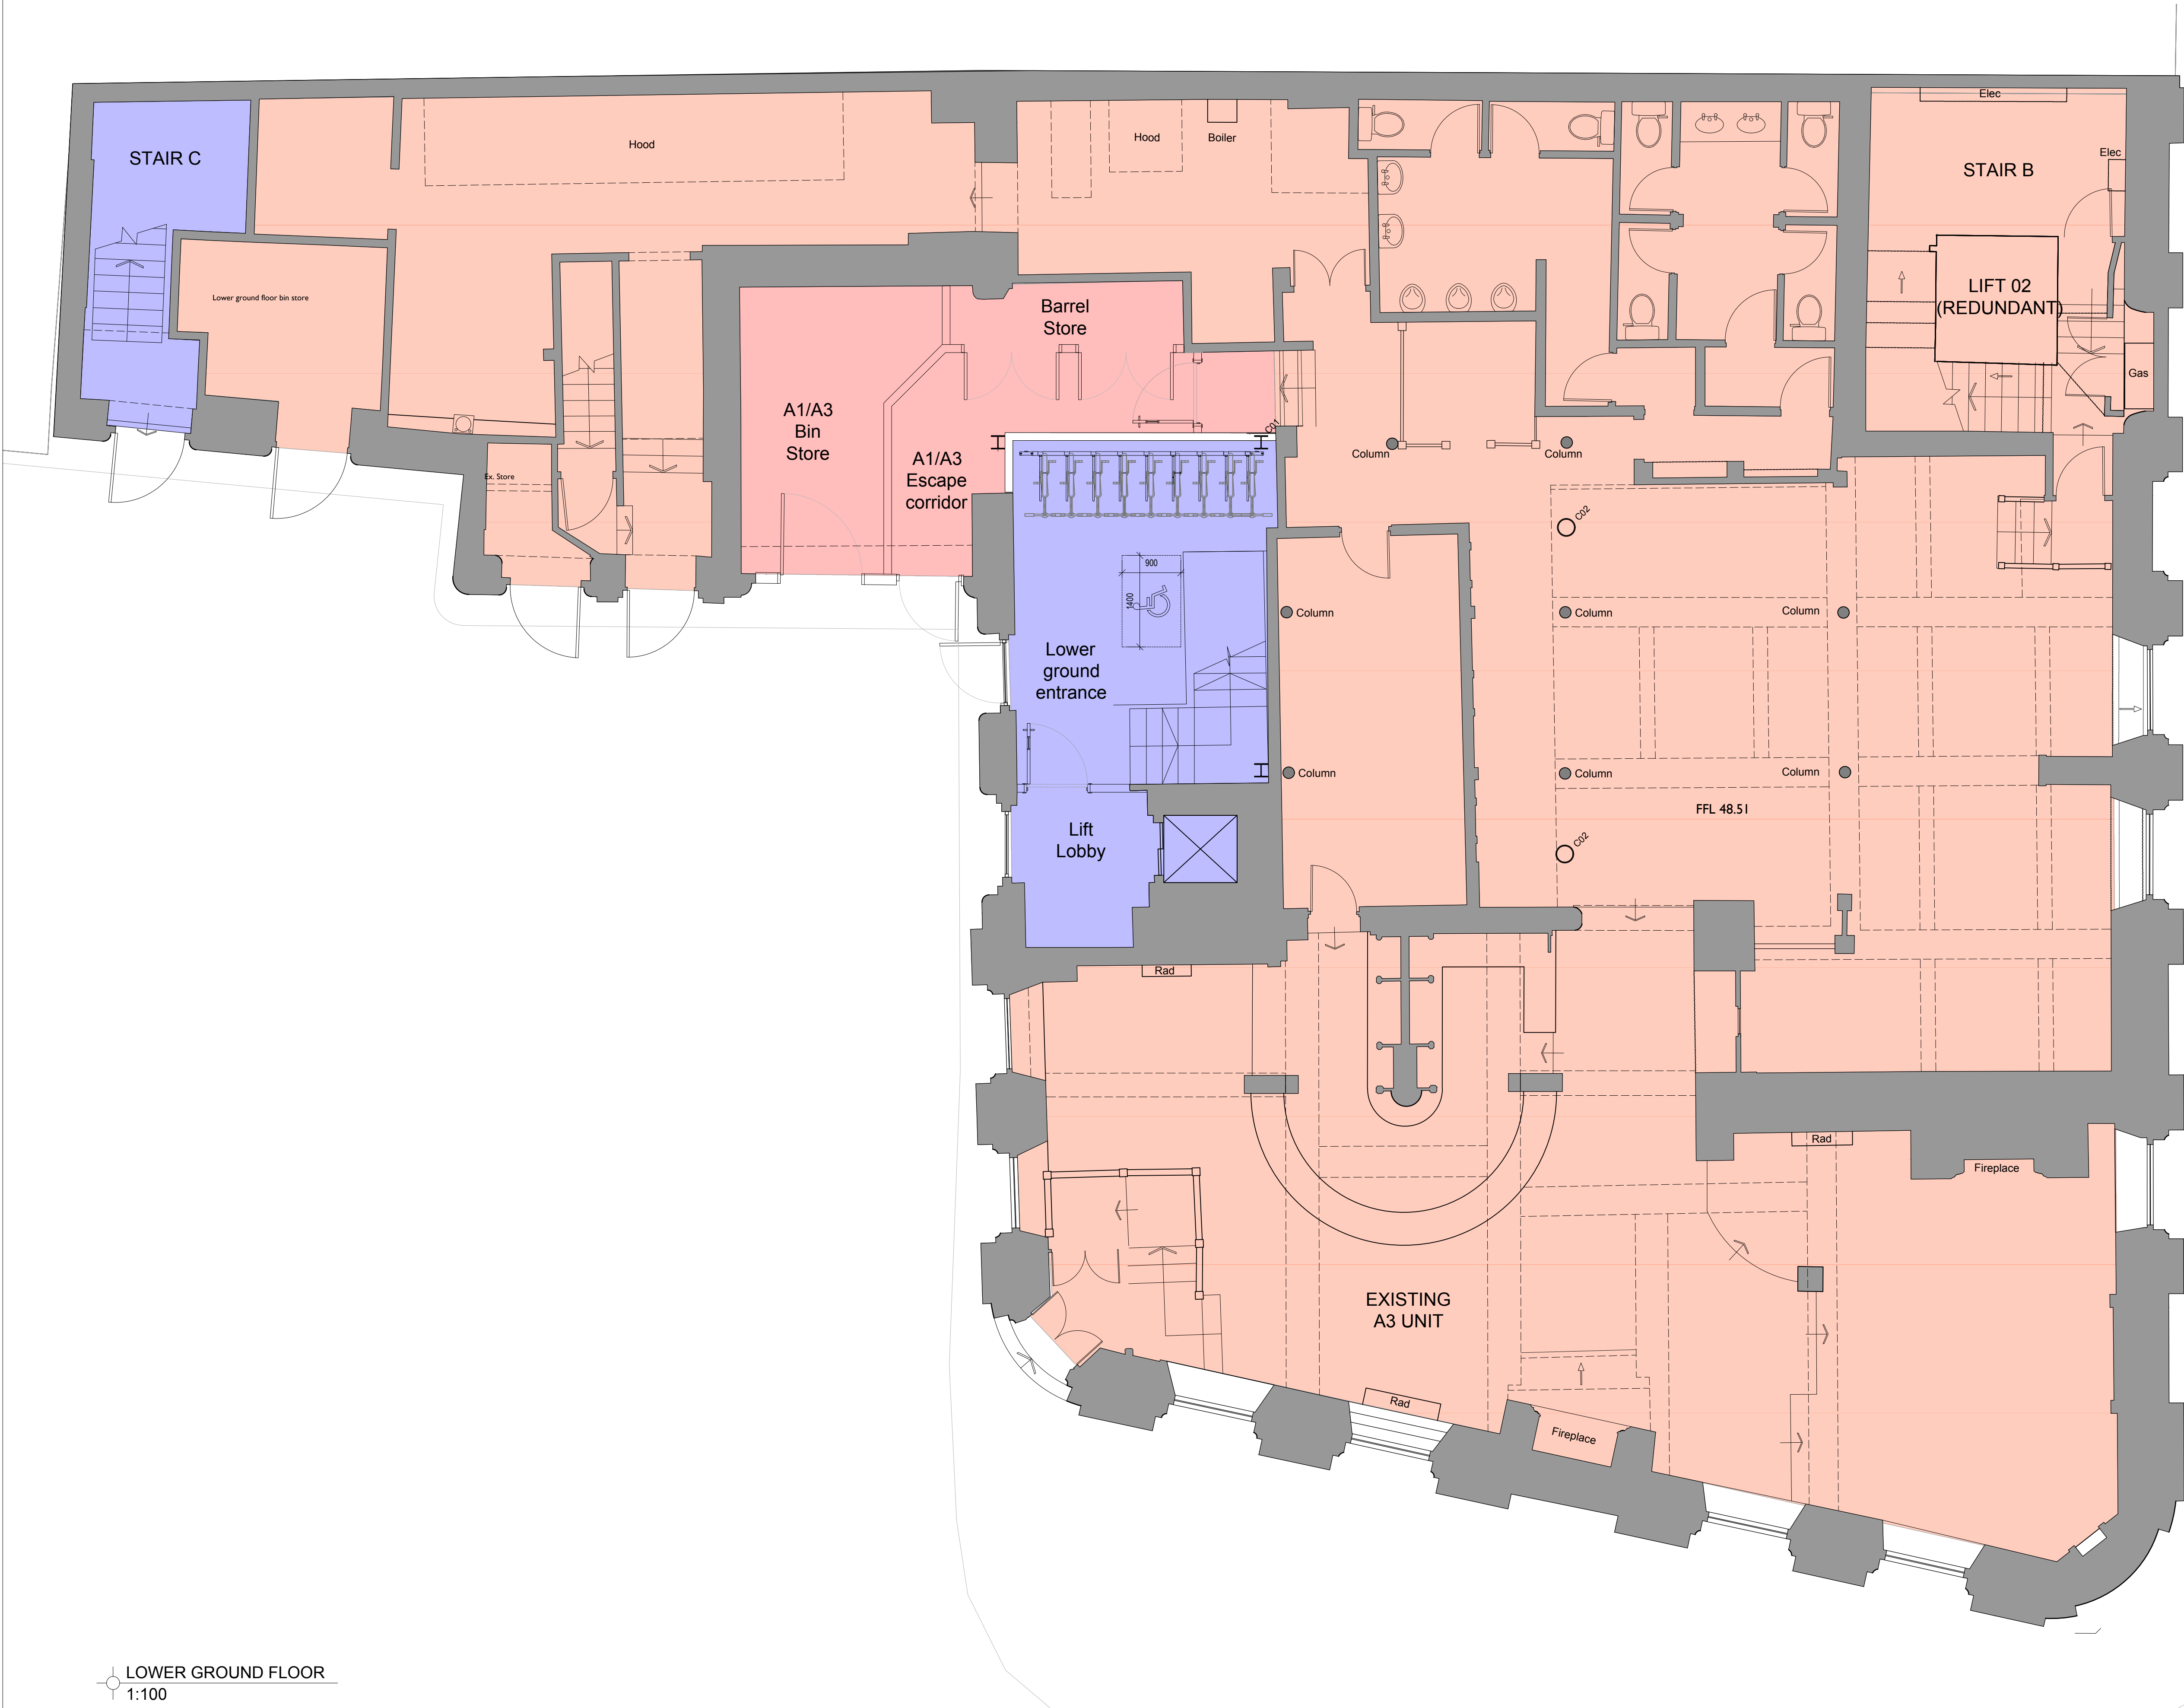

LOWER GROUND FLOOR
1:100

REVISION NOTES DATE

A Revised to latest survey information 10.05.22

PROJECT NAME

CHAPEL WALKS, MANCHESTER

CLIENT

NORTHSPRING

DOCUMENT TITLE

Proposed Lower Ground Floor Plan

DOCUMENT NUMBER

1848(20)20LG

VERSION

-

SCALE

1:50 @ A1

PRODUCTION DATE

13.01.22

ORIGINATOR

LW

ISSUE TYPE

STAGE 3

QA CHECK

QA

INCIGNITO MANCHESTER LTD

2 BRIGENT STREET
MANCHESTER
M1 1LW
017 202 81 505
MANCHESTER@INCIGNITO.CO.UK

