


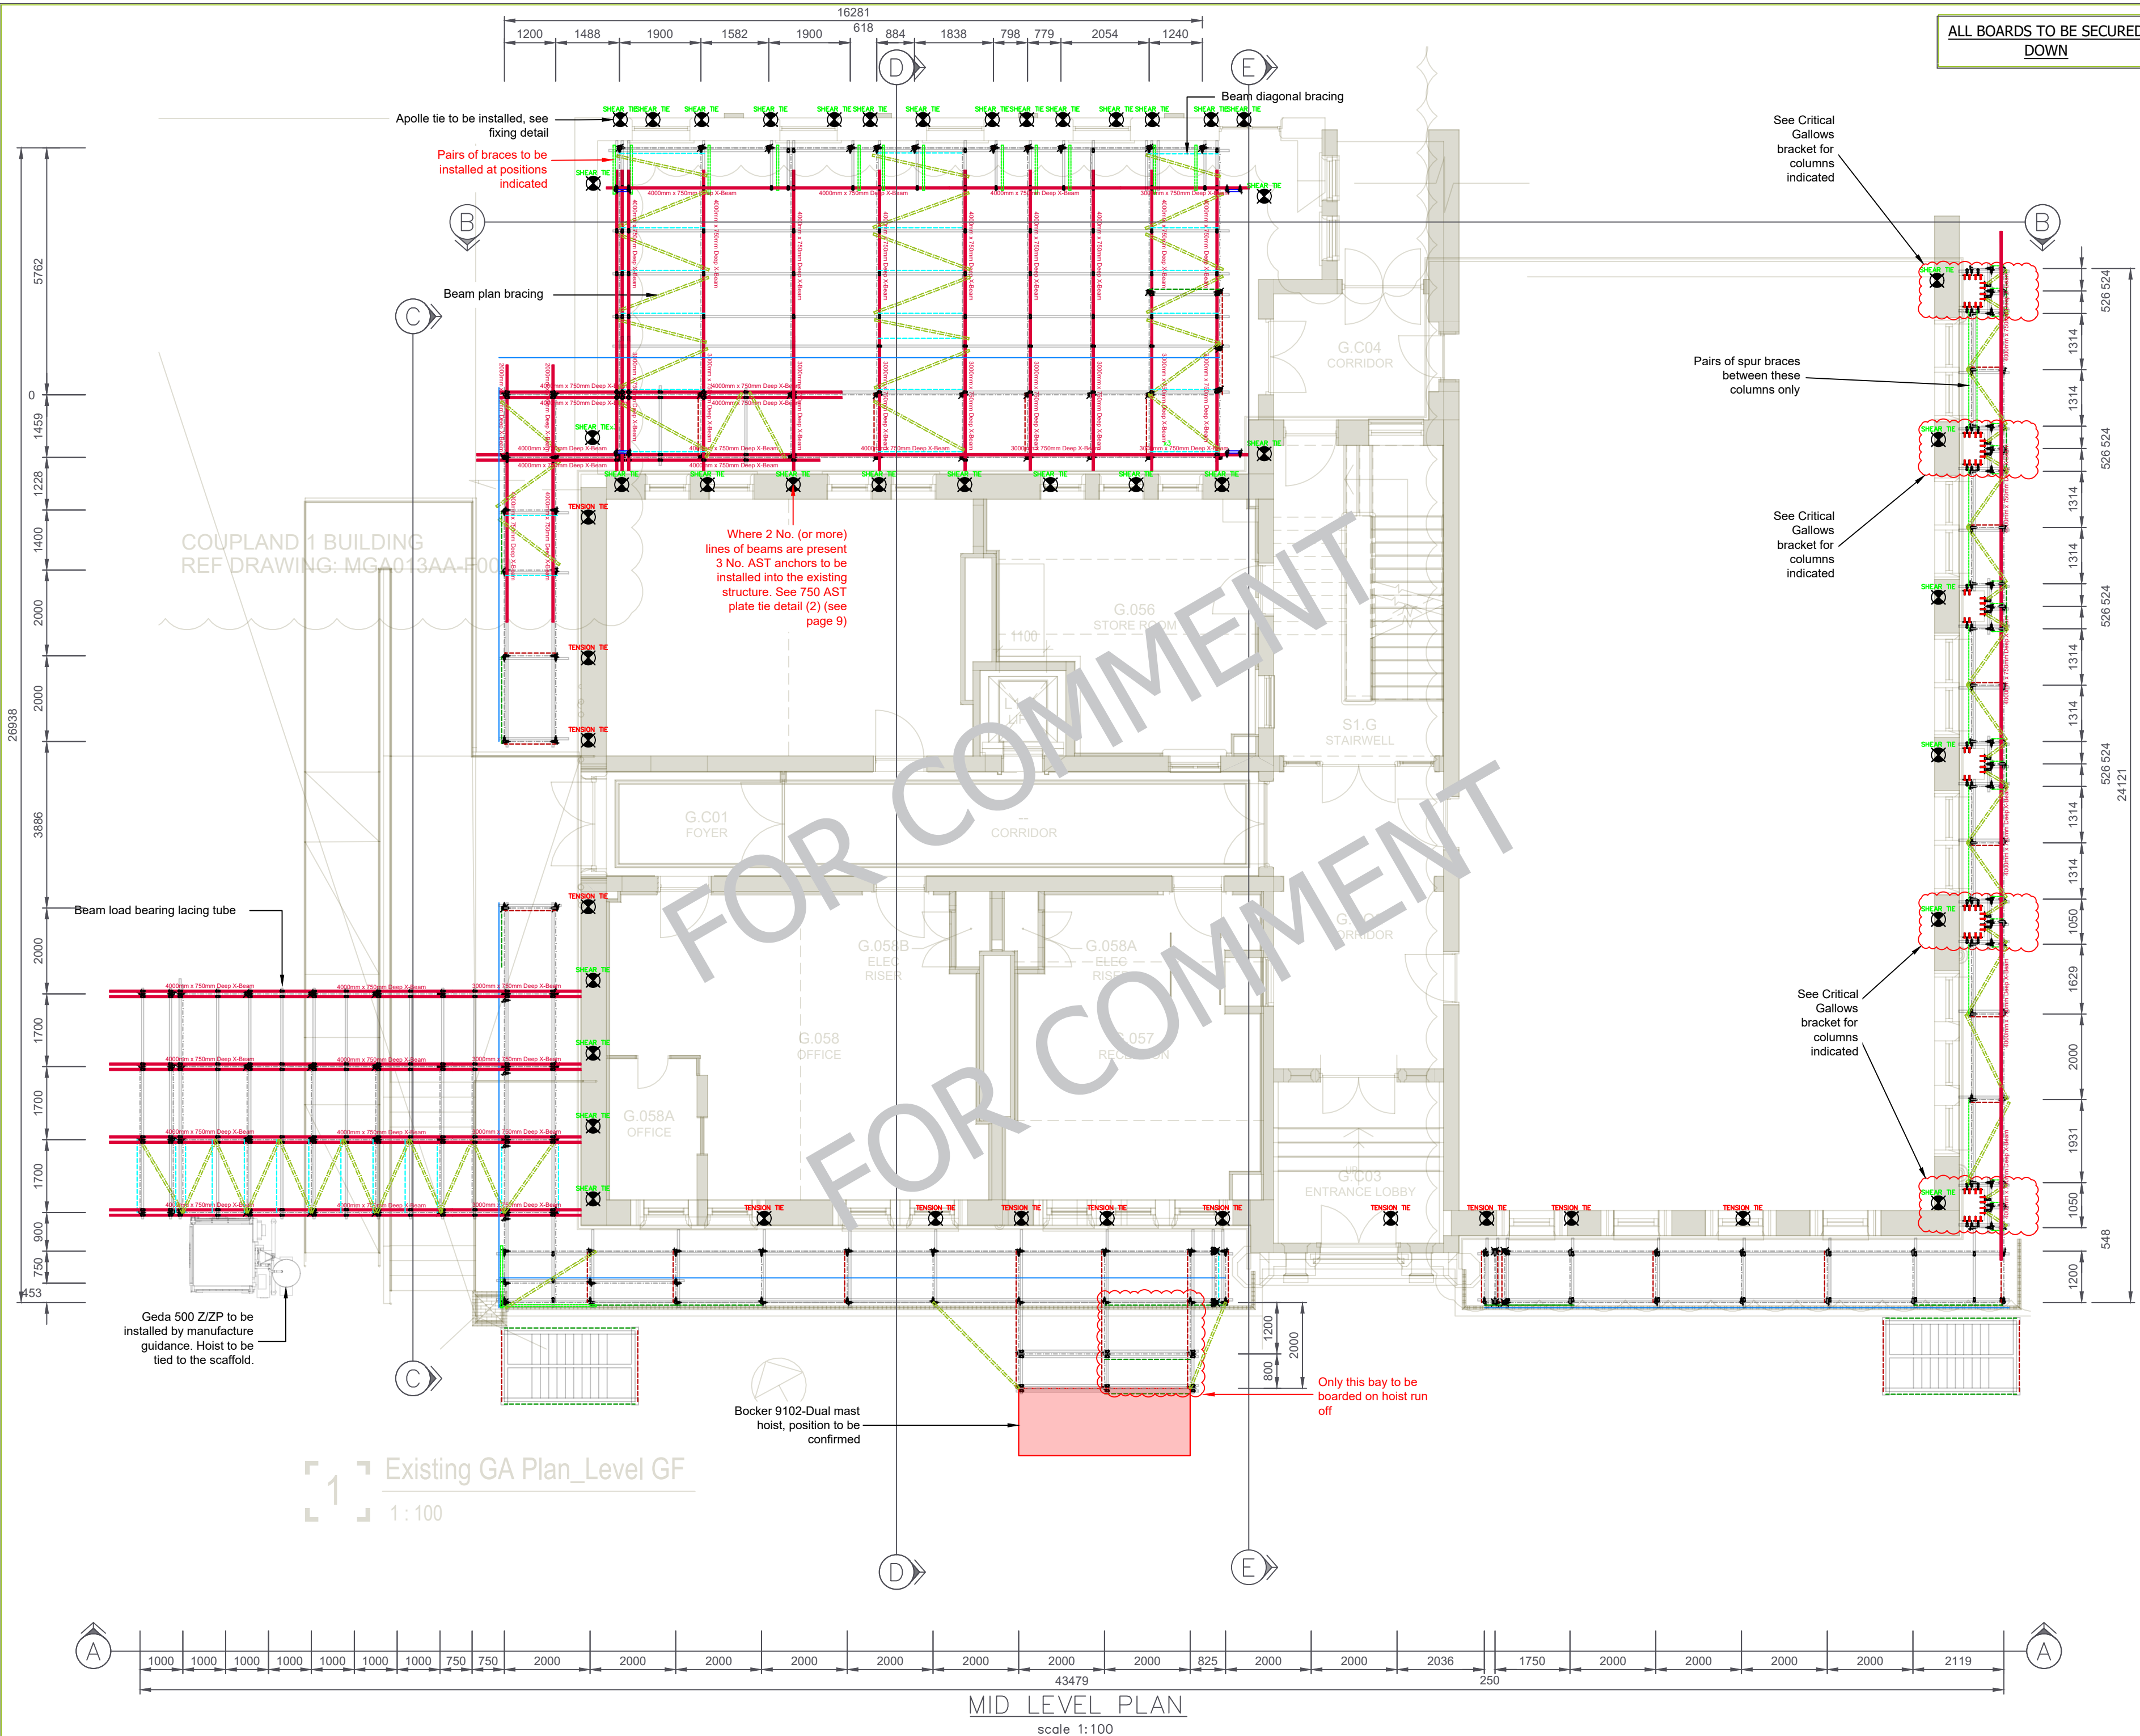

LEGEND

- Structural Steel
- Scaffold Beams
- Timber Products / Scaffold Boards
- Building Line
- Facade Brace (Plan, Section)
- Torsional Brace (Plan, Elevation)
- Torsional Brace (Section)
- Kentledge Hatch
- Ledger Brace (Plan, Elevation)
- Plan Brace (Plan, Section, Elevation)
- Scaffold Centre Line (Plan)
- 48.3mm Diameter Scaffold Tube
- Cladding Material (Sheeting / Netting)
- Splice Detail
- Supplementary Coupler / Check Fitting
- Tie Location (Plan, Section, Elevation)
- Punchon
- Upright Cut Off
- Residual Risk
- Ledger Brace (Elevation, Section)
- Facade Brace (Elevation, Section)
- Double Coupler (Plan, Elevation, Section)
- Prefabricated transom, readylock (Plan, Elevation, Section)

* Some of the above 'key' items may not be present in design but are indicated on all drawings for conformity.

ALL 2M LIFTS MAY BE ERECTED AT 2.1M AS REQUIRED TO ENSURE TOP WORKING LIFT IS LESS THAN 450MM DOWN FROM EAVES LEVEL

- FOR FULL RISKS SEE PAGE 11
- HAKI STAIRCASE TO BE POSITION WHERE REQUIRED
- HOARDING AT BASE IF REQUIRED
- ALL COUPLERS TO BE CLASS B

DOCUMENT REFERENCES
This design is to be read in conjunction with the following design drawings and/or documents:
CRE-SEDD001-012-005B_REPORT
APPENDIX A -
CRE-SEDD001-012-005B_1,2,3,4,5,6,7,8,9,10,11.dwg

AMENDMENTS / REVISIONS							
REV	BY	DATE	CHECK	DATE	APP'D	DATE	
B	AJB	15.03.24					
A	AJB	11.03.24					
-	AJB	28.02.24					



FOR COMMENT			
Project Number	Page Number	Scale	Rev
CRE-SEDD001-012-005B	2	1 : 50,25	A2

ACCESS SCAFFOLD
RUTHERFORD BUILDING
MANCHESTER
M13

SEE QUOTE

CREATOR
SCAFFOLD DESIGNS
& TEMPORARY WORKS CONSULTANTS LTD

Company Address:
Rutherford House, Rutherford Road,
Rochester, SE10 1DH
Contact Details:
Email:
enquiries@creator-scaffolddesigns.co.uk
Tel: 0114 3610060
www.creator-scaffolddesigns.co.uk