


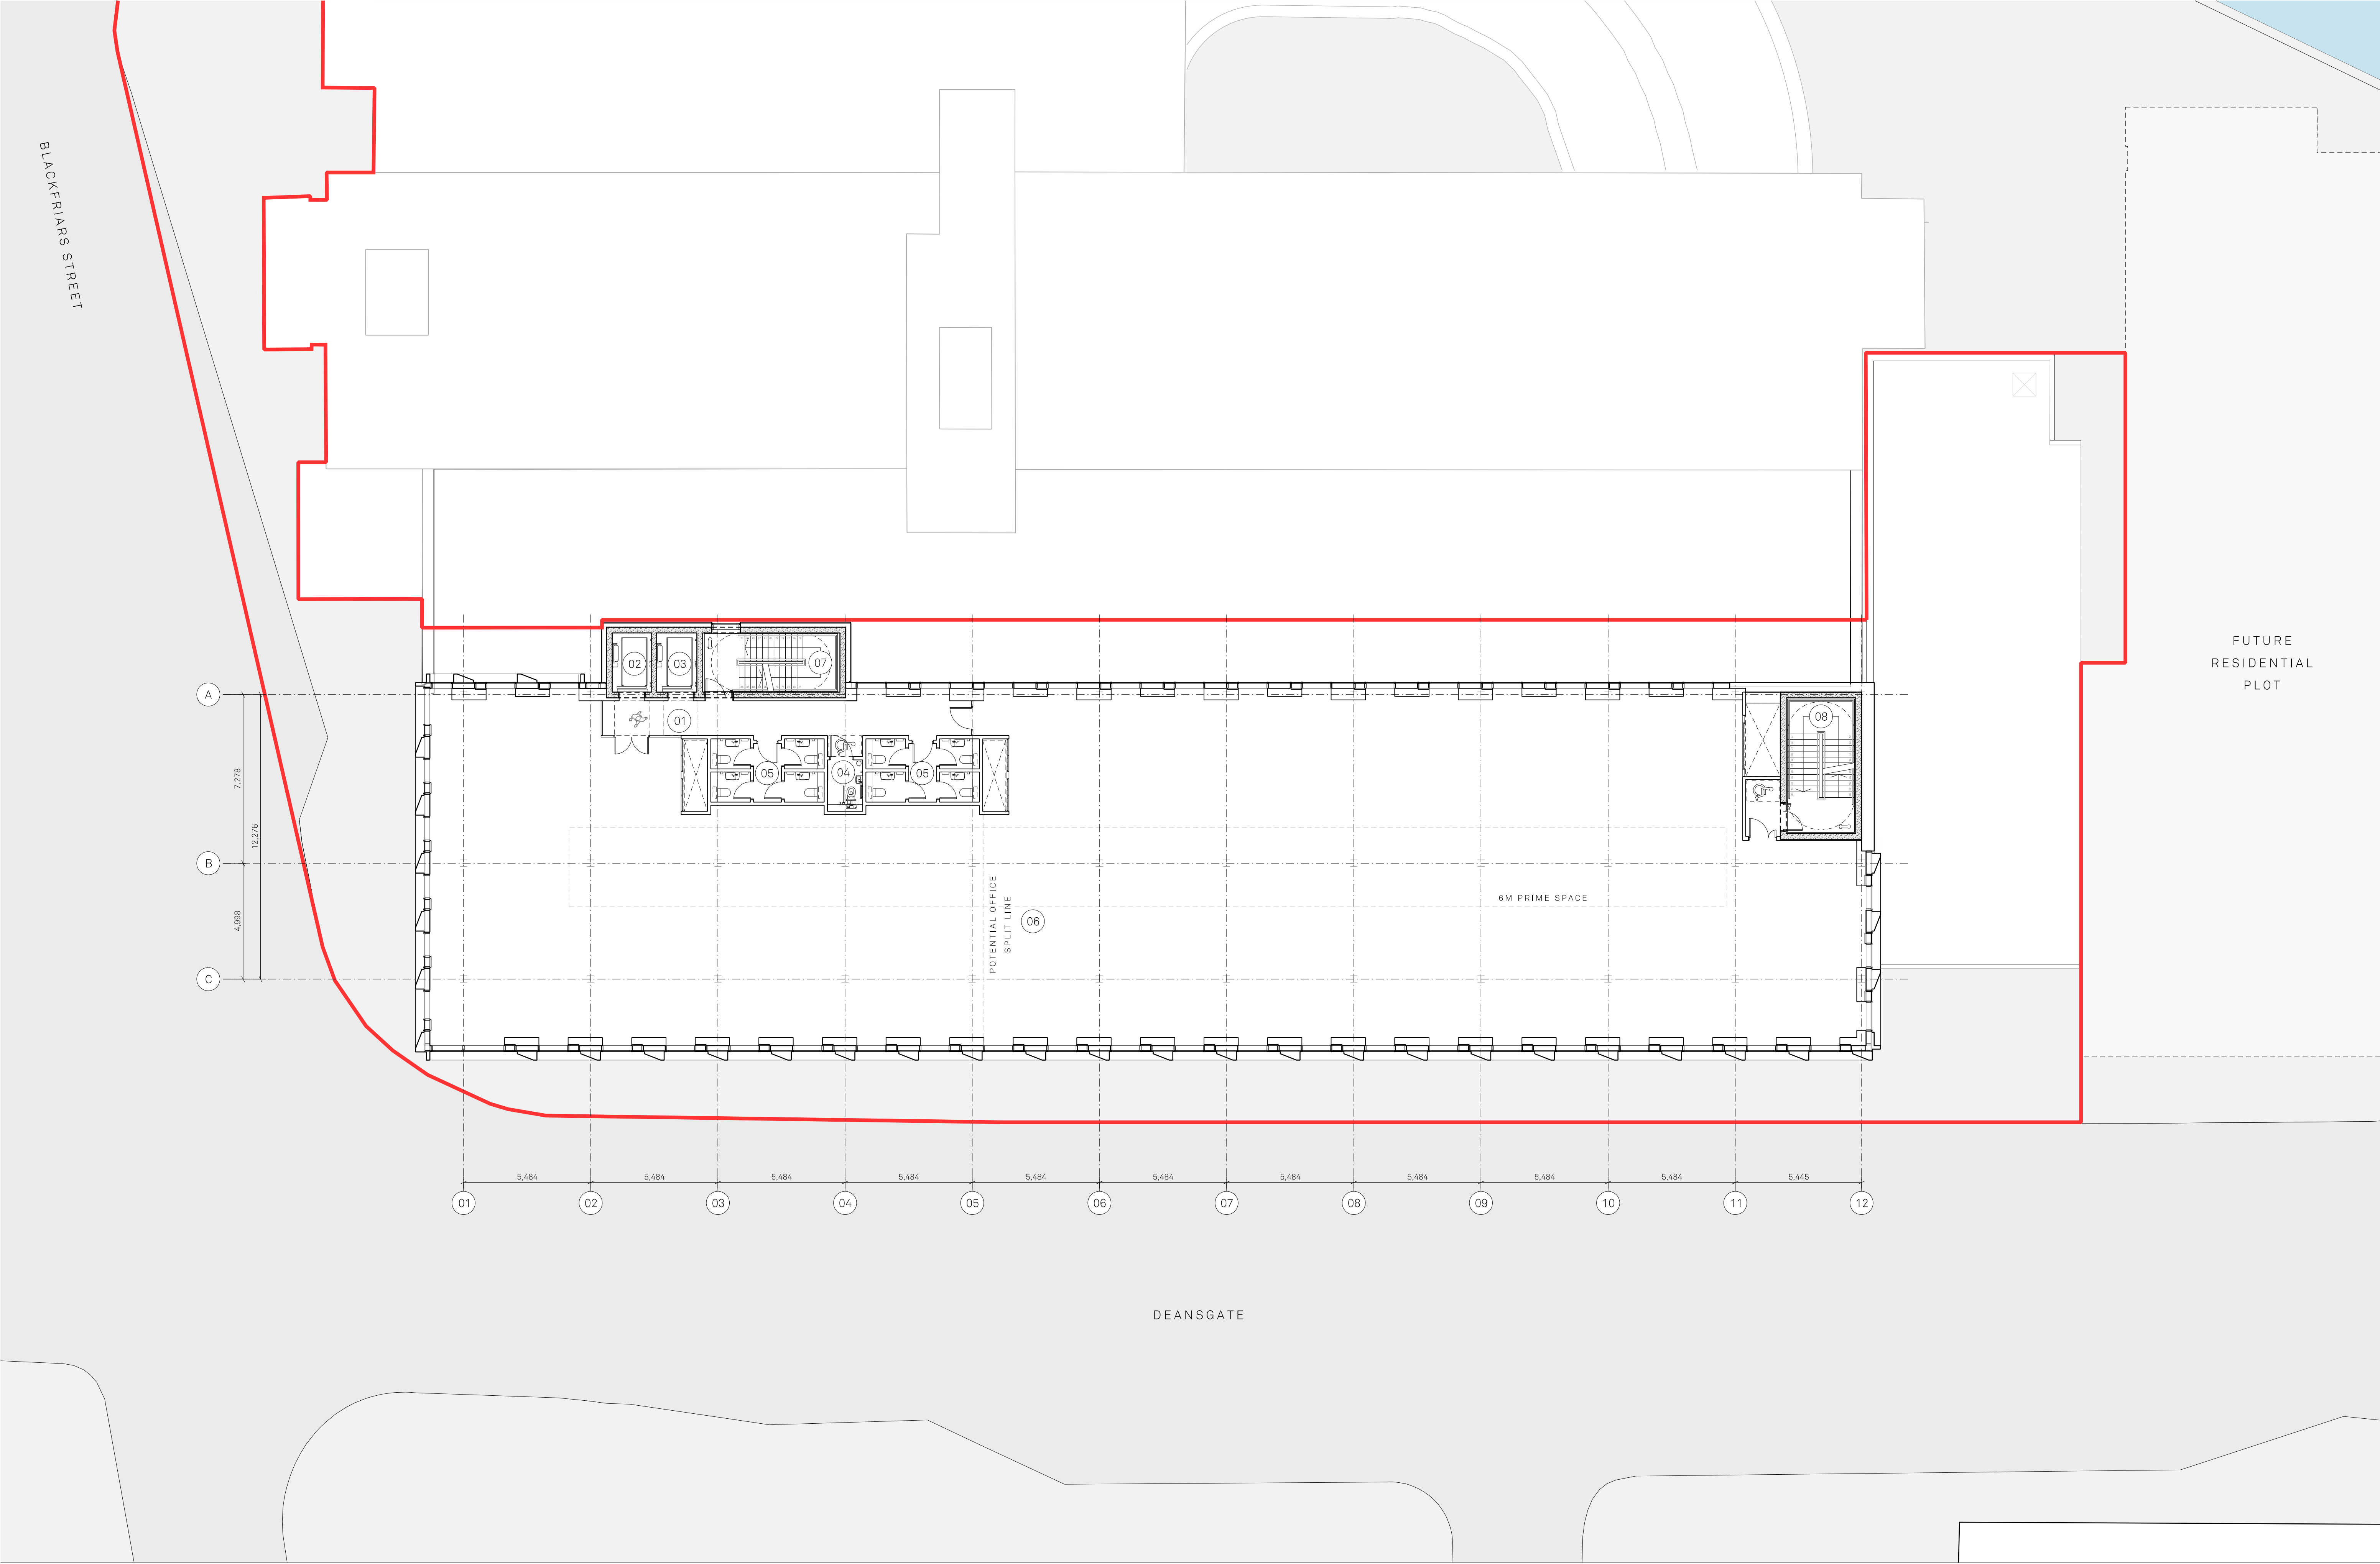



PLAN KEY:

 Site Application Boundary	 01 Lift Lobby	 03 Existing Lift	 05 WC	 07 Existing Staircase
 02 Proposed Lift	 04 Accessible WC	 06 Office	 08 Proposed Staircase	

Project Name: Renaissance		Title: Premier House - Block 1 Level 03/04 GA Plan		Scale: 1:125@A1	
Drawn: DK	Checked: FM	Status: Planning	Project: 150	Drawing No: B1_02_2203	Rev: -
Details: - 05/08/22		Issued for Planning			

Jon Matthews Architects

Union, 2-10 Albert Square, Manchester, M2 6LW

0161 974 3690

Copyright of this drawing is vested in Jon Matthews Architects and must not be copied or reproduced without written consent. Figured dimensions only are to be taken from this drawing. Do not scale from this drawing. For full company disclosure please visit www.jonmatthewsarchitects.com