


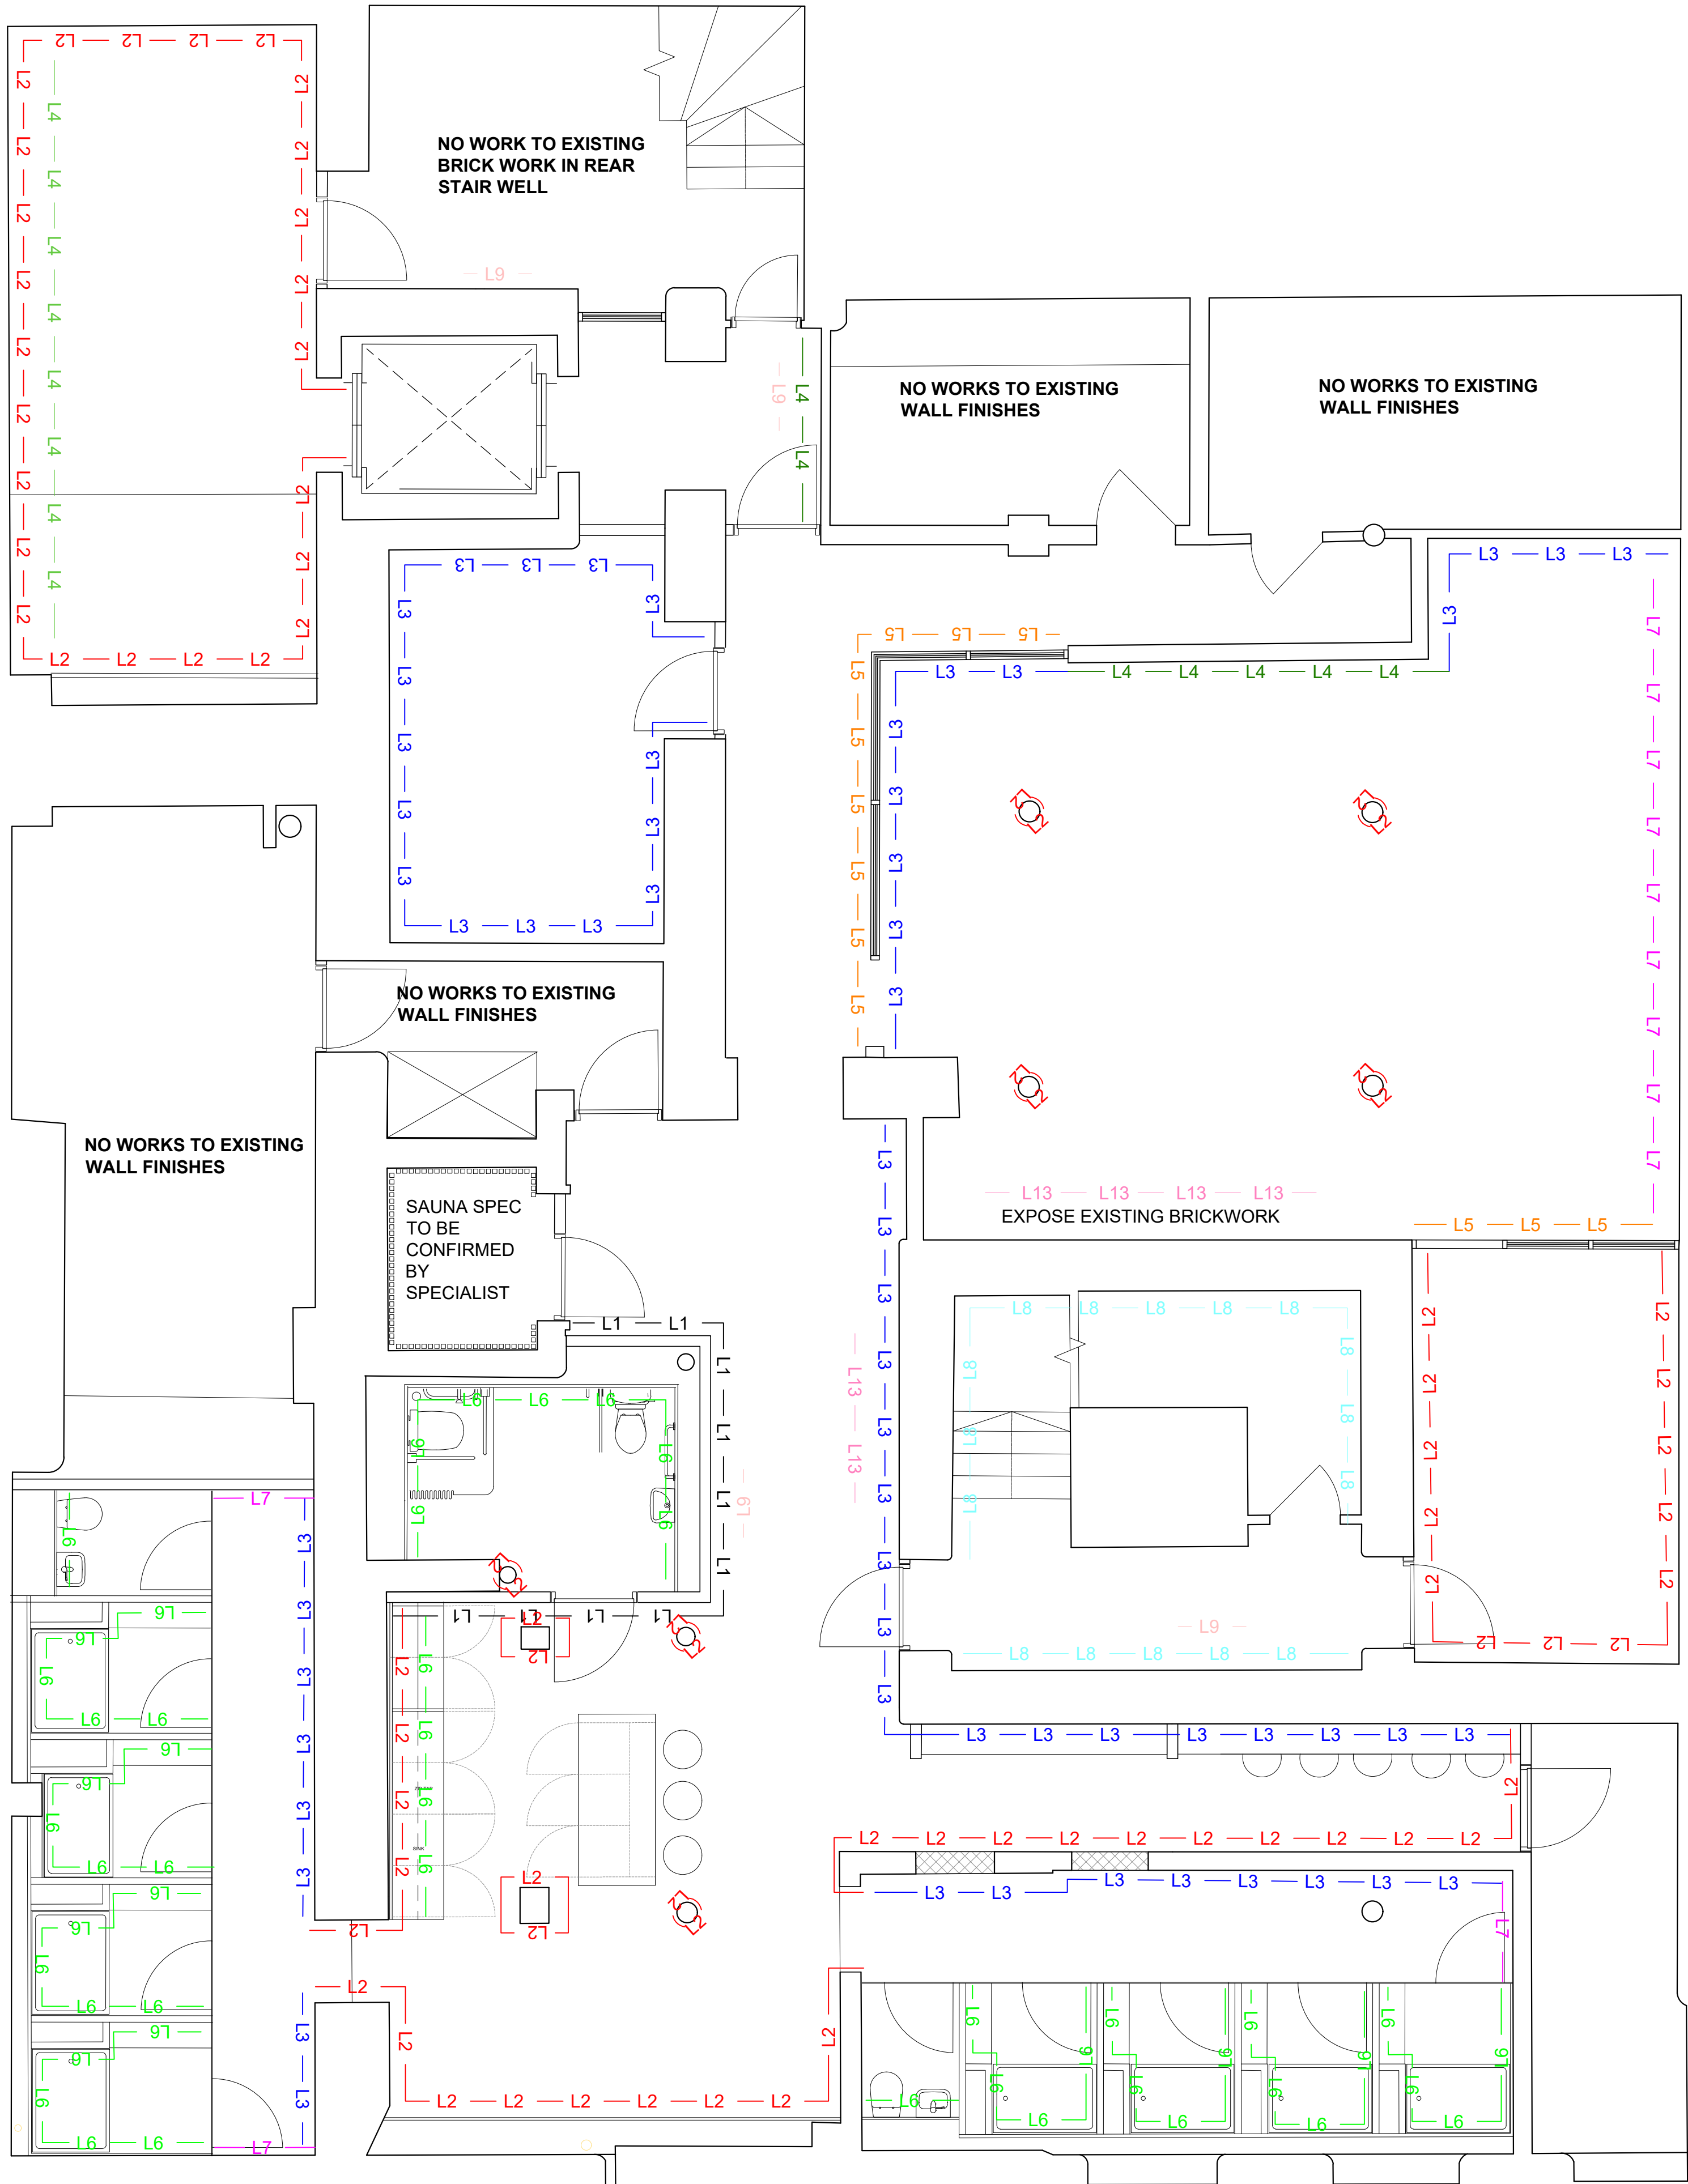

WALL FINISHES KEY:

- L1 —

— L1 —

— L1 —

TYPE L1
NEW BRICK-SLIP WALL CLADDING
- L2 —

— L2 —

— L2 —

TYPE L2
NEW FEATURE COLOUR PAINT FINISH (DARK GREY)
- L3 —

— L3 —

— L3 —

TYPE L3
NEW FEATURE COLOUR PAINT FINISH (DARK BLUE)
- L4 —

— L4 —

— L4 —

TYPE L4
NEW FEATURE FULL HEIGHT WALL GRAPHIC
- L5 —

— L5 —

— L5 —

TYPE L5
NEW FULL HEIGHT VINYL MANIFESTATION TO GLAZING
- L6 —

— L6 —

— L6 —

TYPE L6
NEW CERAMIC / PORCELAIN FEATURE TILE WALL FINISH
- L7 —

— L7 —

— L7 —

TYPE L7
FULL WIDTH MIRROR VARIOUS HEIGHTS
- L8 —

— L8 —

— L8 —

TYPE L8
NEW ACOUSTIC WALL TREATMENT
- L9 —

— L9 —

— L9 —

TYPE L9
NEW FLOOR NUMBER AND DIRECTORY SIGNAGE
- L10 —

— L10 —

— L10 —

TYPE L10
NEW RECYCLED SOLID TEXTILE BOARD FINISH
- L11 —

— L11 —

— L11 —

TYPE L11
CONCRETE EFFECT POLISHED PLASTER WALL FINISH
- L12 —

— L12 —

— L12 —

TYPE L12
NEW FEATURE COLOUR PAINT FINISH (LIGHT GREY)
- L13 —

— L13 —

— L13 —



TYPE L13
NEW NEON SIGNAGE

GENERAL NOTES:

ALL OTHER PLASTERBOARD / PLASTERED WALL AND CEILING SURFACES TO BE FINISHED IN TRADE WHITE PAINT FINISH WITH THE EXCEPTION OF THE BASEMENT CEILING WHICH IS TO BE FINISHED IN L2 TYPE 2 NEW FEATURE COLOUR PAINT FINISH TO MATCH CAST IRON COLUMNS. ALL SKIRTING TO BE FINISHED IN SATINWOOD PAINT FINISH TO MATCH CORRESPONDING WALL COLOUR.

EXISTING CAST IRON COLUMNS AND ALL DOWNSTAND BEAMS TO BE PAINTED FEATURE COLOUR.

notes

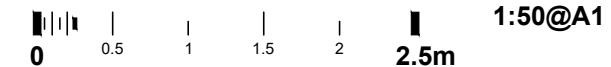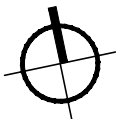

rev.	date	details	by
A	18.02.22	Issued for Information.	AW
B	25.03.22	Issued for Stage 3	AW
C	07.04.22	Issued for Stage 3	AW



Freetrade Exchange Refurbishment
Clearbell
27 Peter Street, Manchester, M2 5GB

drawing title
Proposed Wall Finishes
Basement

scale	date	drawn	format
1:50	Sept 2021	BC	a1

status
Information

drawing number
CFM.AR(42)011

revision
C