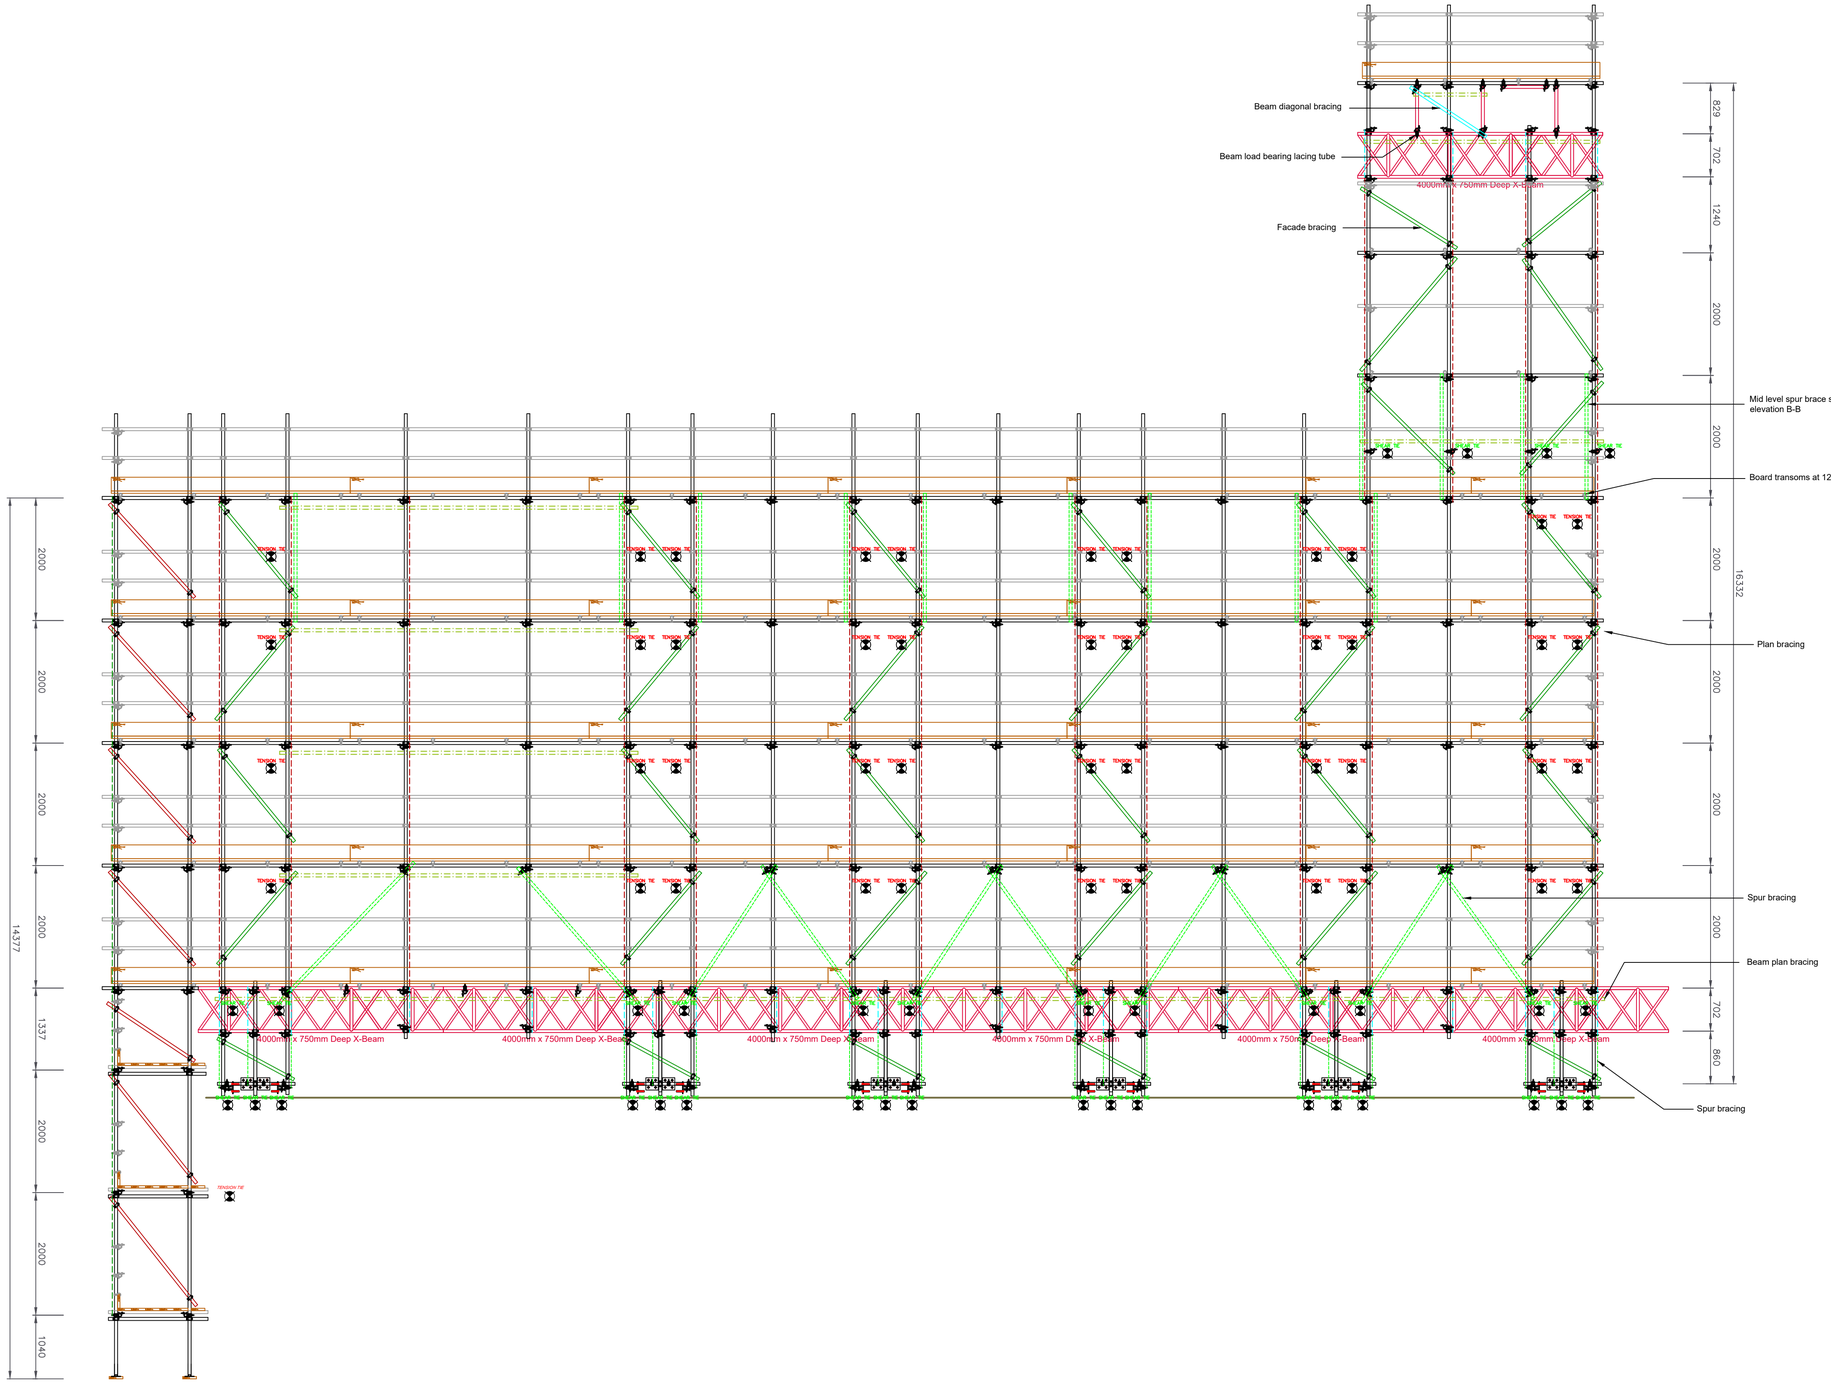

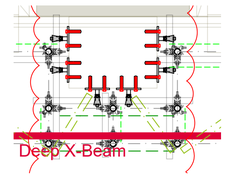

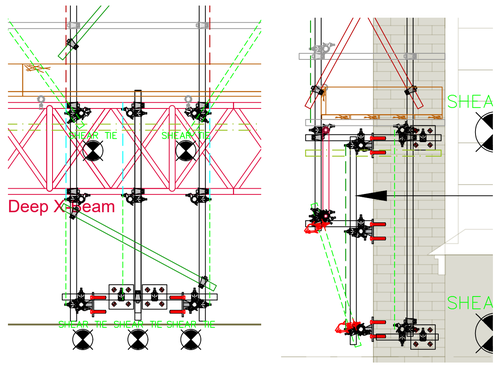

GALLOWS BRACKET DETAIL

scale 1:25

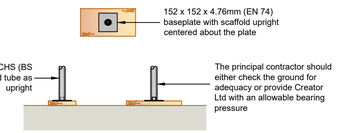

FOUNDATION DETAIL

225 x 38 x 450mm (BS EN 2482)
Scaffold Board Solepad
Scale – 1:25

ELEVATION F – F

scale 1:50

DOCUMENT REFERENCES

This design is to be read in conjunction with the following design drawings and/or documents:

CRE-SEDD001-012-005F_REPORT

APPENDIX A -
CRE-SEDD001-012-005F_1,2,3,4,5,6,7,8,9,10,11,12.dwg

AMENDMENTS / REVISIONS

REV	BY	DATE	CHECK	DATE	APP'D	DATE
F	CH	30.04.24	RWB	30.0424		
E	AJB	05.04.24	KRB	05.04.24		
D	AJB	28.03.24				
C	AJB	25.03.24				
B	AJB	15.03.24				
A	AJB	11.03.24				
-	AJB	28.02.24				

Designed for:

Seddon

Drawing Status:

FOR CONSTRUCTION

Project No:	Page Number:	Scale:	Size:
CRE-SEDD001-012-005F	12	1 : 100,50,25	A1

Drawing Title/Description:

ACCESS SCAFFOLD
RUTHERFORD BUILDING
MANCHESTER
M13

Principal Contractor:

SEE QUOTE

CREATOR SCAFFOLD DESIGNS & TEMPORARY WORKS CONSULTANTS LTD

Company Address:
Advance House, 9 Fullerton Road, Rotherham, S60 1DX

Contact Details:
Email:
enquiries@creator-scaffolddesigns.co.uk
Tel: 0114 3610900
www.creator-scaffolddesigns.co.uk