


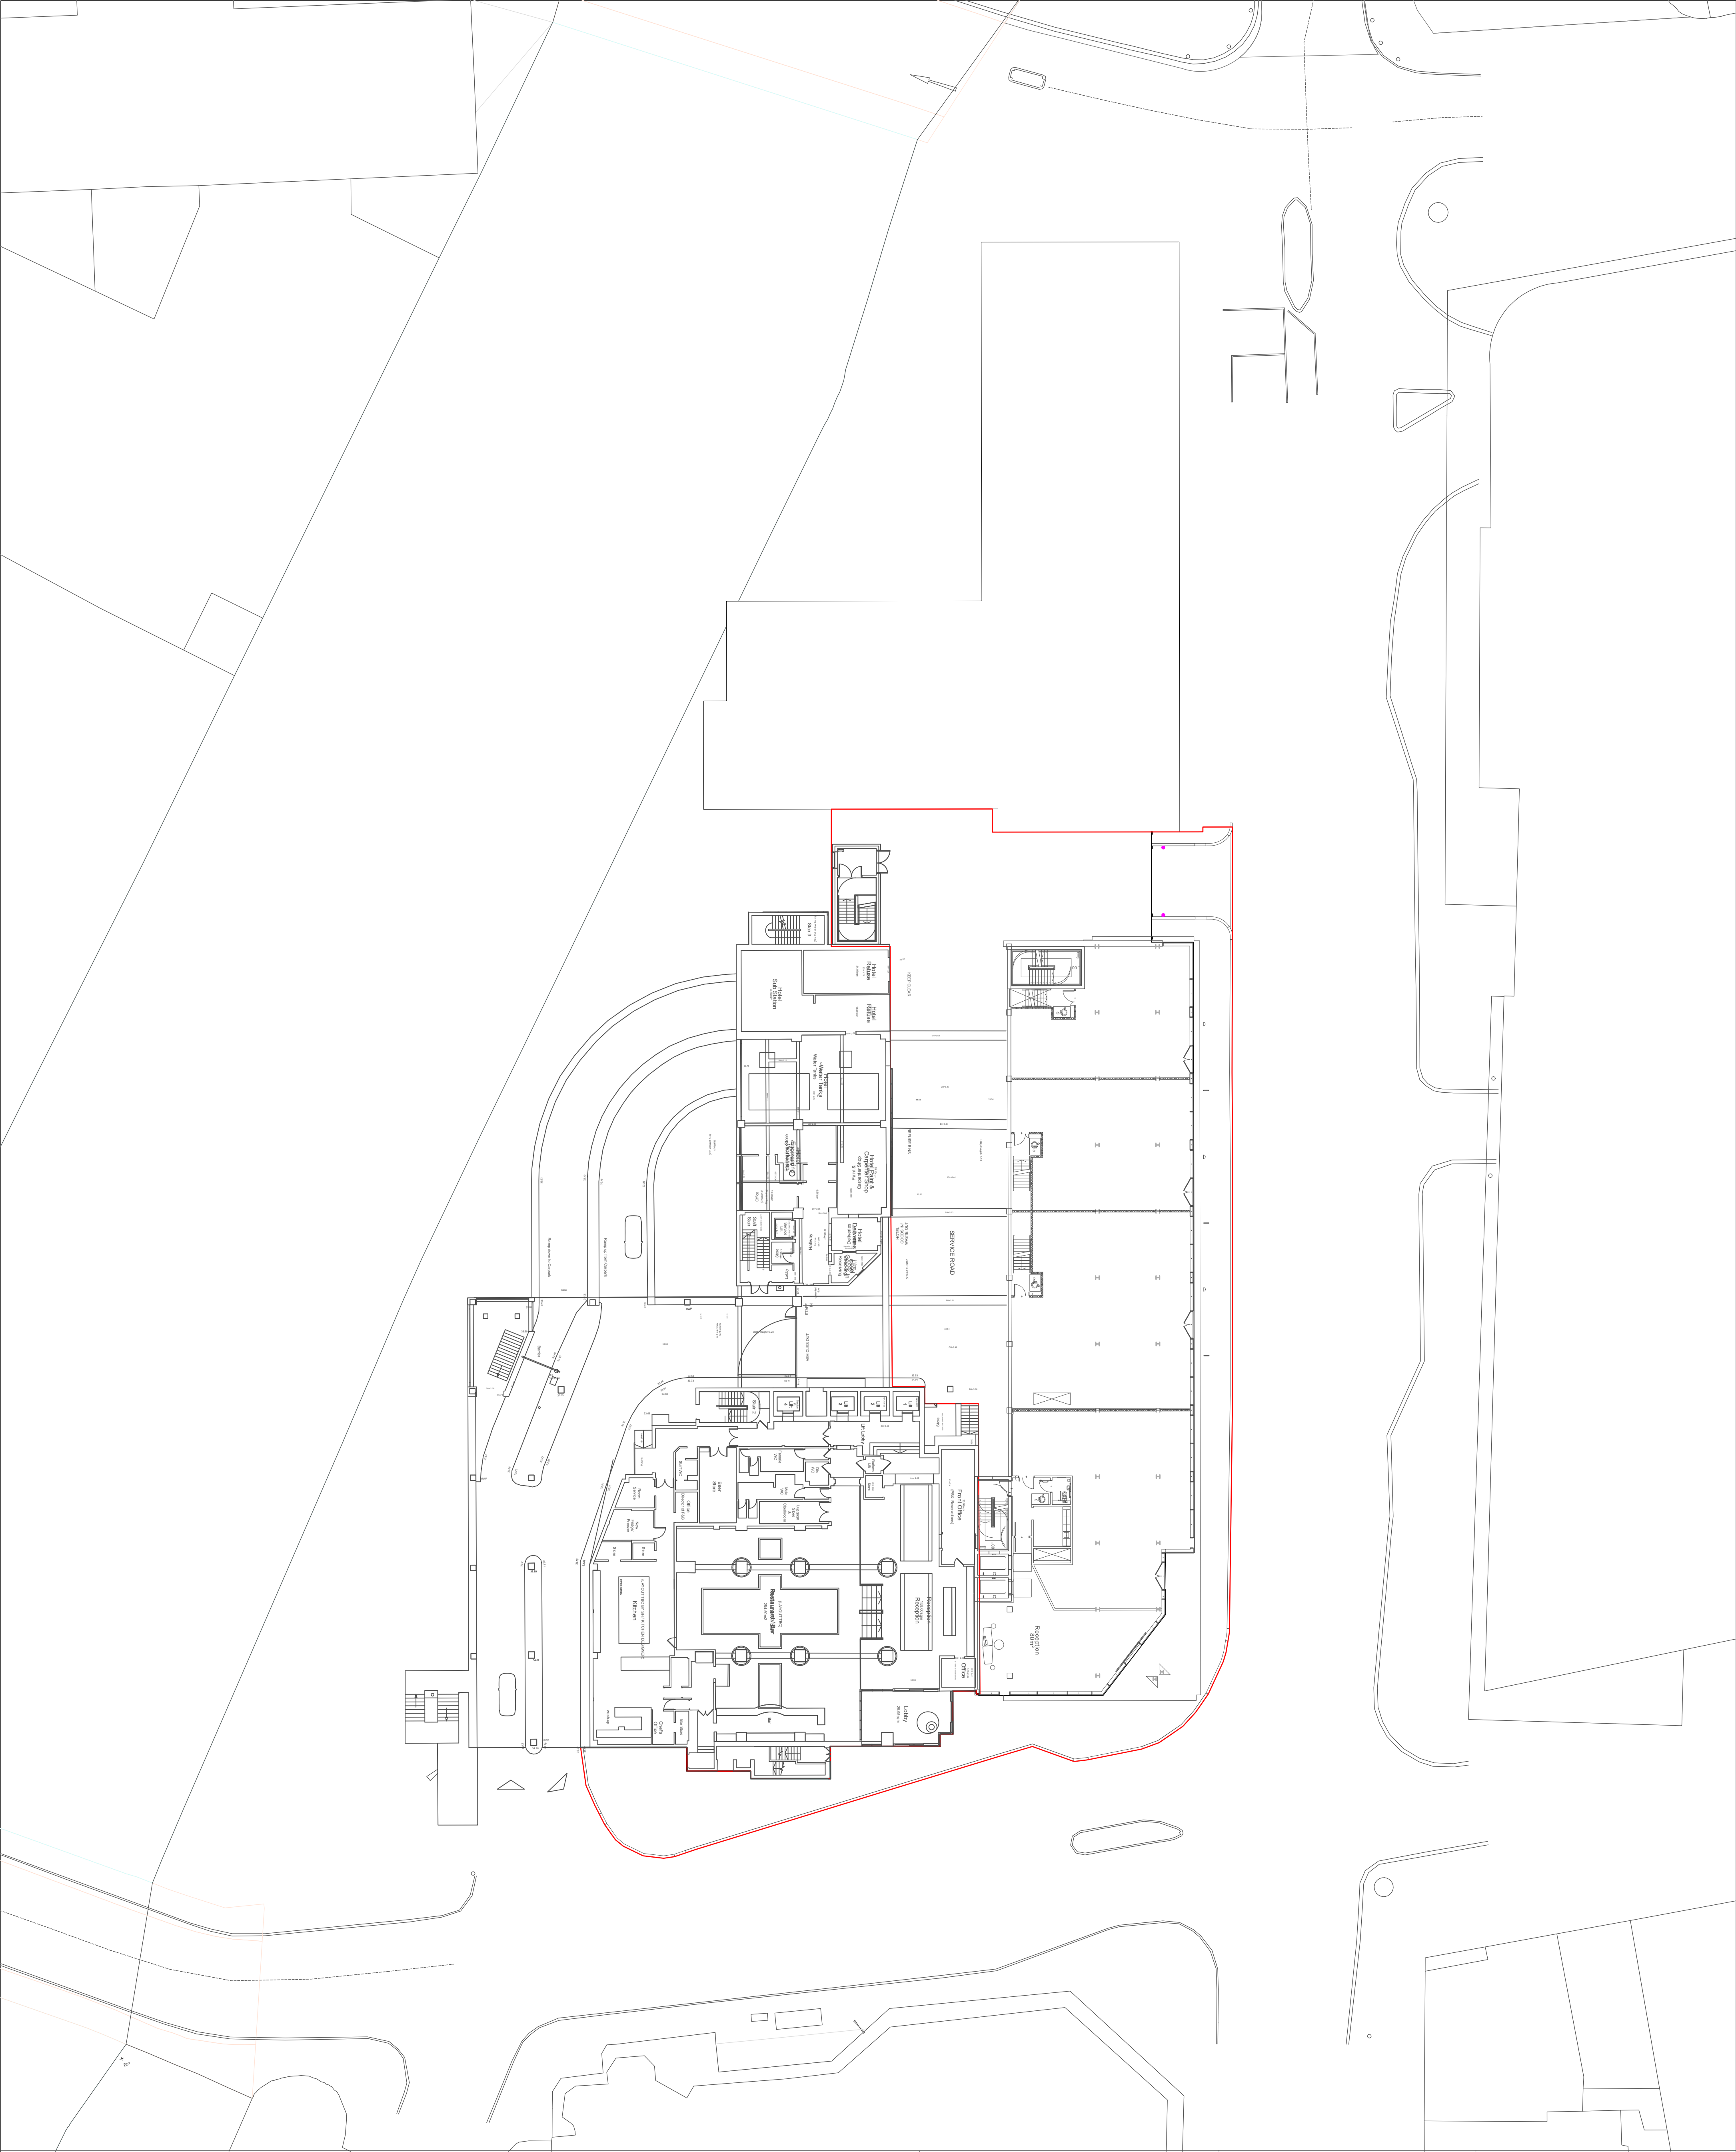

KEY

APPLICATION BOUNDARY

F12 - Building Edge Protection Bollard (Q50/150)
Product: PAS68 Bollard - Rhinoguard T5/50 slimline
protective bollard
Material: Stainless Steel
Supplier: Marshalls or similar approved

S4-P02	05-08-22	Planning Updates	BM	RM
S2-P01	16-03-22	Stage 4 Issue, GF layout updated	LB	RM
Revision	Date	Description	Drawn	Apprvd.

Client	Property Alliance Group & Starwood Capital Group		
Project	Renaissance Site Manchester		
Drg Title	Furniture Plan Premier House		
Created on	Created by	Approved by	
16/03/22	LB	FF	
Scale	Size	Workstage	
1:250	A1	Stage 4	



Planit I.E. Limited
MANCHESTER
2 Back Grafton St., Altrincham, WA14 1DY
T: 0161 938 9381
LONDON
Unit 6 Waterside, 44-48 Wharf Road, London, N1 7UX
T: 0207 253 5678
LIVERPOOL
Tempest 5, 3, 12 Tithebarn Street, Liverpool, L2 2DT
T: 0151 363 1230

THIS DRAWING IS COPYRIGHT PROTECTED AND MAY NOT BE REPRODUCED IN WHOLE OR PART WITHOUT WRITTEN AUTHORITY FROM THE OWNER.

NOTES:

1. Do not scale from this drawing.
2. Always work to noted dimensions.
3. All dimensions are in millimetres unless otherwise stated.
4. All setting out, levels and dimensions to be agreed on site.
5. The dimensions of all materials must be checked on site before being laid out.
6. This drawing must be read with the relevant specification clauses and detail drawings.
7. Order of construction and setting out to be agreed on site.

Drg No.	Suitability	Revision
2664-PLA-OF-XX-DR-L-1004	S4	P02