


1 : 300

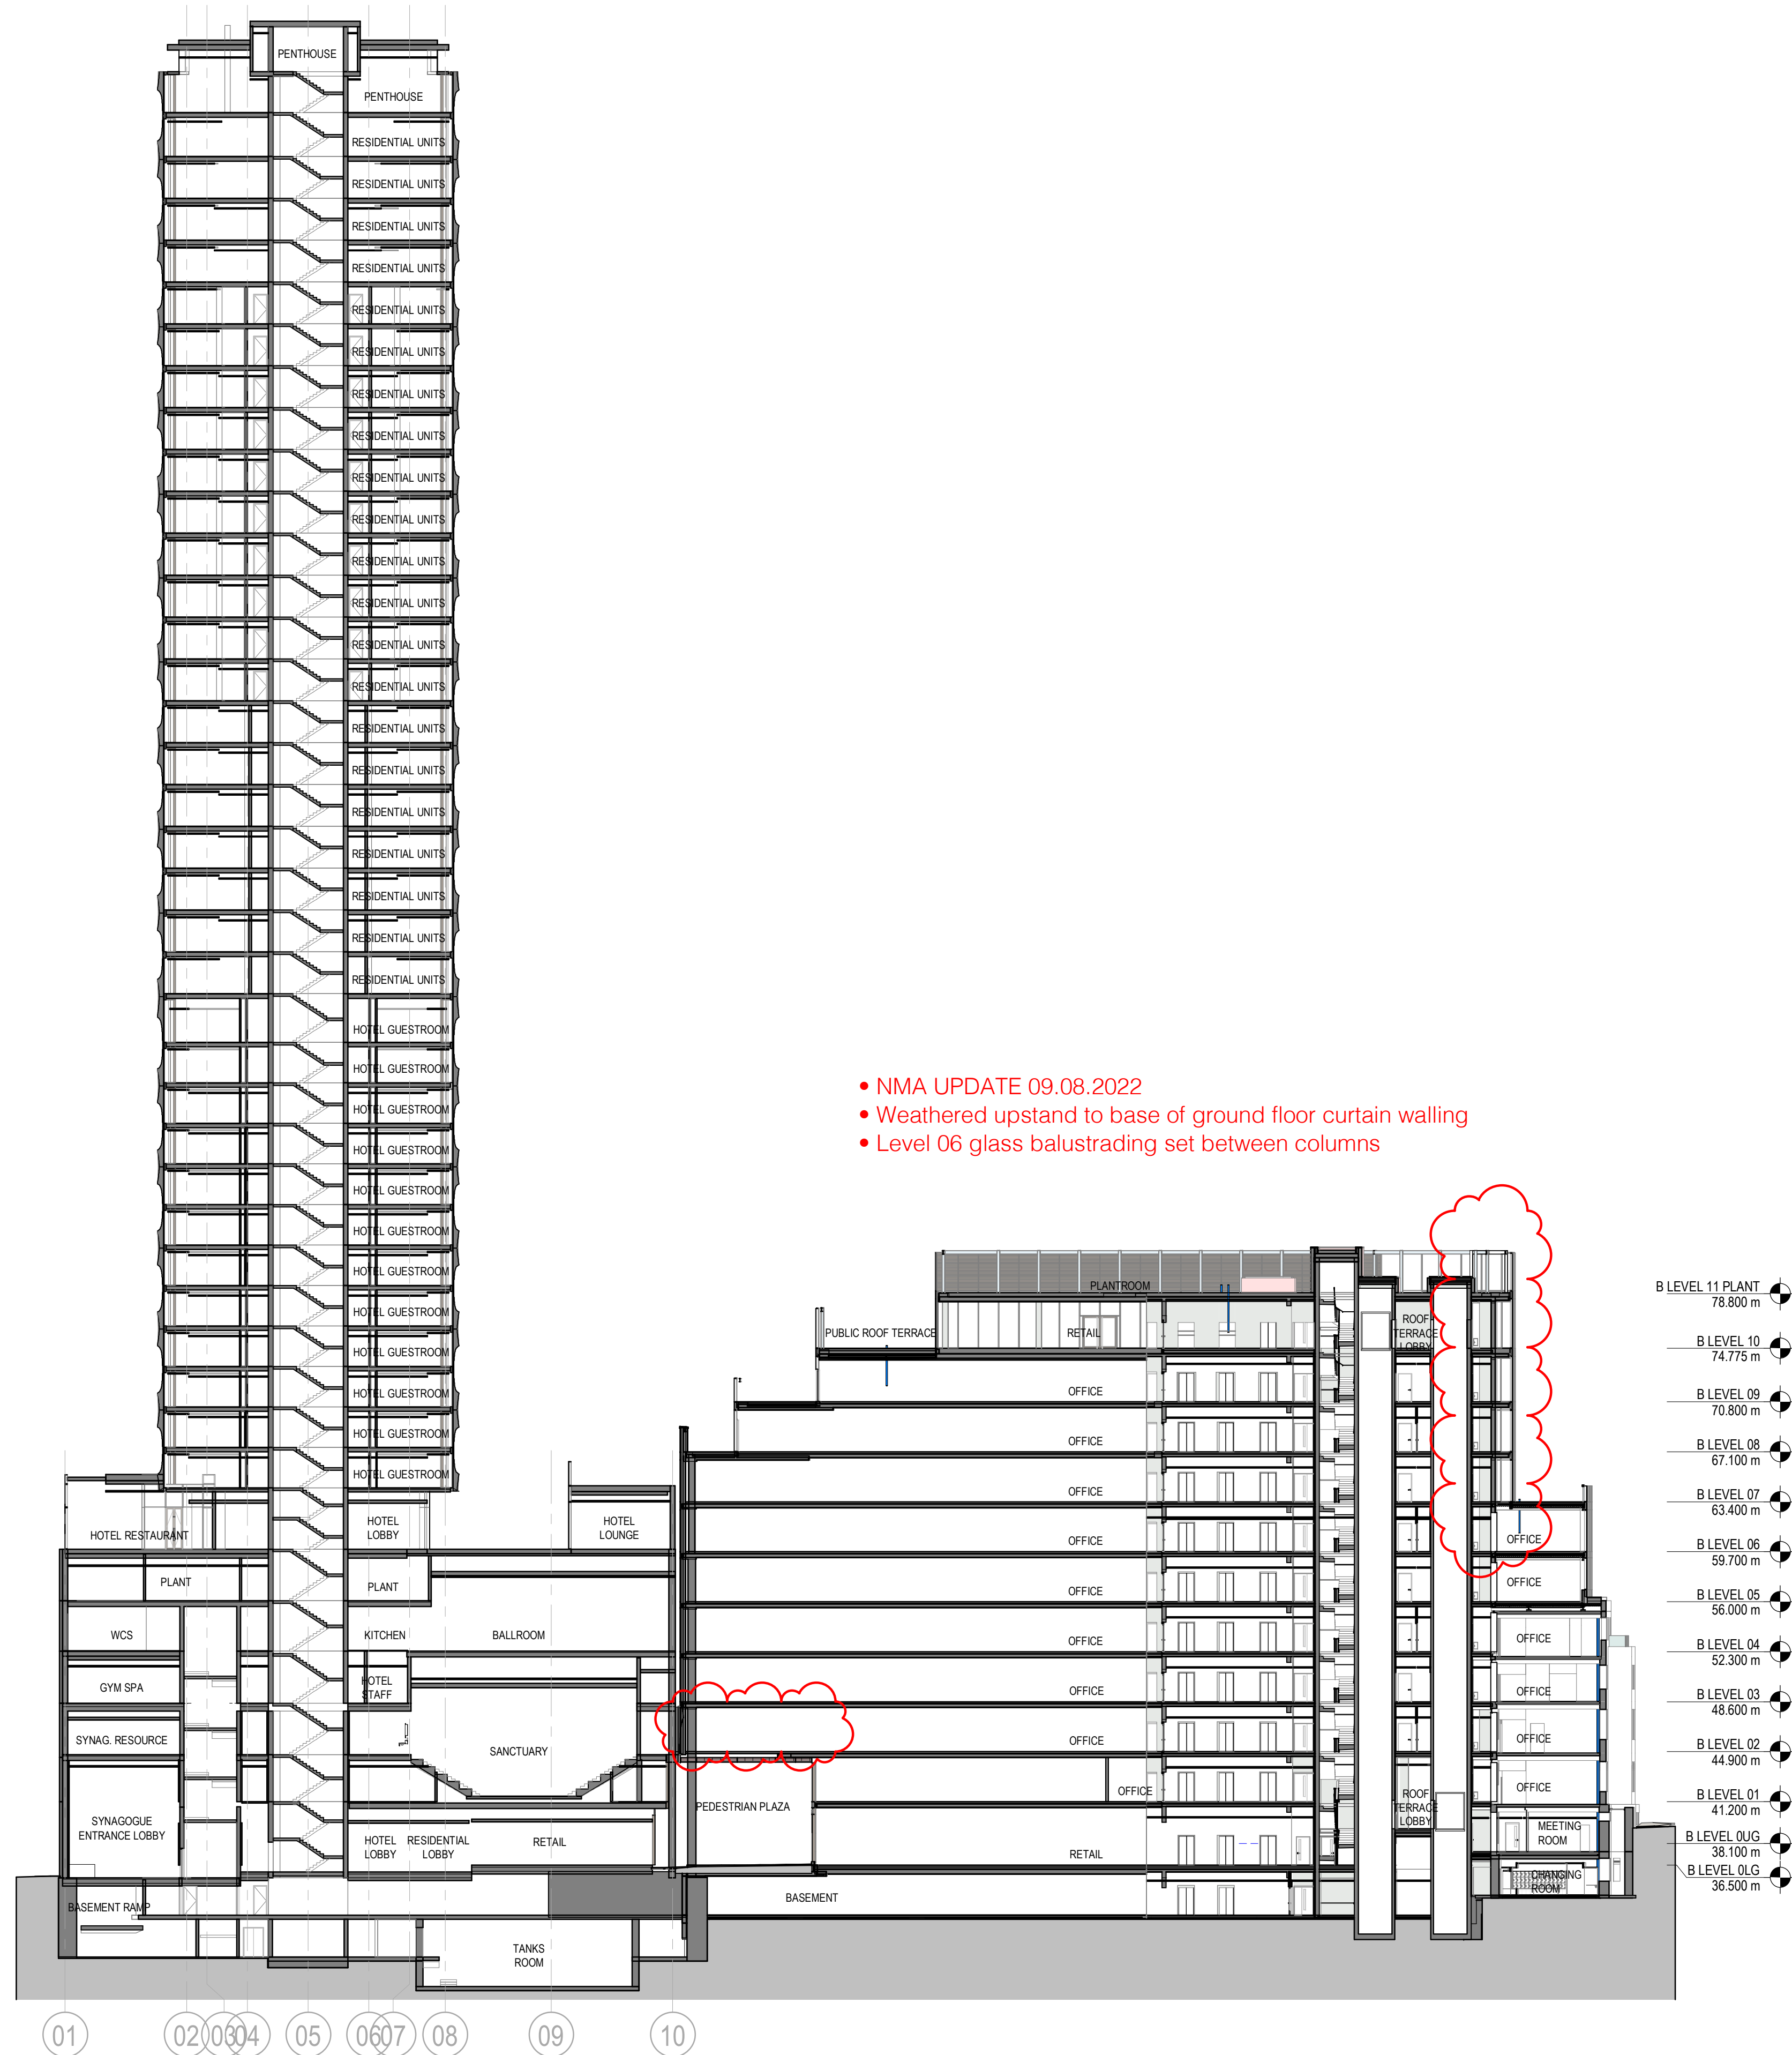

A vertical section diagram of the B Level 11 Plant. The diagram shows a vertical shaft with various levels and elevations. The levels are labeled on the left, and the elevations are listed to the right of each level. The elevations are in meters (m). The levels are: B LEVEL 11 PLANT (78,600 m), B LEVEL 10 (74,775 m), B LEVEL 09 (70,800 m), B LEVEL 08 (67,100 m), B LEVEL 07 (63,400 m), B LEVEL 06 (59,700 m), B LEVEL 05 (56,000 m), B LEVEL 04 (52,300 m), B LEVEL 03 (48,600 m), B LEVEL 02 (44,900 m), B LEVEL 01 (41,200 m), B LEVEL OUG (38,100 m), and B LEVEL OLG (36,500 m). The diagram also shows a cross-section of the shaft at the top and bottom, and a small section of the shaft at the bottom left.

| Level            | Elevation (m) |
|------------------|---------------|
| B LEVEL 11 PLANT | 78,600        |
| B LEVEL 10       | 74,775        |
| B LEVEL 09       | 70,800        |
| B LEVEL 08       | 67,100        |
| B LEVEL 07       | 63,400        |
| B LEVEL 06       | 59,700        |
| B LEVEL 05       | 56,000        |
| B LEVEL 04       | 52,300        |
| B LEVEL 03       | 48,600        |
| B LEVEL 02       | 44,900        |
| B LEVEL 01       | 41,200        |
| B LEVEL OUG      | 38,100        |
| B LEVEL OLG      | 36,500        |

A map showing the layout of Block A and Block B. Block A is on the left, outlined with a dashed line, and Block B is on the right, shaded grey. Jacksons Row is at the top and Bootle Street is at the bottom. A vertical line labeled 'PS' is to the right of Block B.

### General Notes

|     |          |                        |
|-----|----------|------------------------|
|     |          |                        |
|     |          |                        |
|     |          |                        |
|     |          |                        |
| P05 | 09/08/22 | Non Material Amendment |
| P04 | 04/03/22 | S96A Planning Update   |
| P03 | 06/09/21 | S73 Submission         |
| P02 | 20/08/21 | S73 Submission DRAFT   |
| P01 | 15/11/19 | S73 Submission         |
| NO: | DATE:    | ISSUE:                 |

status

FOR INFORMATION

Synagogue Consultant

**FDG**  
fairhursts design group

Design Consultant 

ns

LEA (H.)

GN  
RE

|      |   |
|------|---|
| ANTS |   |
|      | L |

|  |   |
|--|---|
|  | F |
|--|---|

architect

# SOM

Skidmore, Owings & Merrill, Inc.  
The Broadgate Tower, 20 Primrose Street  
London EC2A 2EW, UK

Project Name

ST. MICHAELS DEVELOPMENT,  
MANCHESTER

Drawing Title

BUILDINGS SECTIONS -  
WEST-EAST BRIDGE

Project No

060  
scale @ A0  
As indicated

Drawing No

S73-252

revision

05 |

© COPYRIGHT SKIDMORE, OWINGS & MERRILL (EUROPE) LLP. 2021