


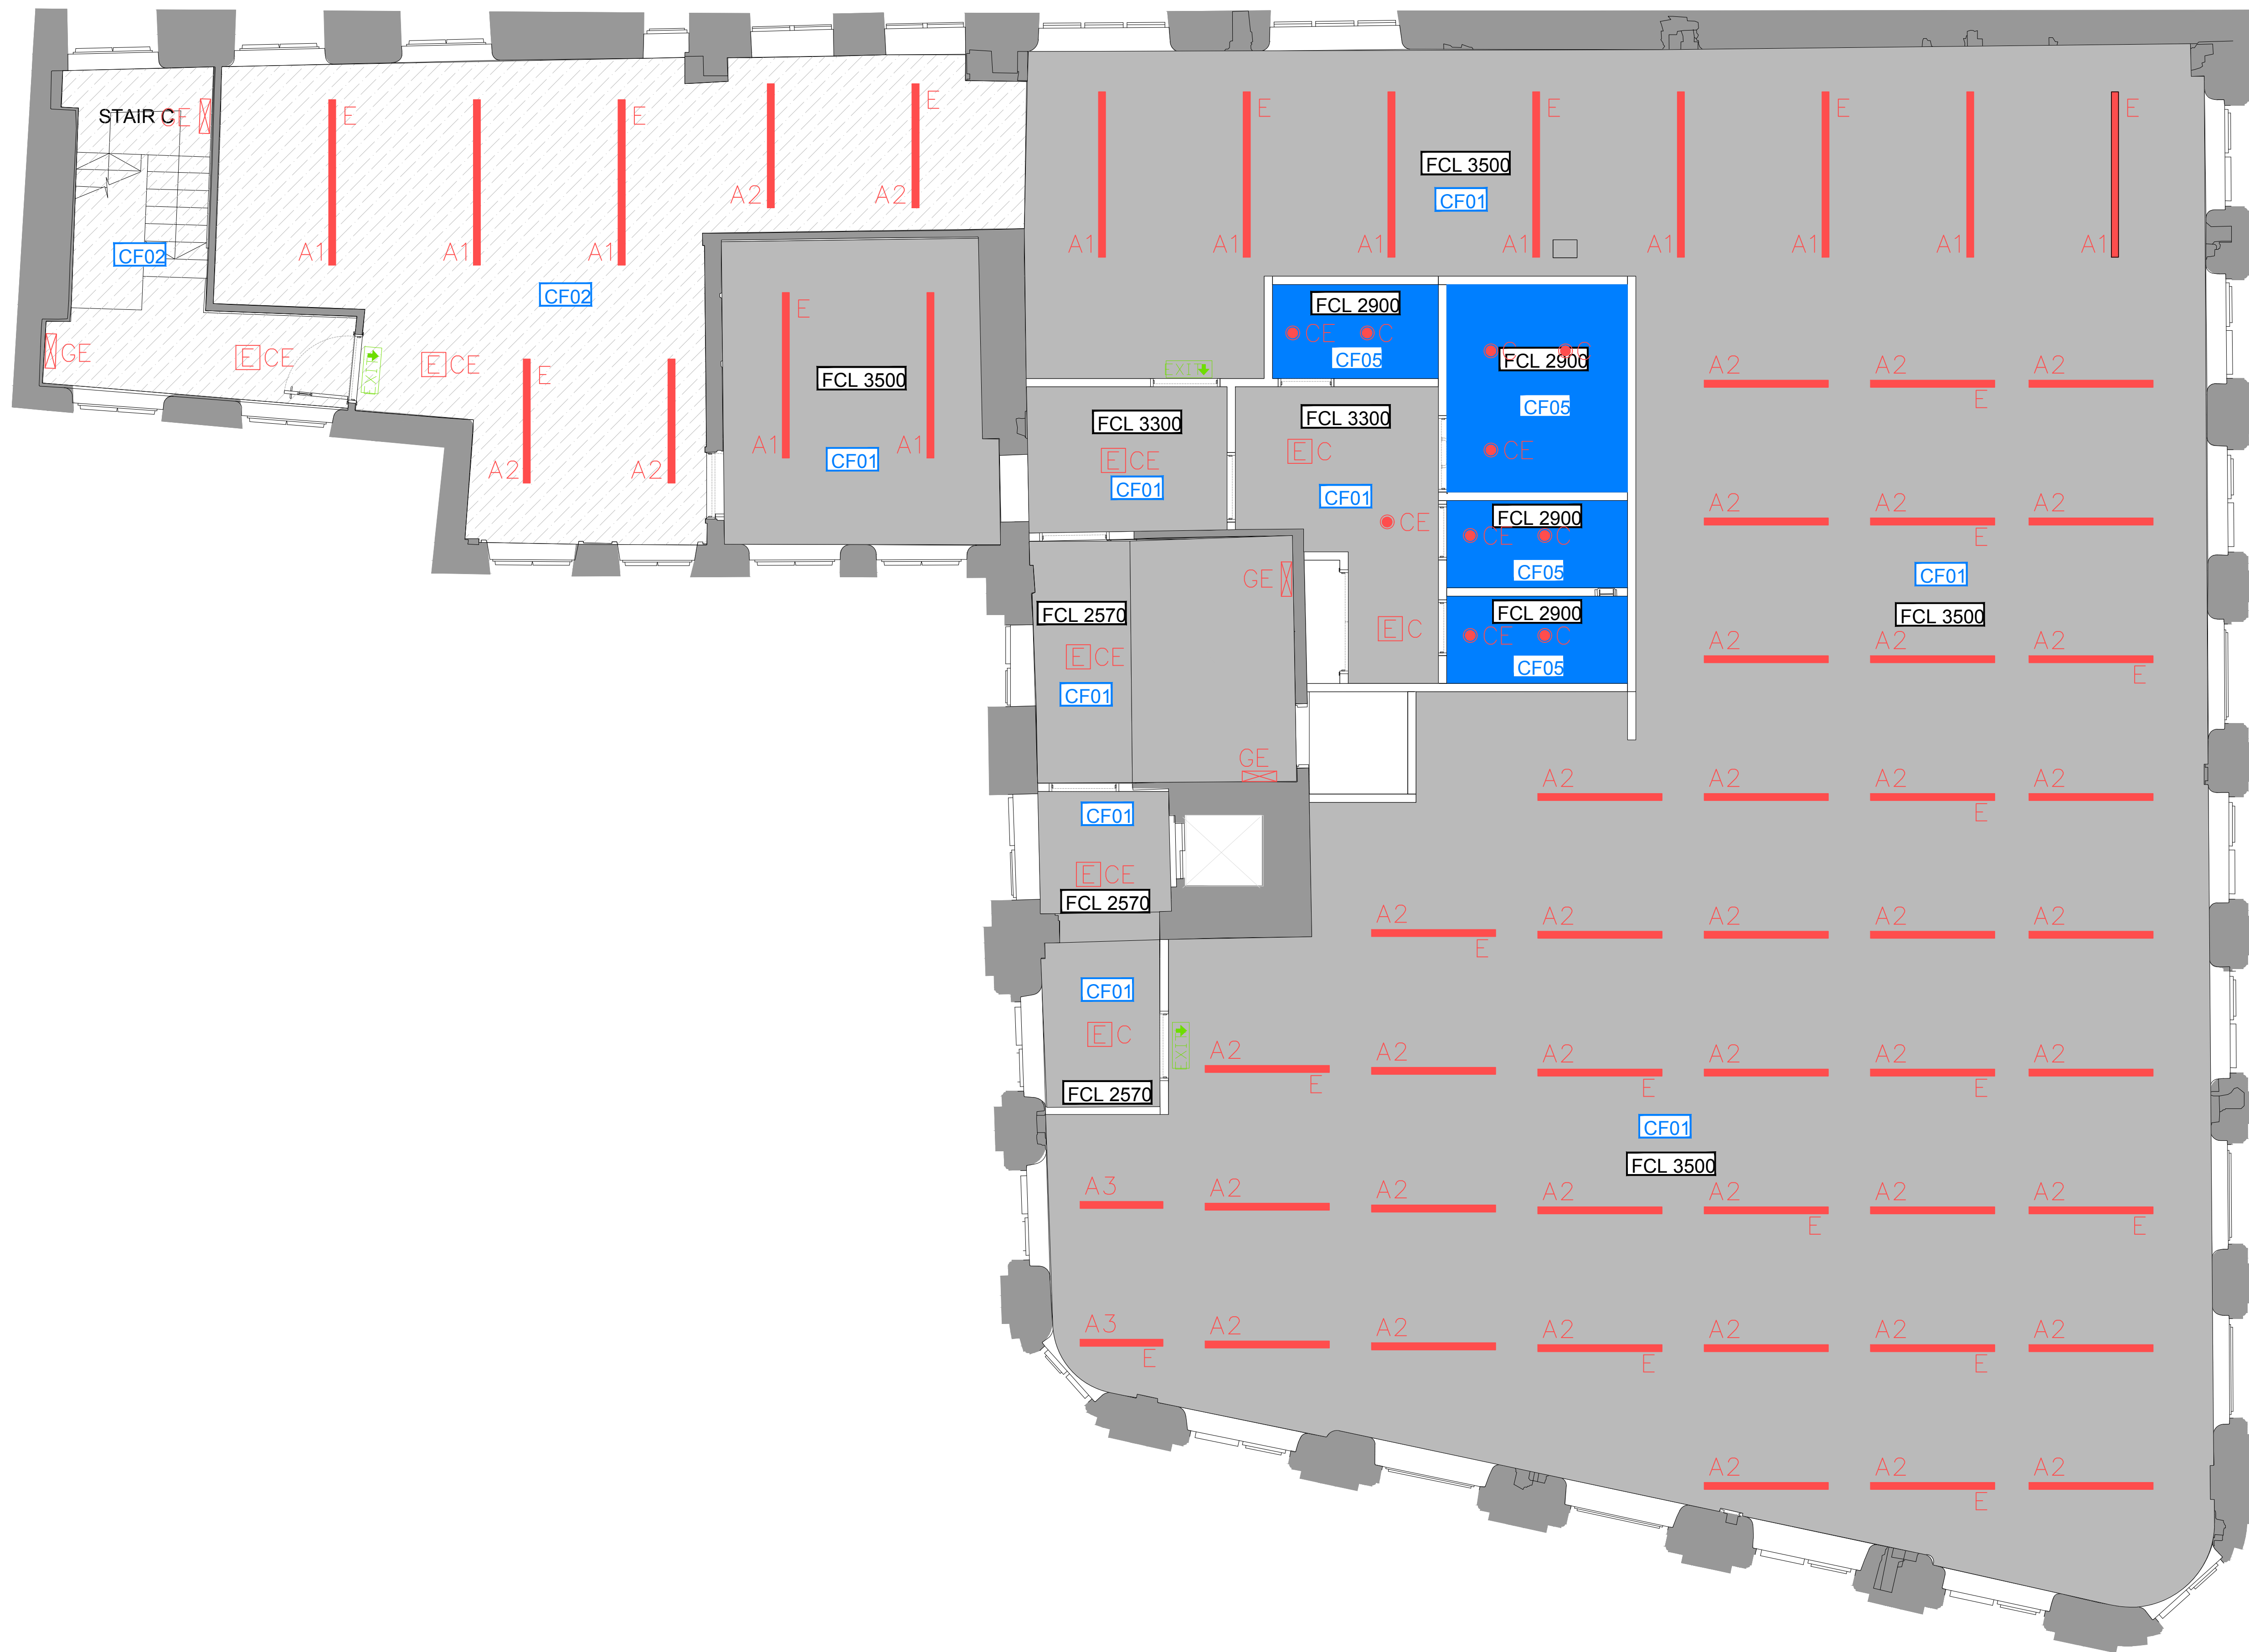

## NOTE

DO NOT SCALE OFF DRAWINGS.  
WRITTEN DIMENSIONS ONLY.  
ALL DIMENSIONS ARE TO BE CHECKED AND  
VALIDATED ON SITE BY CONTRACTOR PRIOR  
TO CONSTRUCTION.  
ANY DISCREPANCIES MUST BE REPORTED  
IMMEDIATELY.

DRAWINGS ARE BASED ON LEGACY DRAWINGS  
PROVIDED.

## REFLECTED CEILING PLAN KEY

-  **CF01** New suspended plasterboard ceiling. Painted white (TBC). Layout pending survey post strip-out.
-  **CF02** Renewed or existing plasterboard & skim. Painted white. Layout pending re-survey following strip-out.
-  **CF03** Renewed or existing plasterboard & skim. Painted black. Layout pending re-survey following strip-out.
-  **CF04** Repair existing lath and plaster ceiling including enclosures to downstand beams
-  **CF05** New suspended moisture rated plasterboard ceiling. Painted white (TBC). Layout pending survey post strip-out

-  **S1** Double Spot Fitting  
Wever and Ducre - Sneak Trim 2.0 in Brass/Black finish with 3000k lighting (TBC by engineer). Ref:155451K5  
W156x285x190mm  
NOTE: S1 Fittings sit within black RAL9005 175mm wide matt painted margins see OR SIMILAR APPROVED

-  **T1** Track Spot Fitting  
Wever and Ducre - Sque On Track 2.0 LED in black finish with 3000k lighting (TBC by engineer). Ref:144364B4

-  **P1** Pendant fitting  
Manufacturer: Lighting-Direct  
Product: Edit Orb Pendant Light  
Colour:Black with opal finish lamp

-  **P2** Pendant fitting  
Manufacturer: Beautiful Halo  
Product: White Glass Ball Island Lighting Modernism 4 Heads  
Colour:Black with opal finish lamp

-  **W1** Wall fitting x 8No.  
Manufacturer: Lighting-Direct  
Product: Edit Orb Wall Light  
Colour:Black

A1 A2, Refer to M&E drawings  
C, CE, for details regarding fittings  
E, GE  
(etc.)

## NOTES:

- Drawing to be printed in colour
- All feature lighting to have 2700-3000k warm white LED bulbs
- Drawings produced based on Architects base build drawings
- All dimensions to be checked on site
- To be read in conjunction with (40)500 finishes schedule
- Final setting out and coordination of light fittings and M&E services TBC by specialist contractor. Subject to Incognito approval
- Ceiling details & specifications to be confirmed by ceiling contractor. To be installed as manufacturers recommendations.
- All general / emergency lighting positions by M&E.
- All ceiling finishes to meet class 1 and 0 as required by building regulations
- Any value engineered options to be approved by INCOGNITO and client
- ALL lighting calculations to be performed by electrical engineer prior to order and installation

| REVISION | NOTES | DATE |
|----------|-------|------|
|----------|-------|------|

|  |  |  |
|--|--|--|
|  |  |  |
|  |  |  |
|  |  |  |
|  |  |  |
|  |  |  |
|  |  |  |
|  |  |  |
|  |  |  |
|  |  |  |
|  |  |  |

## PROJECT NAME

CHAPEL WALKS, MANCHESTER

## CLIENT

NORTHSPRING

## DOCUMENT TITLE

Proposed Third Floor RCP

## DOCUMENT NUMBER

1848(35)203

## VERSION

SCALE

1:50 @ A1

## PRODUCTION DATE

ORIGINATOR

AD

## ISSUE TYPE

QA CHECK

QA

## INCOGNITO MANCHESTER LTD.

2 RIGBY STREET  
MANCHESTER  
M4 4JF  
0161 275 81 505  
info@incognito.co.uk

