


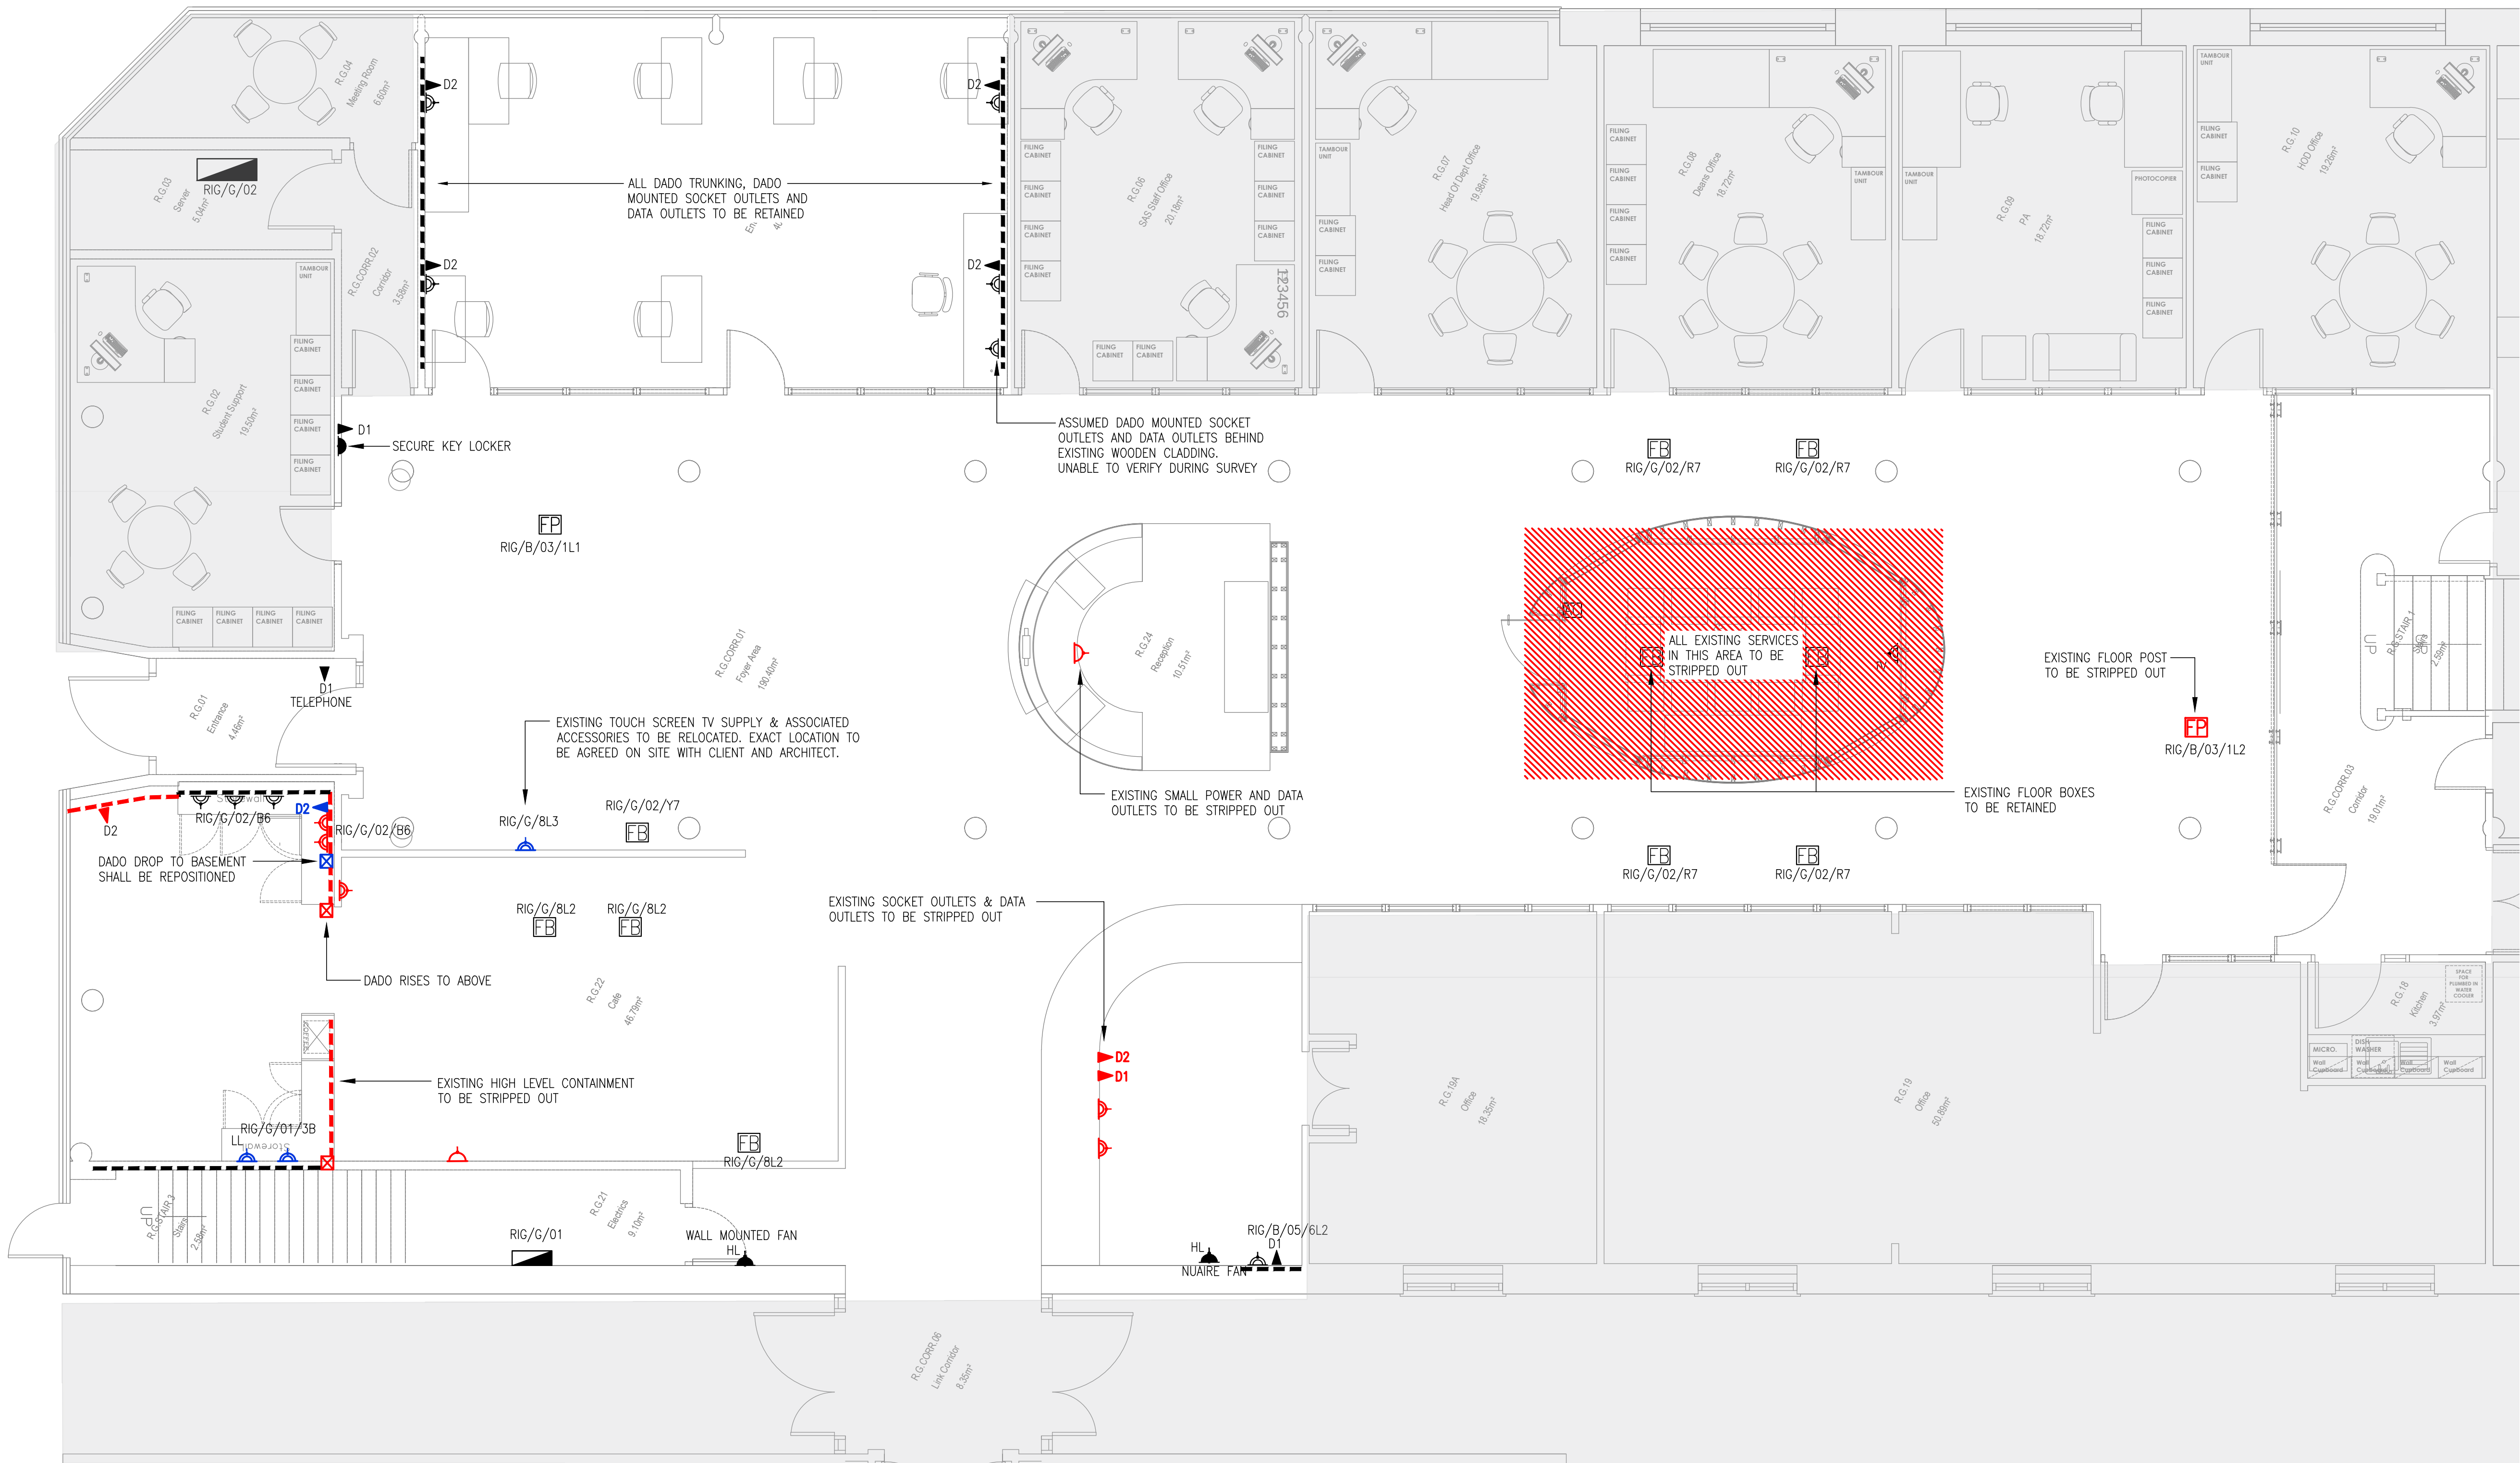

- NOTES:
- THIS DRAWING SHALL BE READ IN CONJUNCTION WITH ALL OTHER PROJECT DOCUMENTATION.
 - ALL ELECTRICAL INSTALLATION WORKS SHALL BE INSTALLED IN ACCORDANCE WITH BS 7671 INCORPORATING ALL AMENDMENTS.
 - ALL EXISTING CONTAINMENT WITHIN THIS AREA SHALL BE RETAINED AND RE-UTILISED WHERE POSSIBLE.
 - CONTRACTORS SHALL ALLOW FOR DISJOINTED WORKS INVOLVED WITH THE PROJECT IN REGARDS TO THE CO-ORDINATION WITH ALL OTHER TRADES.
 - ALL EXISTING SERVICES ARE TO BE RETAINED UNLESS STATED OTHERWISE.
 - THE CONTRACTOR SHALL MAINTAIN THE SUPPLY OF ALL EXISTING SERVICES WITHIN ALL ADJACENT AREAS UNAFFECTED BY THESE PROPOSED WORKS.
 - PERMITS TO WORK SHALL BE OBTAINED FROM MANCHESTER METROPOLITAN UNIVERSITY PRIOR TO ANY WORK BEING CARRIED OUT ON THE EXISTING INSTALLATIONS.
 - THE CONTRACTOR SHALL TAKE COGNISANCE OF EXISTING AND NEW CIRCUITS BEING ROUTED THROUGH THE BASEMENT AND IN TURN SHALL REFER TO THE ASBESTOS REGISTER PRIOR TO CARRYING OUT ANY WORKS

- LEGEND
- DISTRIBUTION BOARD
 - DADO TRUNKING
 - DADO TRUNKING RISER
 - 13A SWITCHED FUSED CONNECTION UNIT
 - 13A SWITCHED DOUBLE SOCKET OUTLET
 - 13A SWITCHED SINGLE SOCKET OUTLET
 - RJ45 DATA OUTLET
 - 'D1' DENOTES SINGLE DATA OUTLET
 - 'D2' DENOTES DOUBLE DATA OUTLET
 - FLOOR BOX TYPICALLY C/W TWO 13A DOUBLE SOCKET OUTLETS AND DATA OUTLETS.
 - FLOOR POST C/W THREE 13A SINGLE SOCKET OUTLETS & ONE SINGLE DATA OUTLET

- ALL EXISTING RETAINED SERVICES OUTWITH THIS SCOPE
- NOTE:
- RED PEN DENOTES EXISTING SERVICES TO BE STRIPPED OUT
 - BLUE PEN DENOTES EXISTING SERVICES TO BE RELOCATED/MODIFIED
 - BLACK PEN DENOTES SERVICES TO BE RETAINED

27.05.22	UPDATED TO STAGE 4 TENDER	A	DF
Date	Description	Rev	By

Revision Description



consulting engineers

Manchester Office

2 Commercial Street
Castlefield
Manchester
M15 4RQ

Tel No: 0161 832 2030
E: hk.manchester@hulley.co.uk

...Making Buildings Work

Project:
MMU- Estates Projects
Righton

Drawing Title:
Electrical Engineering Services
Existing Small Power & Data Services &
Strip Out Layout

Drawing Number:
50953(60)RIG-001

Revision: A

Date: 15/03/2022

Scale: 1:50

Drawn By: D. Farrimond

CAD Dwg File: 50953(60)RIG-001.dwg

Arch. Base Dwg:

Issue Status:
Tender

DRAWING TO BE READ IN COLOUR