


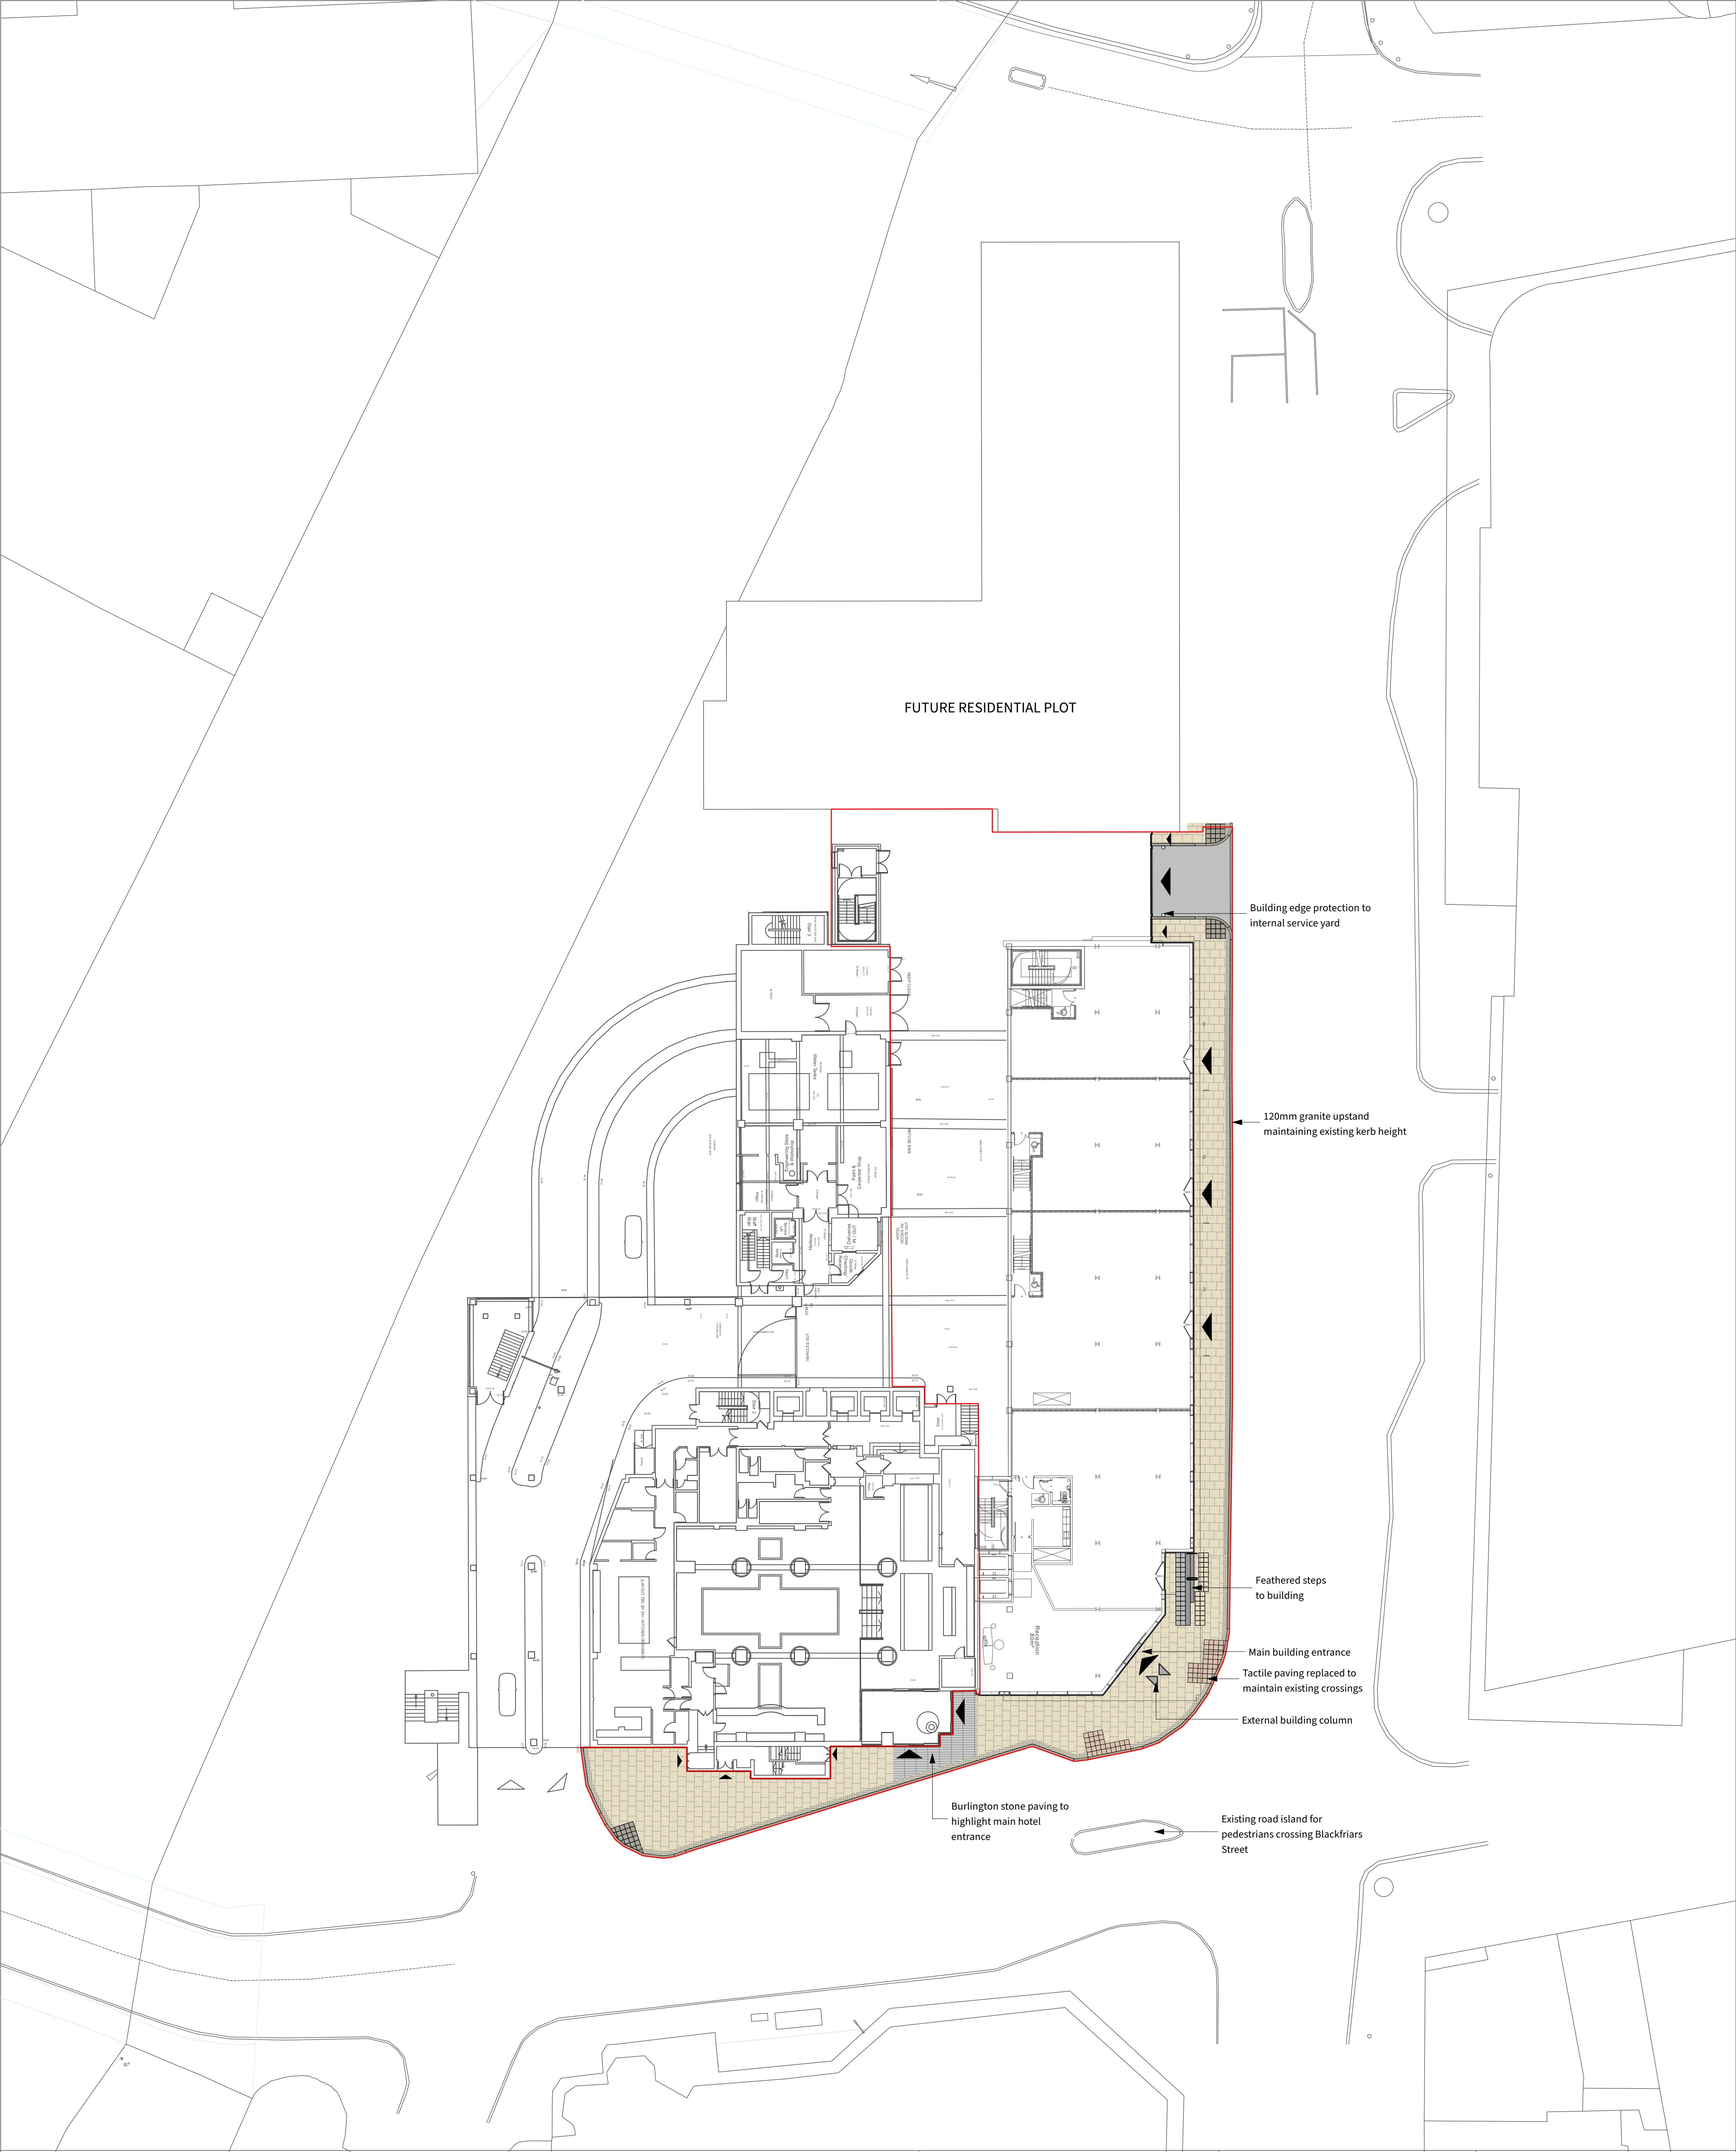

KEY

APPLICATION BOUNDARY

BUILDING ENTRANCES

S4-P09	05-08-22	Planning Updates	BM	RM
S4-P08	14-06-22	Planning	LB	RM
Revision	Date	Description	Drawn	Apprvd.

Client	Property Alliance Group & Starwood Capital Group
Project	Renaissance Site Manchester
Drg Title	Landscape General Arrangement - Phase 2 Premier House
Created on	21/05/21
Created by	SR
Approved by	FF
Scale	1:250
Size	A1
Workstage	Stage 5
Drg No.	2664-PLA-OF-XX-DR-L-1000
Suitability	S4
Revision	P09



Planit I.E. Limited
E: info@planit-ie.com W: planit-ie.com
MANCHESTER
2 Back Grafton St., Altrincham, WA14 1DY
T: 0161 928 9381
LONDON
Unit 6 Waterside, 44-48 Wharf Road, London, N1 7UX
T: 0207 253 5678
LIVERPOOL
Tempest 5.3, 12 Tithebarn Street, Liverpool, L2 2DT
T: 0151 363 1230



THIS DRAWING IS COPYRIGHT PROTECTED AND MAY NOT BE REPRODUCED IN WHOLE OR PART WITHOUT WRITTEN AUTHORITY FROM THE OWNER.

NOTES:

1. Do not scale from this drawing.
2. Always work to noted dimensions.
3. All dimensions are in millimetres unless otherwise stated.
4. All setting out, levels and dimensions to be agreed on site.
5. The dimensions of all materials must be checked on site before being laid out.
6. This drawing must be read with the relevant specification clauses and detail drawings.
7. Order of construction and setting out to be agreed on site.