

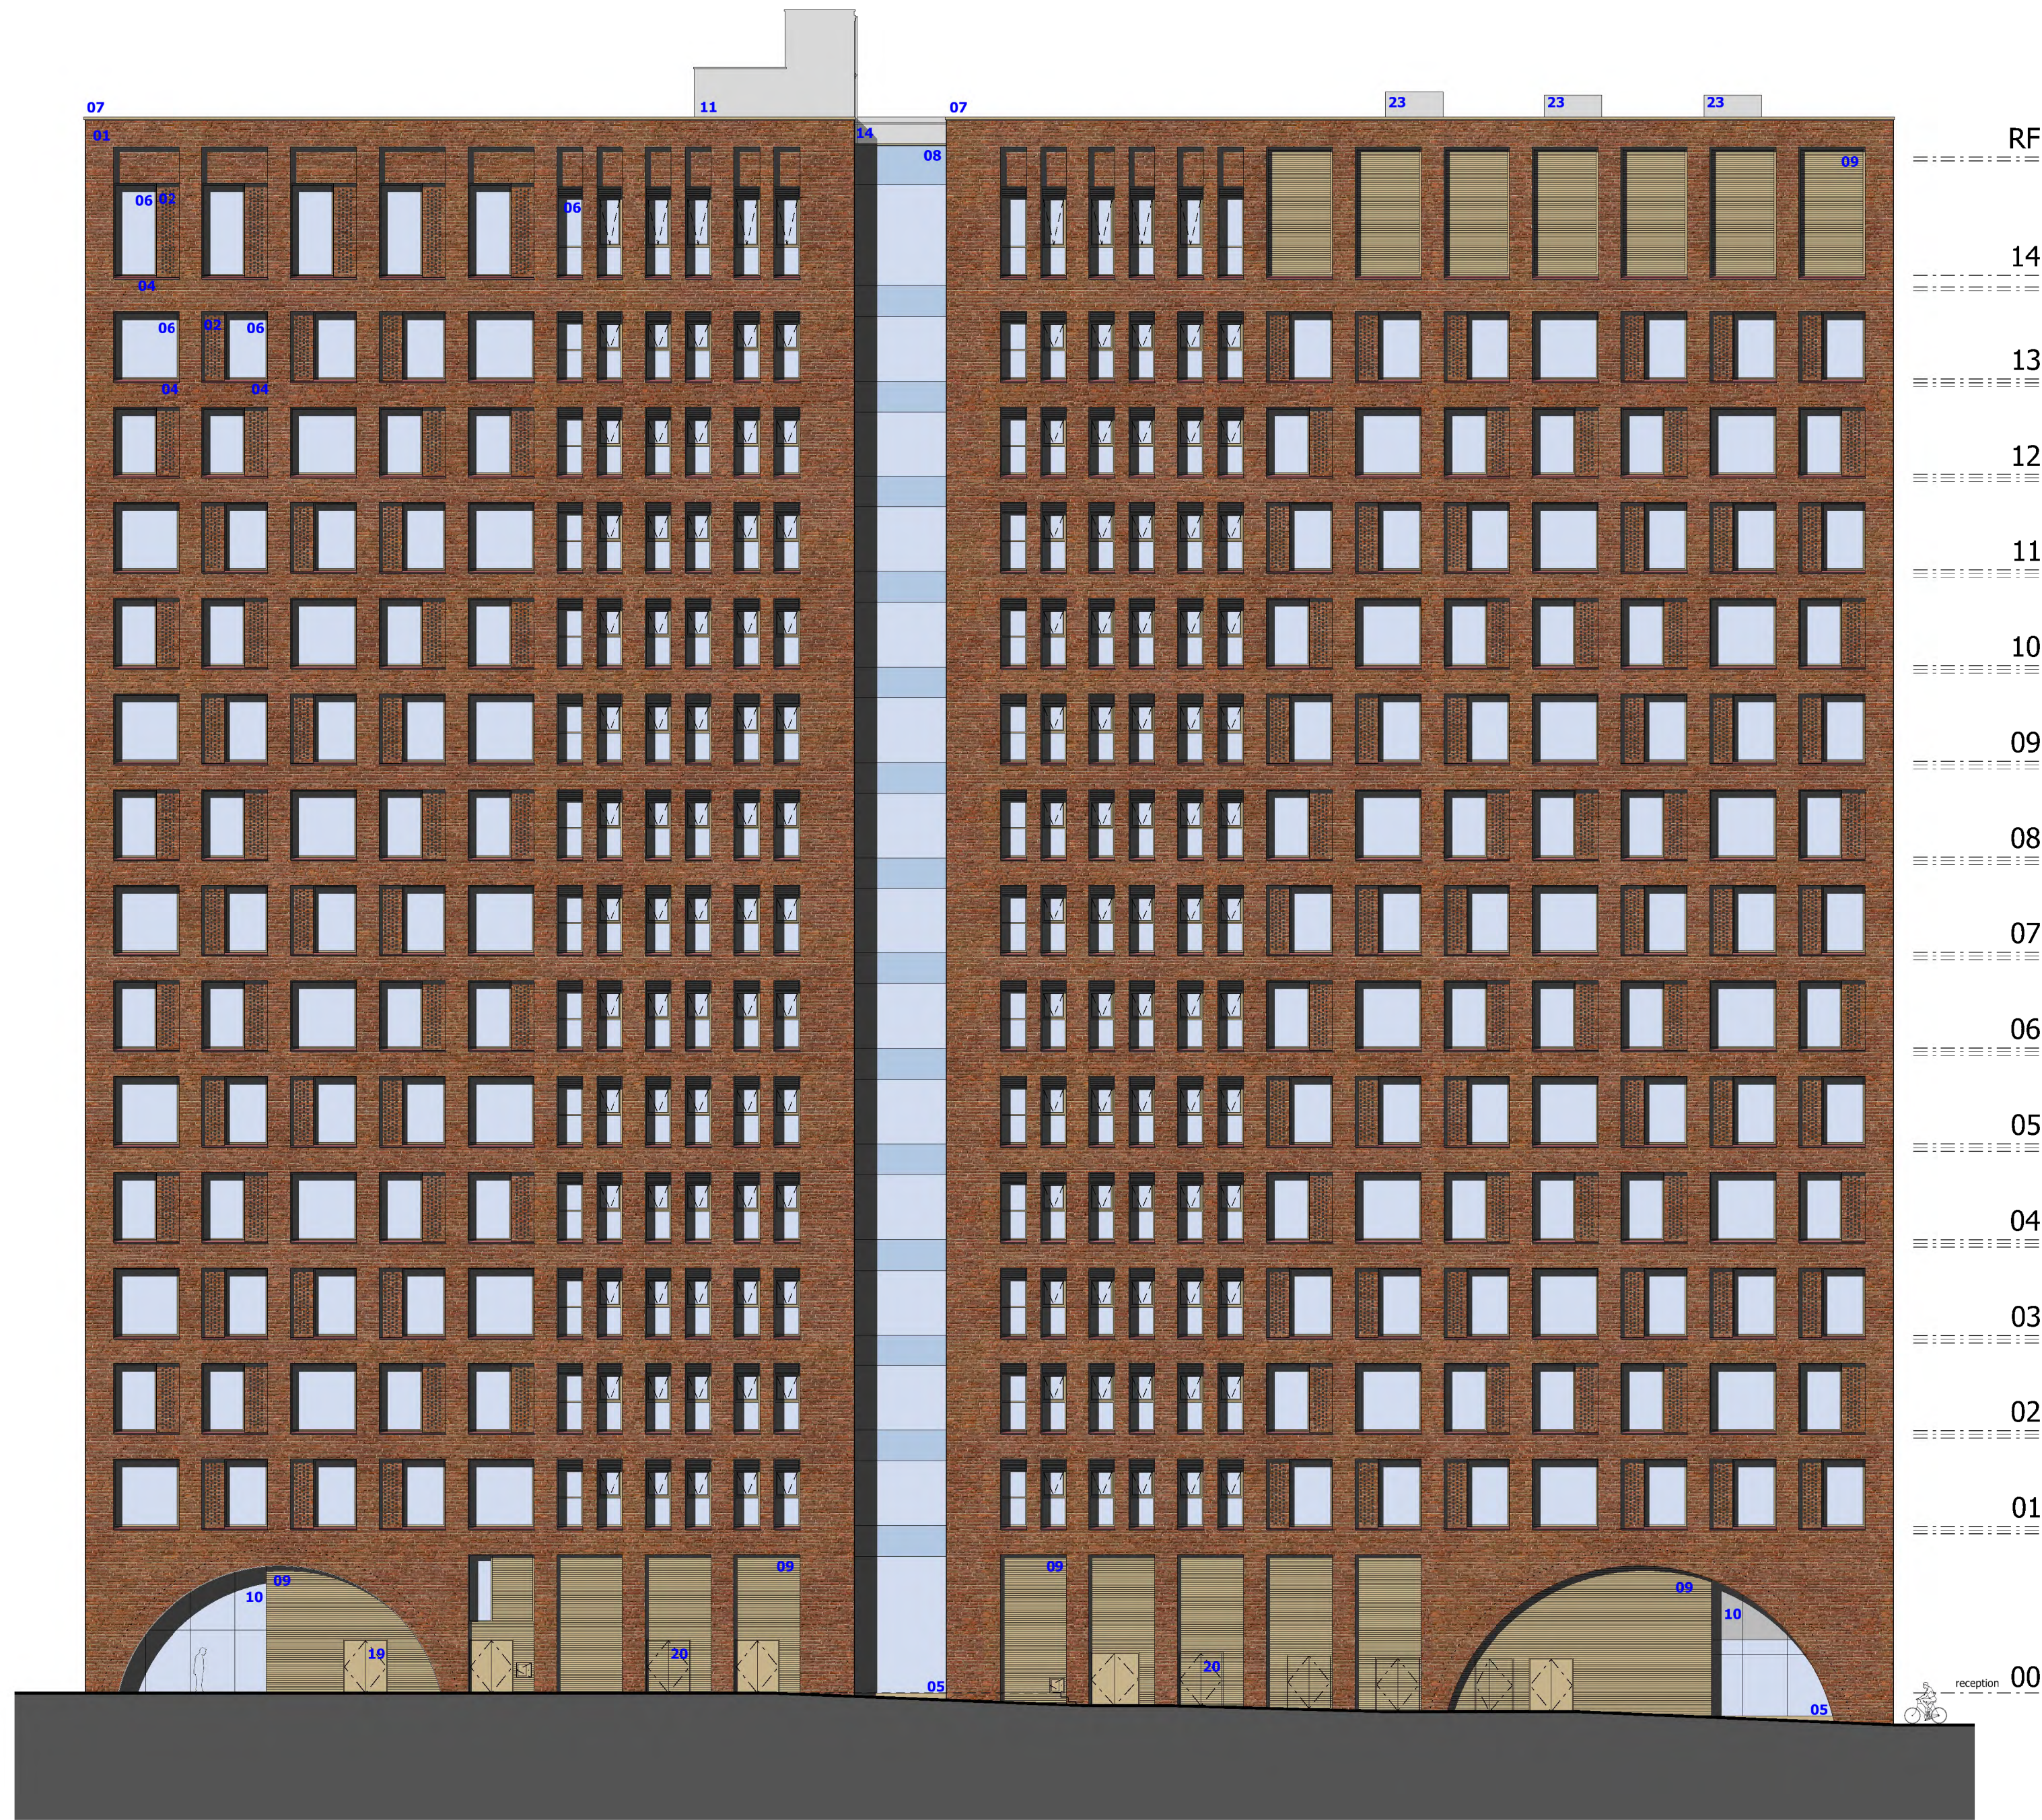


- EXTERNAL MATERIALS KEY:**
- 01 Red multi long format brickwork
 - 02 Red multi perforated brick panel, incorporating MHR vent to rear
 - 03 Red multi relief brickwork panel
 - 04 Red tone precast concrete cill
 - 05 Ultra compact proprietary composite stone stallriser
 - 06 DGU in powder coated bronze colour aluminium frame
 - 07 Pressed metal flashing, powder coated bronze colour
 - 08 Glazed curtain walling & spandrel panels in powder coated bronze colour aluminium frame
 - 09 Aluminium louvres/ louvred screen with blanking panels to rear, powder coated bronze colour
 - 10 Frameless structural glazing with bronze coloured steel support system
 - 11 Proprietary insulated render system
 - 12 Powder coated aluminium rainwater goods
 - 13 Structural glass guarding in bronze colour steel frame
 - 14 Proprietary roof guarding/ handrail system
 - 15 Profiled metal cladding system, bronze coloured
 - 16 Folded metal tray cladding system, bronze coloured
 - 17 Glazed entrance door in powder coated bronze colour aluminium frame
 - 18 Proprietary glazed revolving door in bronze coloured frame
 - 19 Metal security door bronze coloured
 - 20 Louvred door bronze coloured
 - 21 Building signage zone
 - 22 Line of terraces/ balustrade to landscape architects design
 - 23 Acoustic attenuation to air source heat pumps

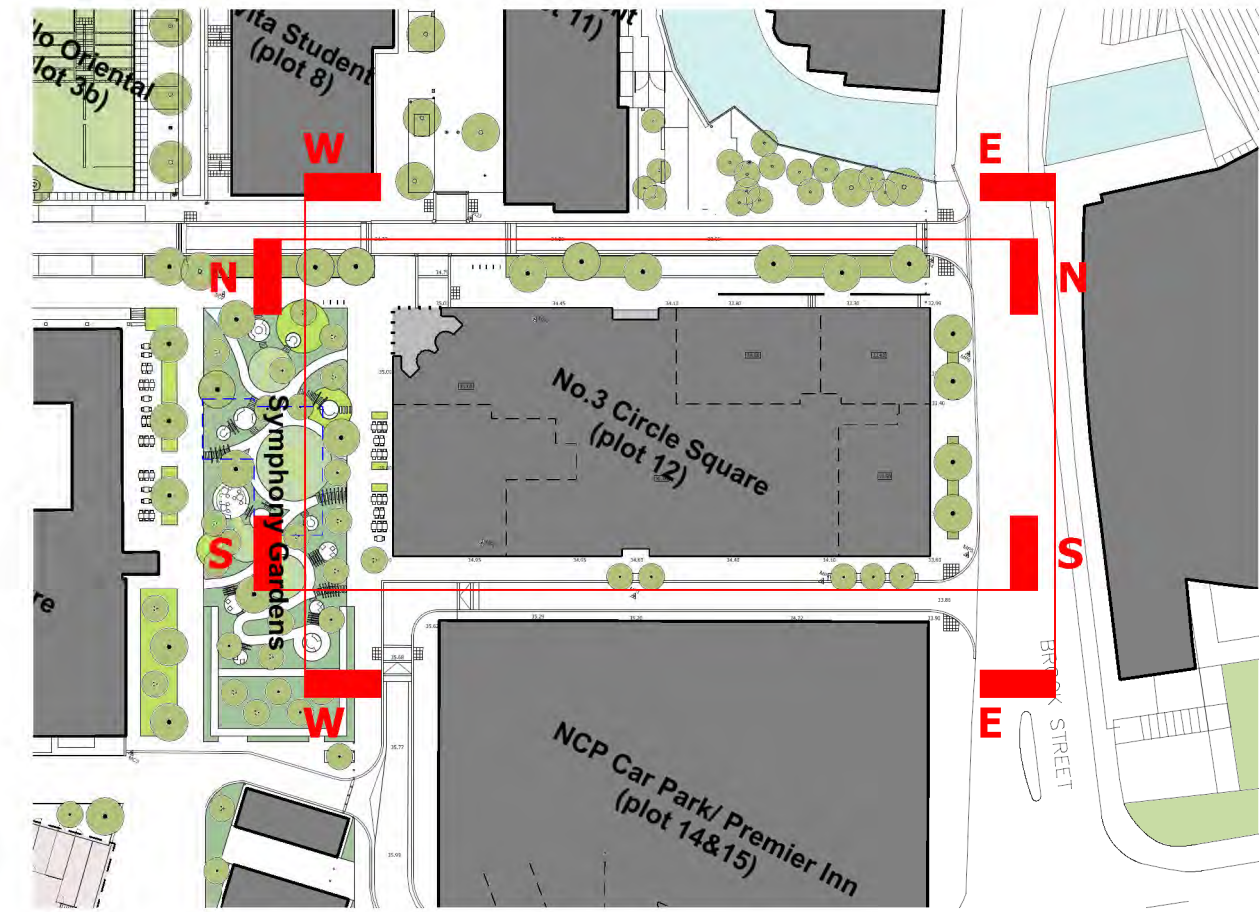

PROPOSED ELEVATION - SOUTH (1:200)

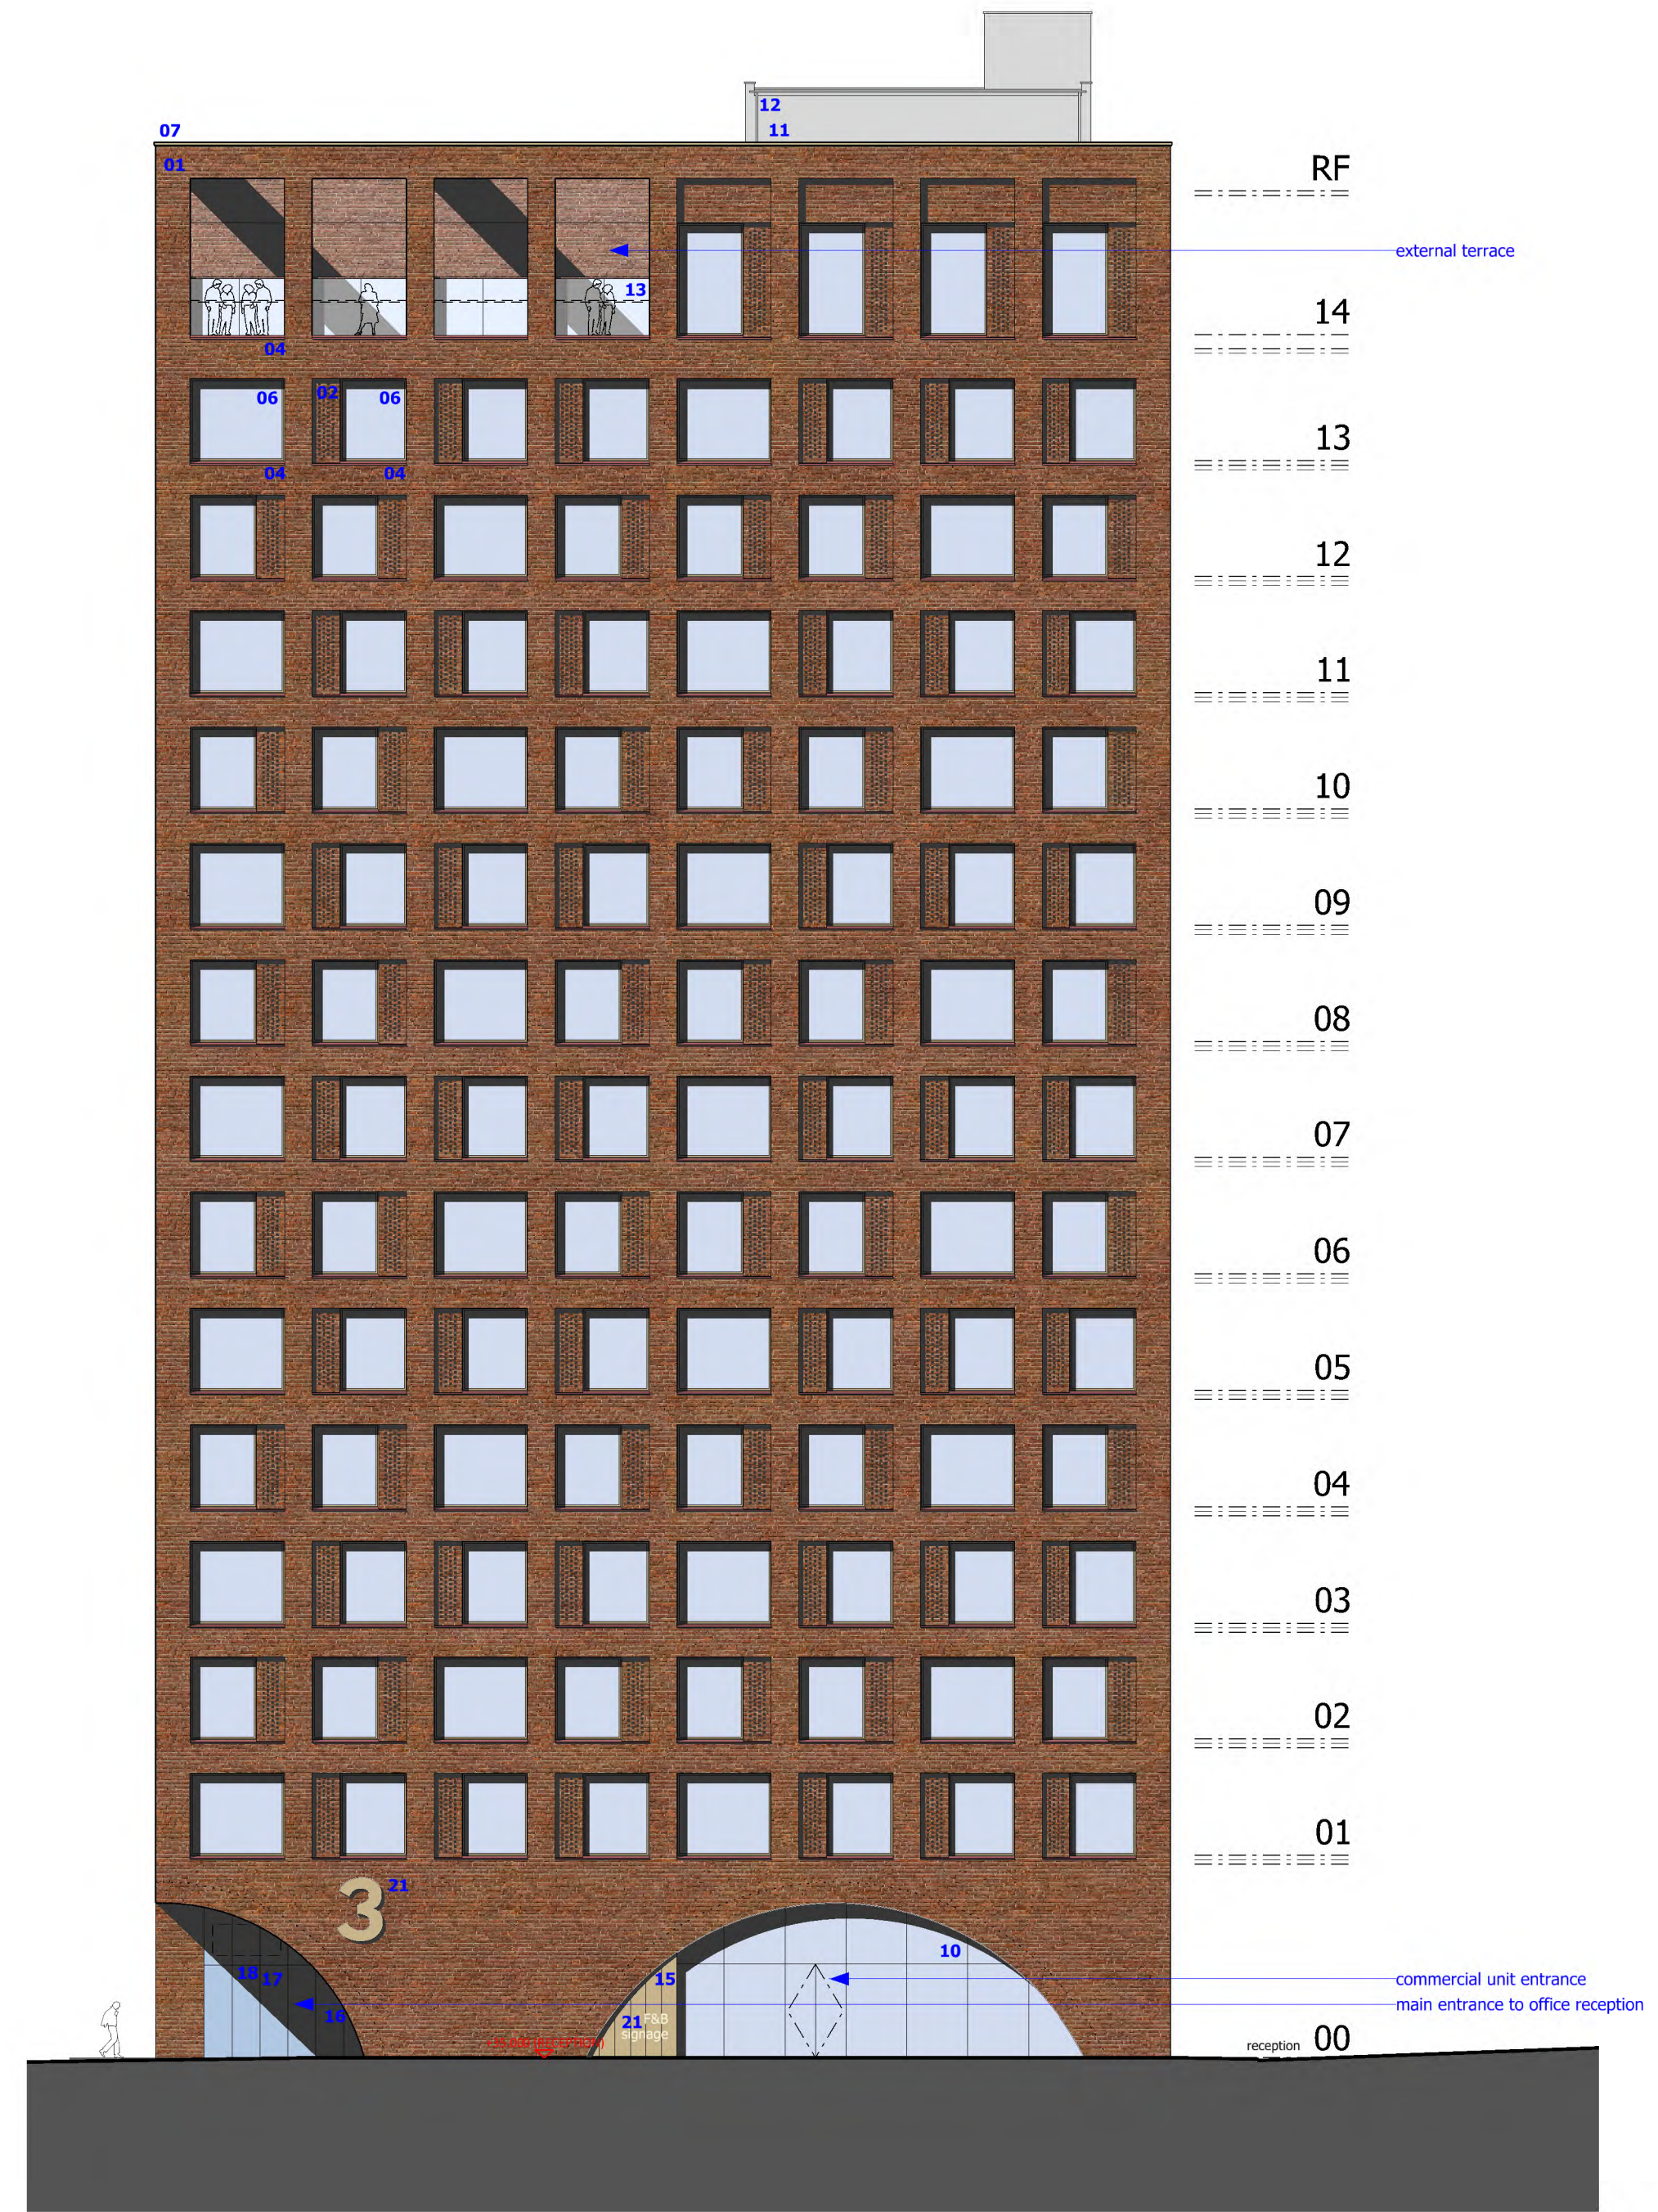

PROPOSED ELEVATION - WEST (1:200)