


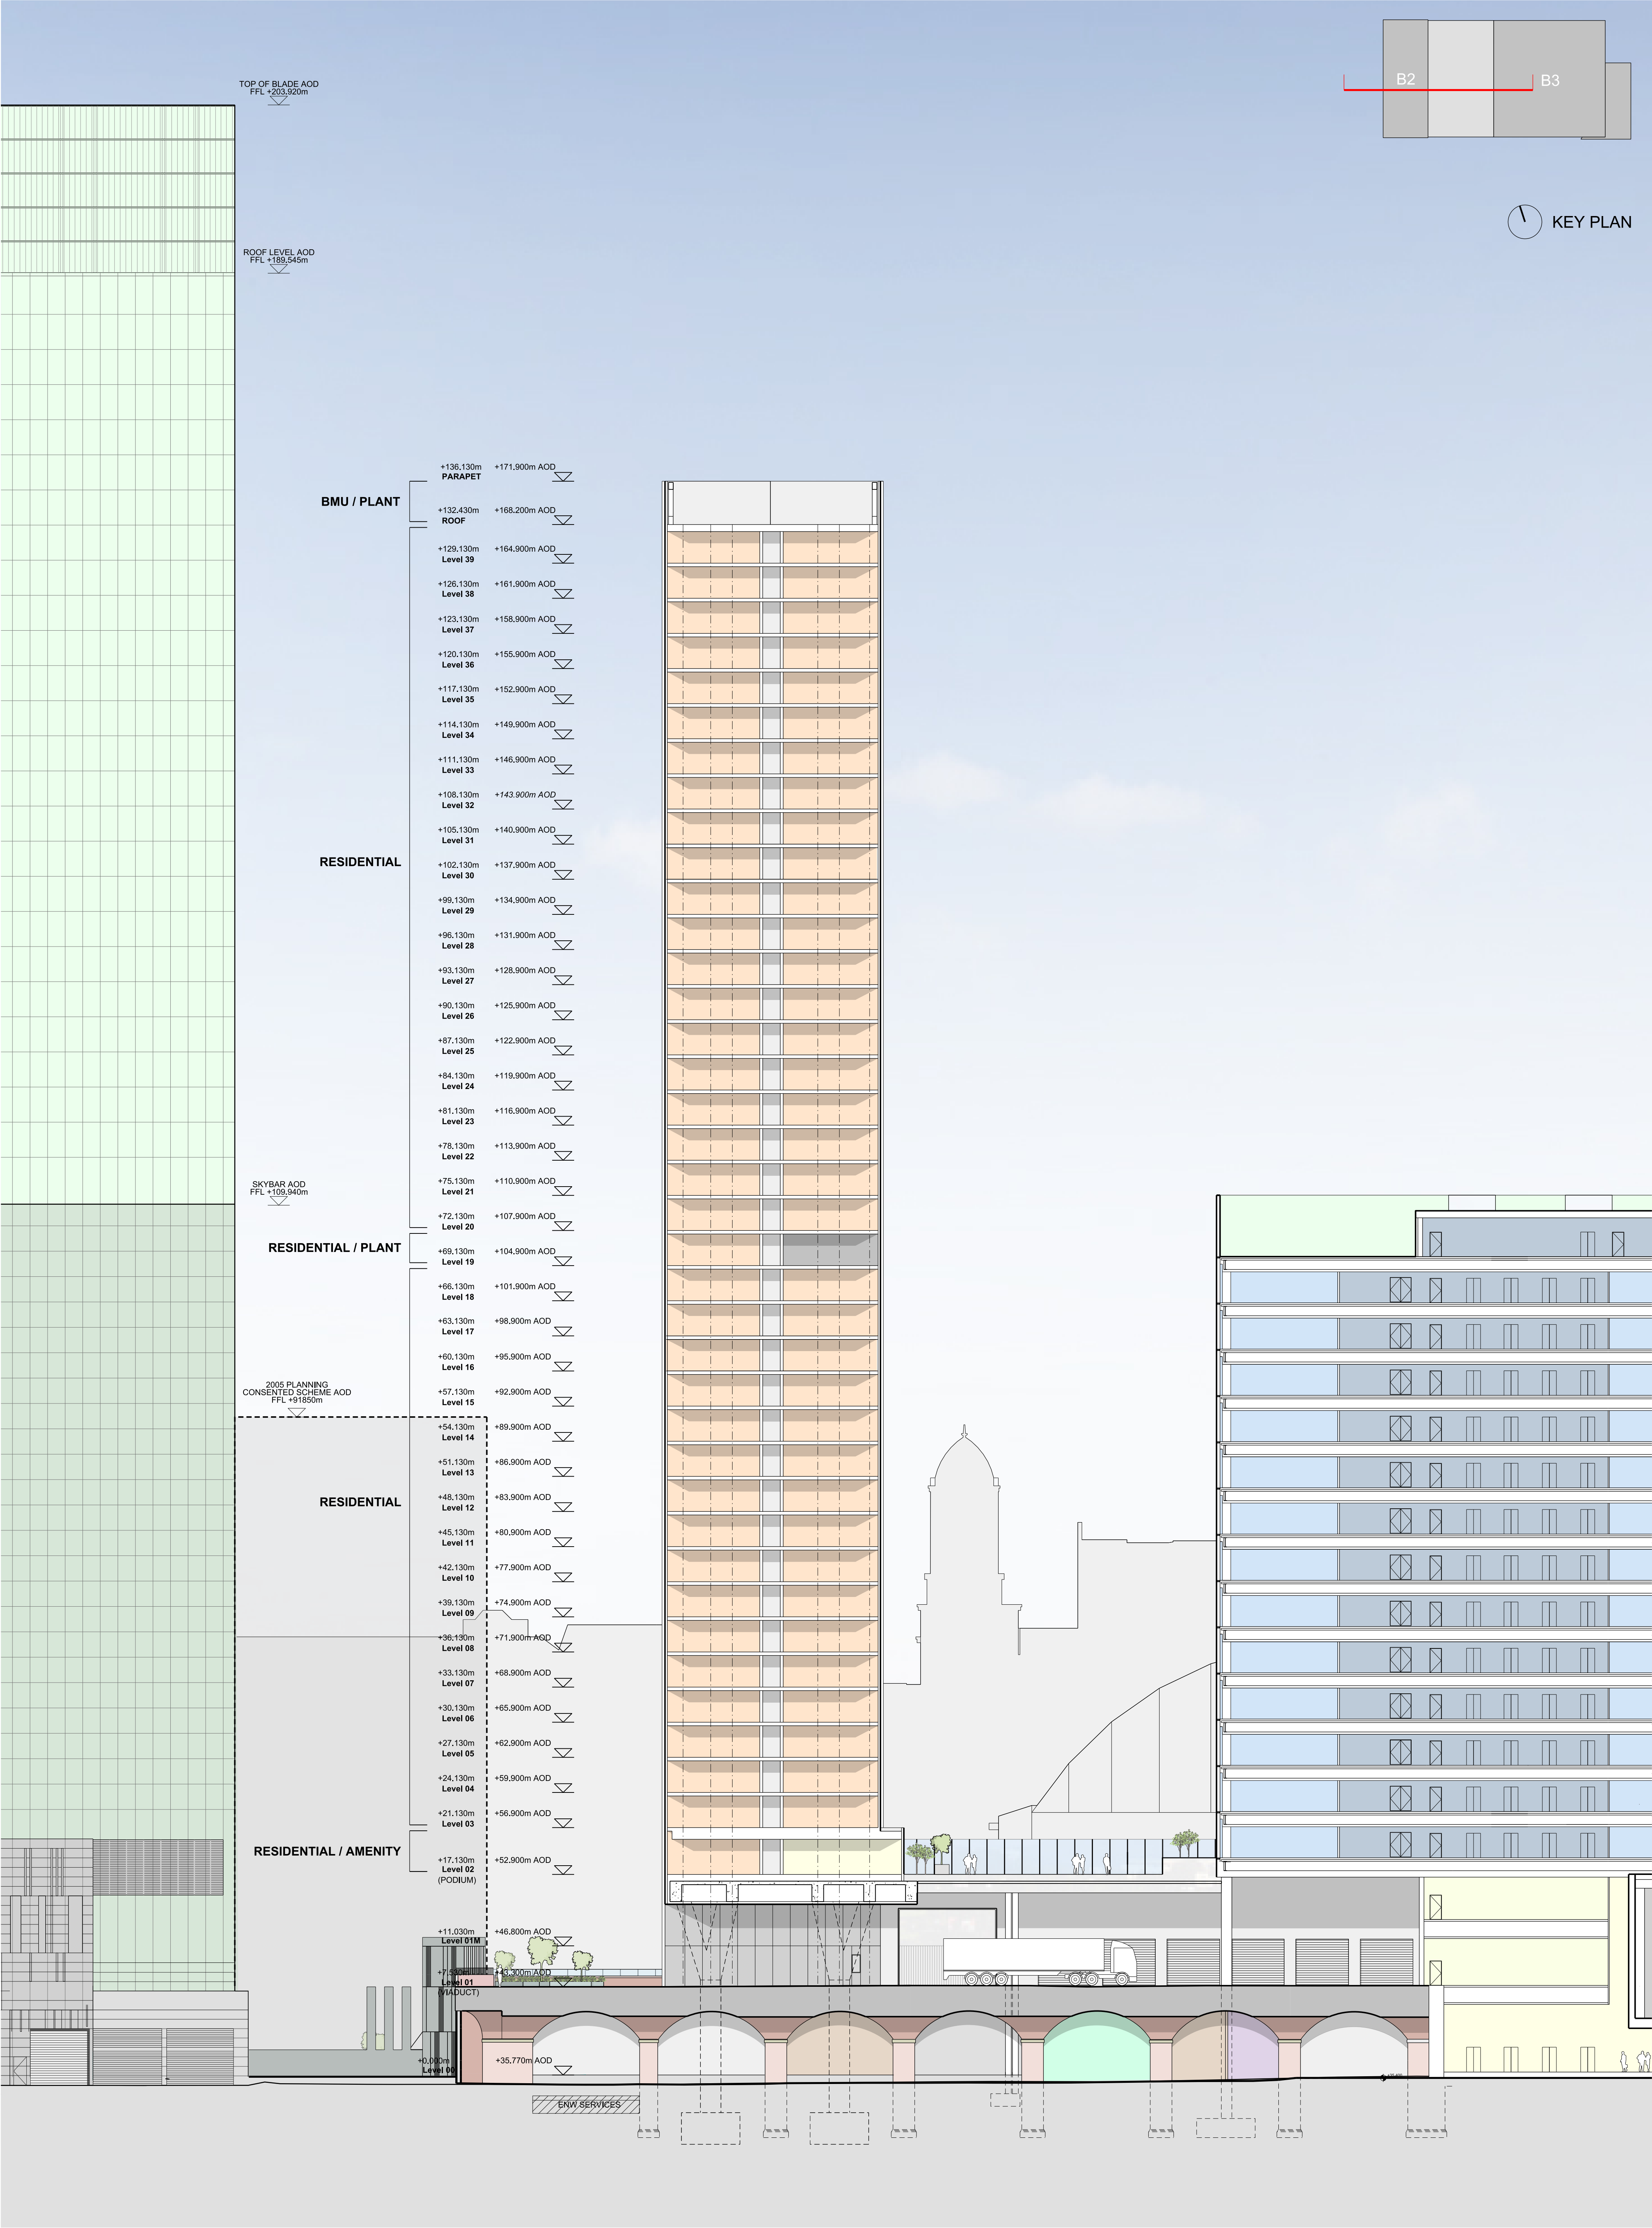

This drawing is copyright.
Do not scale off dimensions.
All dimensions to be checked on site by contractor.
Contractor to report any dimensional discrepancies,
errors or omissions prior to commencing on site.

NOTE:

NORTH

Rev	Date	Description
00	17-03-2017	Planning Issue
01	30-04-2020	Minor Material Amendment Application
02	29-05-2020	Minor Material Amendment Application
03	12-06-2020	Minor Material Amendment Application
04	15-12-2020	Non-Material Amendment Application
05	19-02-2021	Non-Material Amendment Application
06	04-04-2022	Minor Material Amendment Application

Status

Planning

Project Title

Former Bauer Millett Site

Drawing Title

Building 2 - Section AA

Job No

10053

Scale

1:250 @ A1
1:500 @ A3

Date

March 2017

Drawing No

10053-B2-A-B5D9-G200-S-AA-001

Revision

06

simpsonhaugh

MANCHESTER
Riverside, 1 Commercial St
Manchester M15 4RG
+44 (0)161 835 2345
www.simpsonhaugh.com

LONDON
5-6 Roberts Place
London EC1R 6BB
+44 (0)20 7549 4000
mail@simpsonhaugh.com