



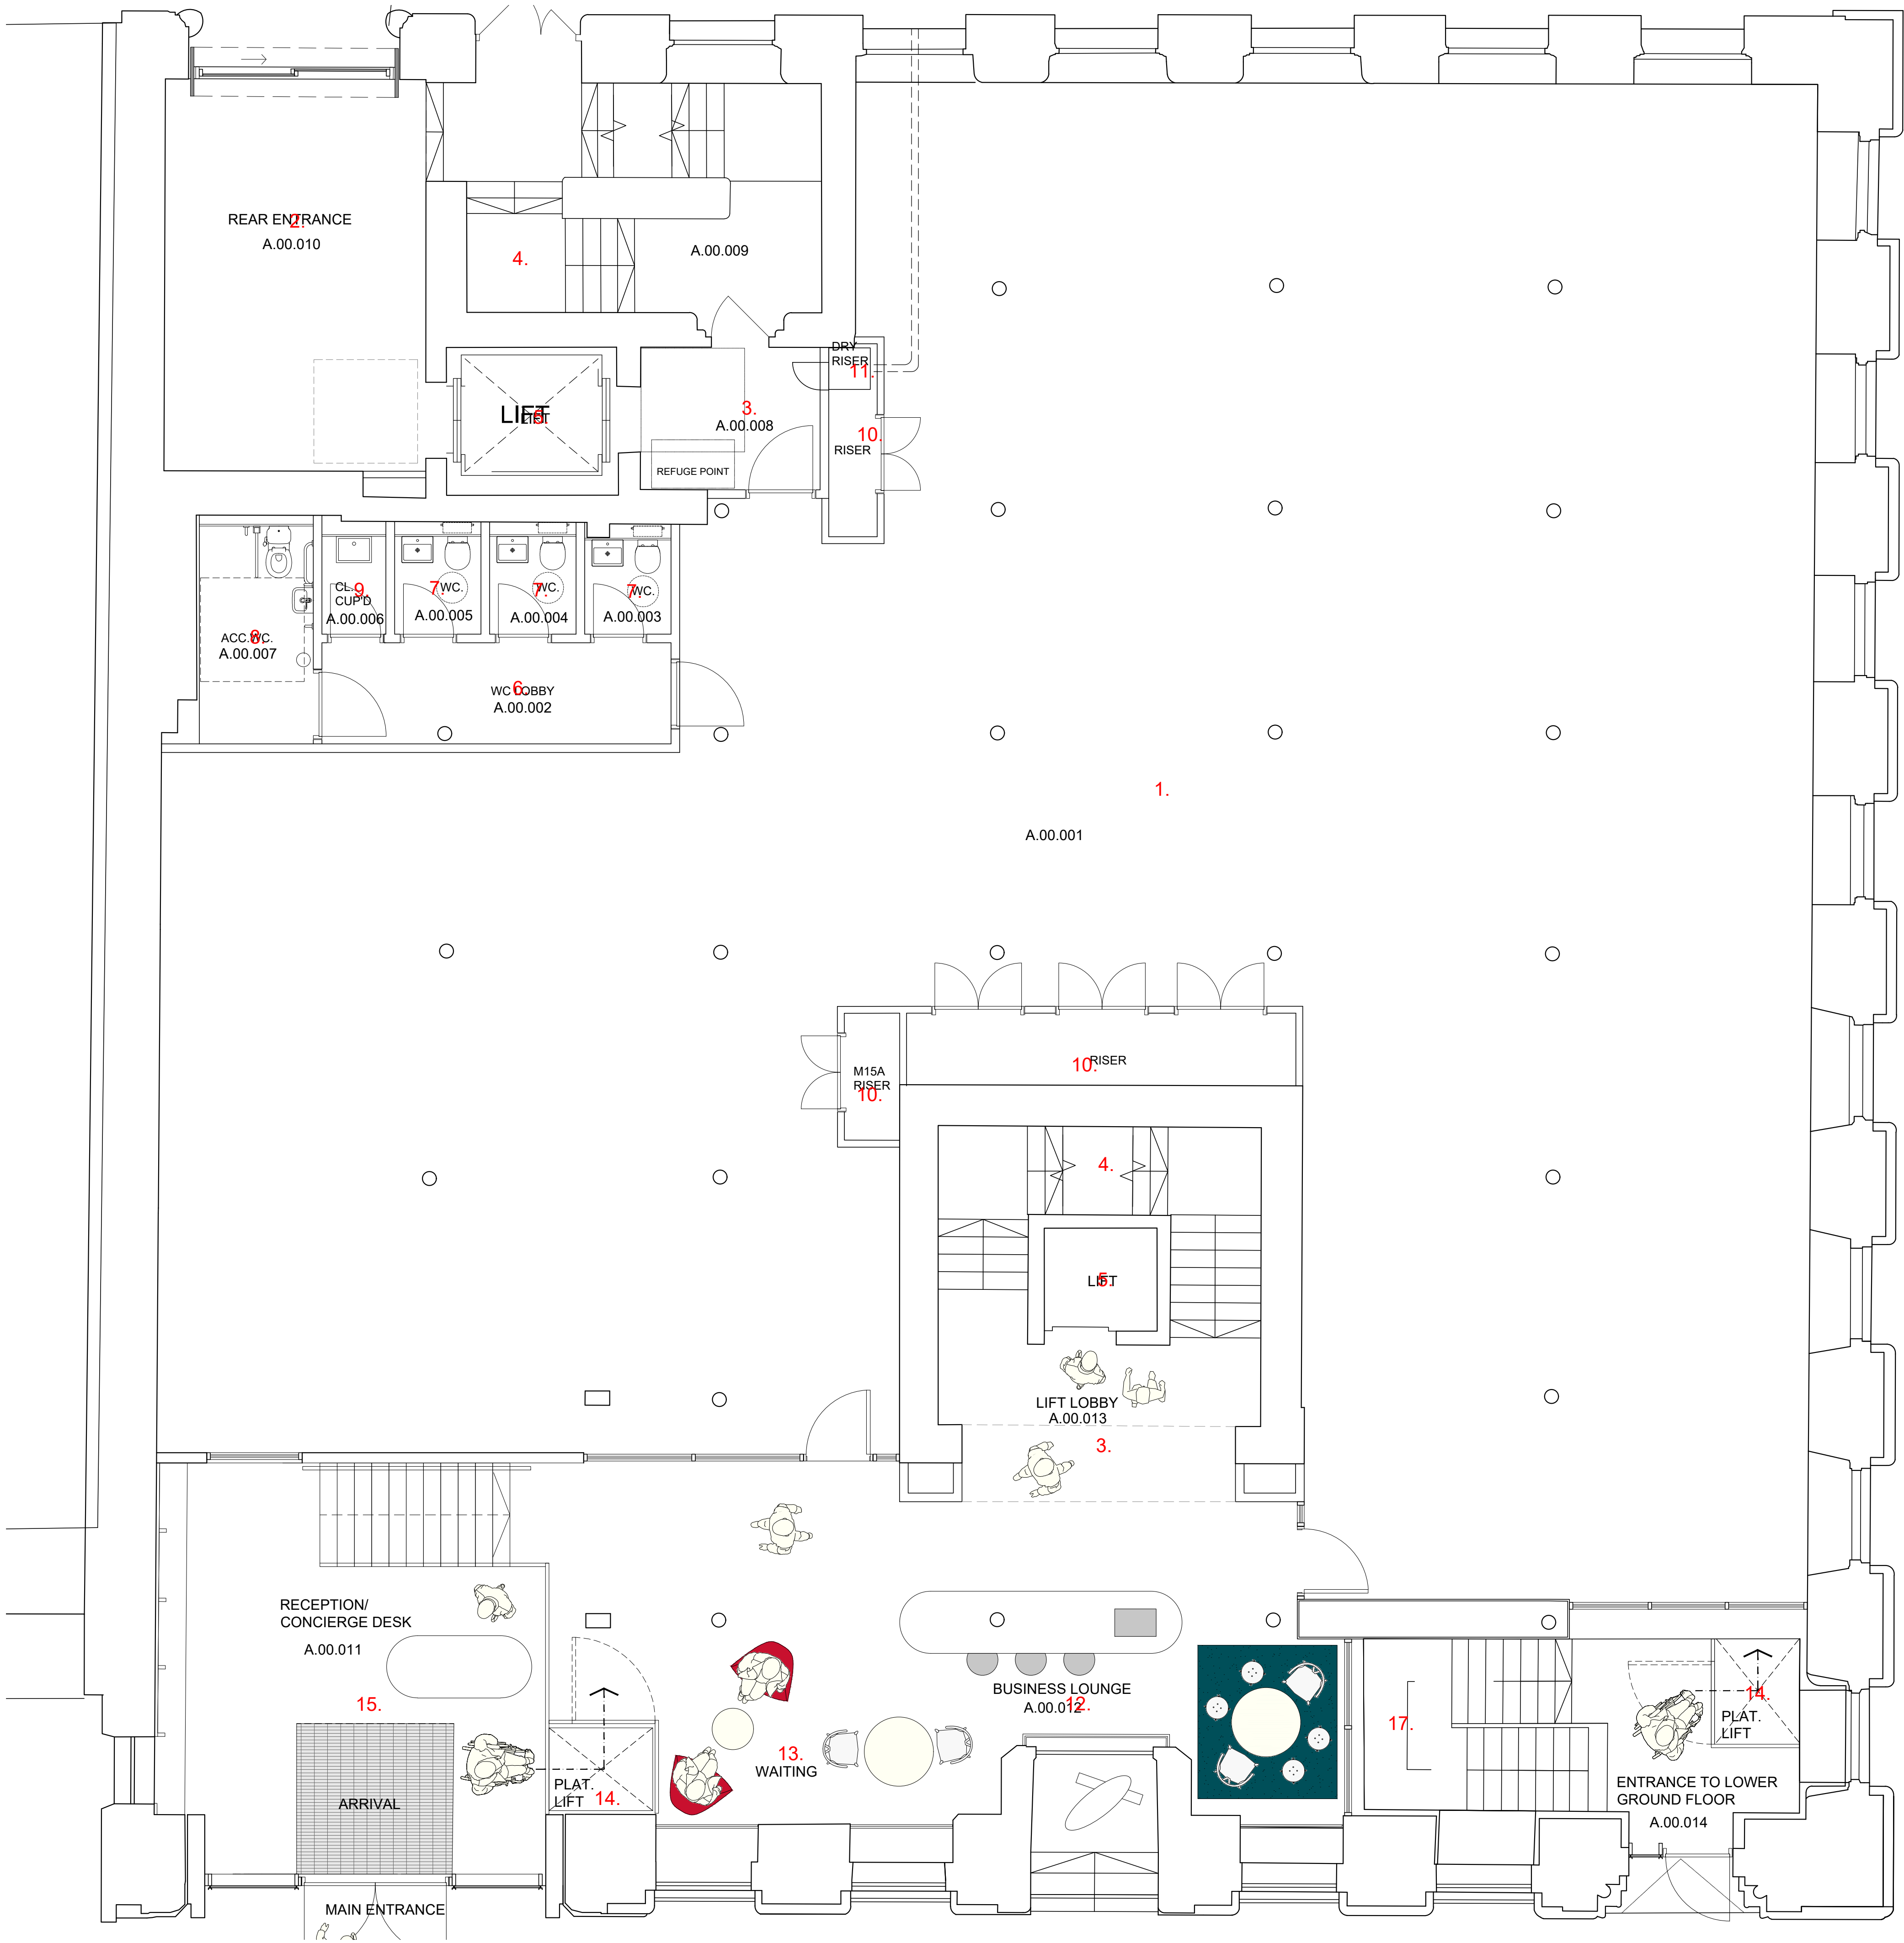

- Key:
- 1. REFURBISHED CAT A OFFICE
 - 2. REAR ENTRANCE
 - 3. LIFT LOBBY
 - 4. STAIR
 - 5. LIFT
 - 6. WC LOBBY
 - 7. WC
 - 8.ACCESSIBLE TOILET
 - 9. CLEANERS ROOM
 - 10. SERVICE RISER
 - 11. DRY RISER
 - 12.BUSINESS LOUNGE
 - 13. WAITING
 - 14. PLATFORM LIFT
 - 15. RECEPTION/ CONCIERGE DESK
 - 16. MAIN ENTRANCE
 - 17. ENTRANCE TO LOWER GROUND FLOOR

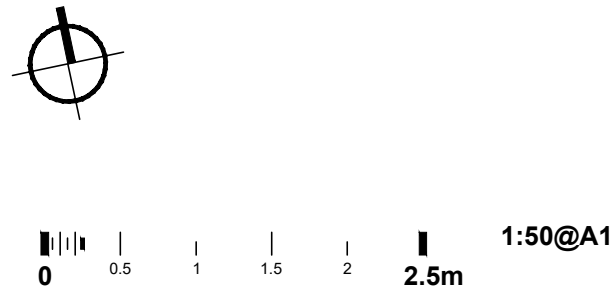

rev.	date	details	by
A	10.02.22	Issued for Information. Issued for Planning	BC
B	18.03.22	Issued for Stage 3	AW
C	02.06.22	Updated in Response to LBC Comments	AW



**MICHAEL
LAIRD
ARCHITECTS**

5 Forres Street, Edinburgh EH3 6DE
T 0131 226 6991 F 0131 226 2771
mail@michaellaird.co.uk

Freetrade Exchange Refurbishment
Clearbell
27 Peter Street, Manchester, M2 5GB

drawing title
Proposed Layout
Ground Floor

scale	date	drawn	format
1:50	Sept 2021	BC	a1

status
Planning

drawing number	revision
CFM.AR(99)013	C