


NOTE
DO NOT SCALE OFF DRAWINGS.
WRITTEN DIMENSIONS ONLY.
ALL DIMENSIONS ARE TO BE CHECKED AND
VALIDATED ON SITE BY CONTRACTOR PRIOR
TO CONSTRUCTION.
ANY DISCREPANCIES MUST BE REPORTED
IMMEDIATELY.
DRAWINGS ARE BASED ON LEGACY DRAWINGS
PROVIDED.

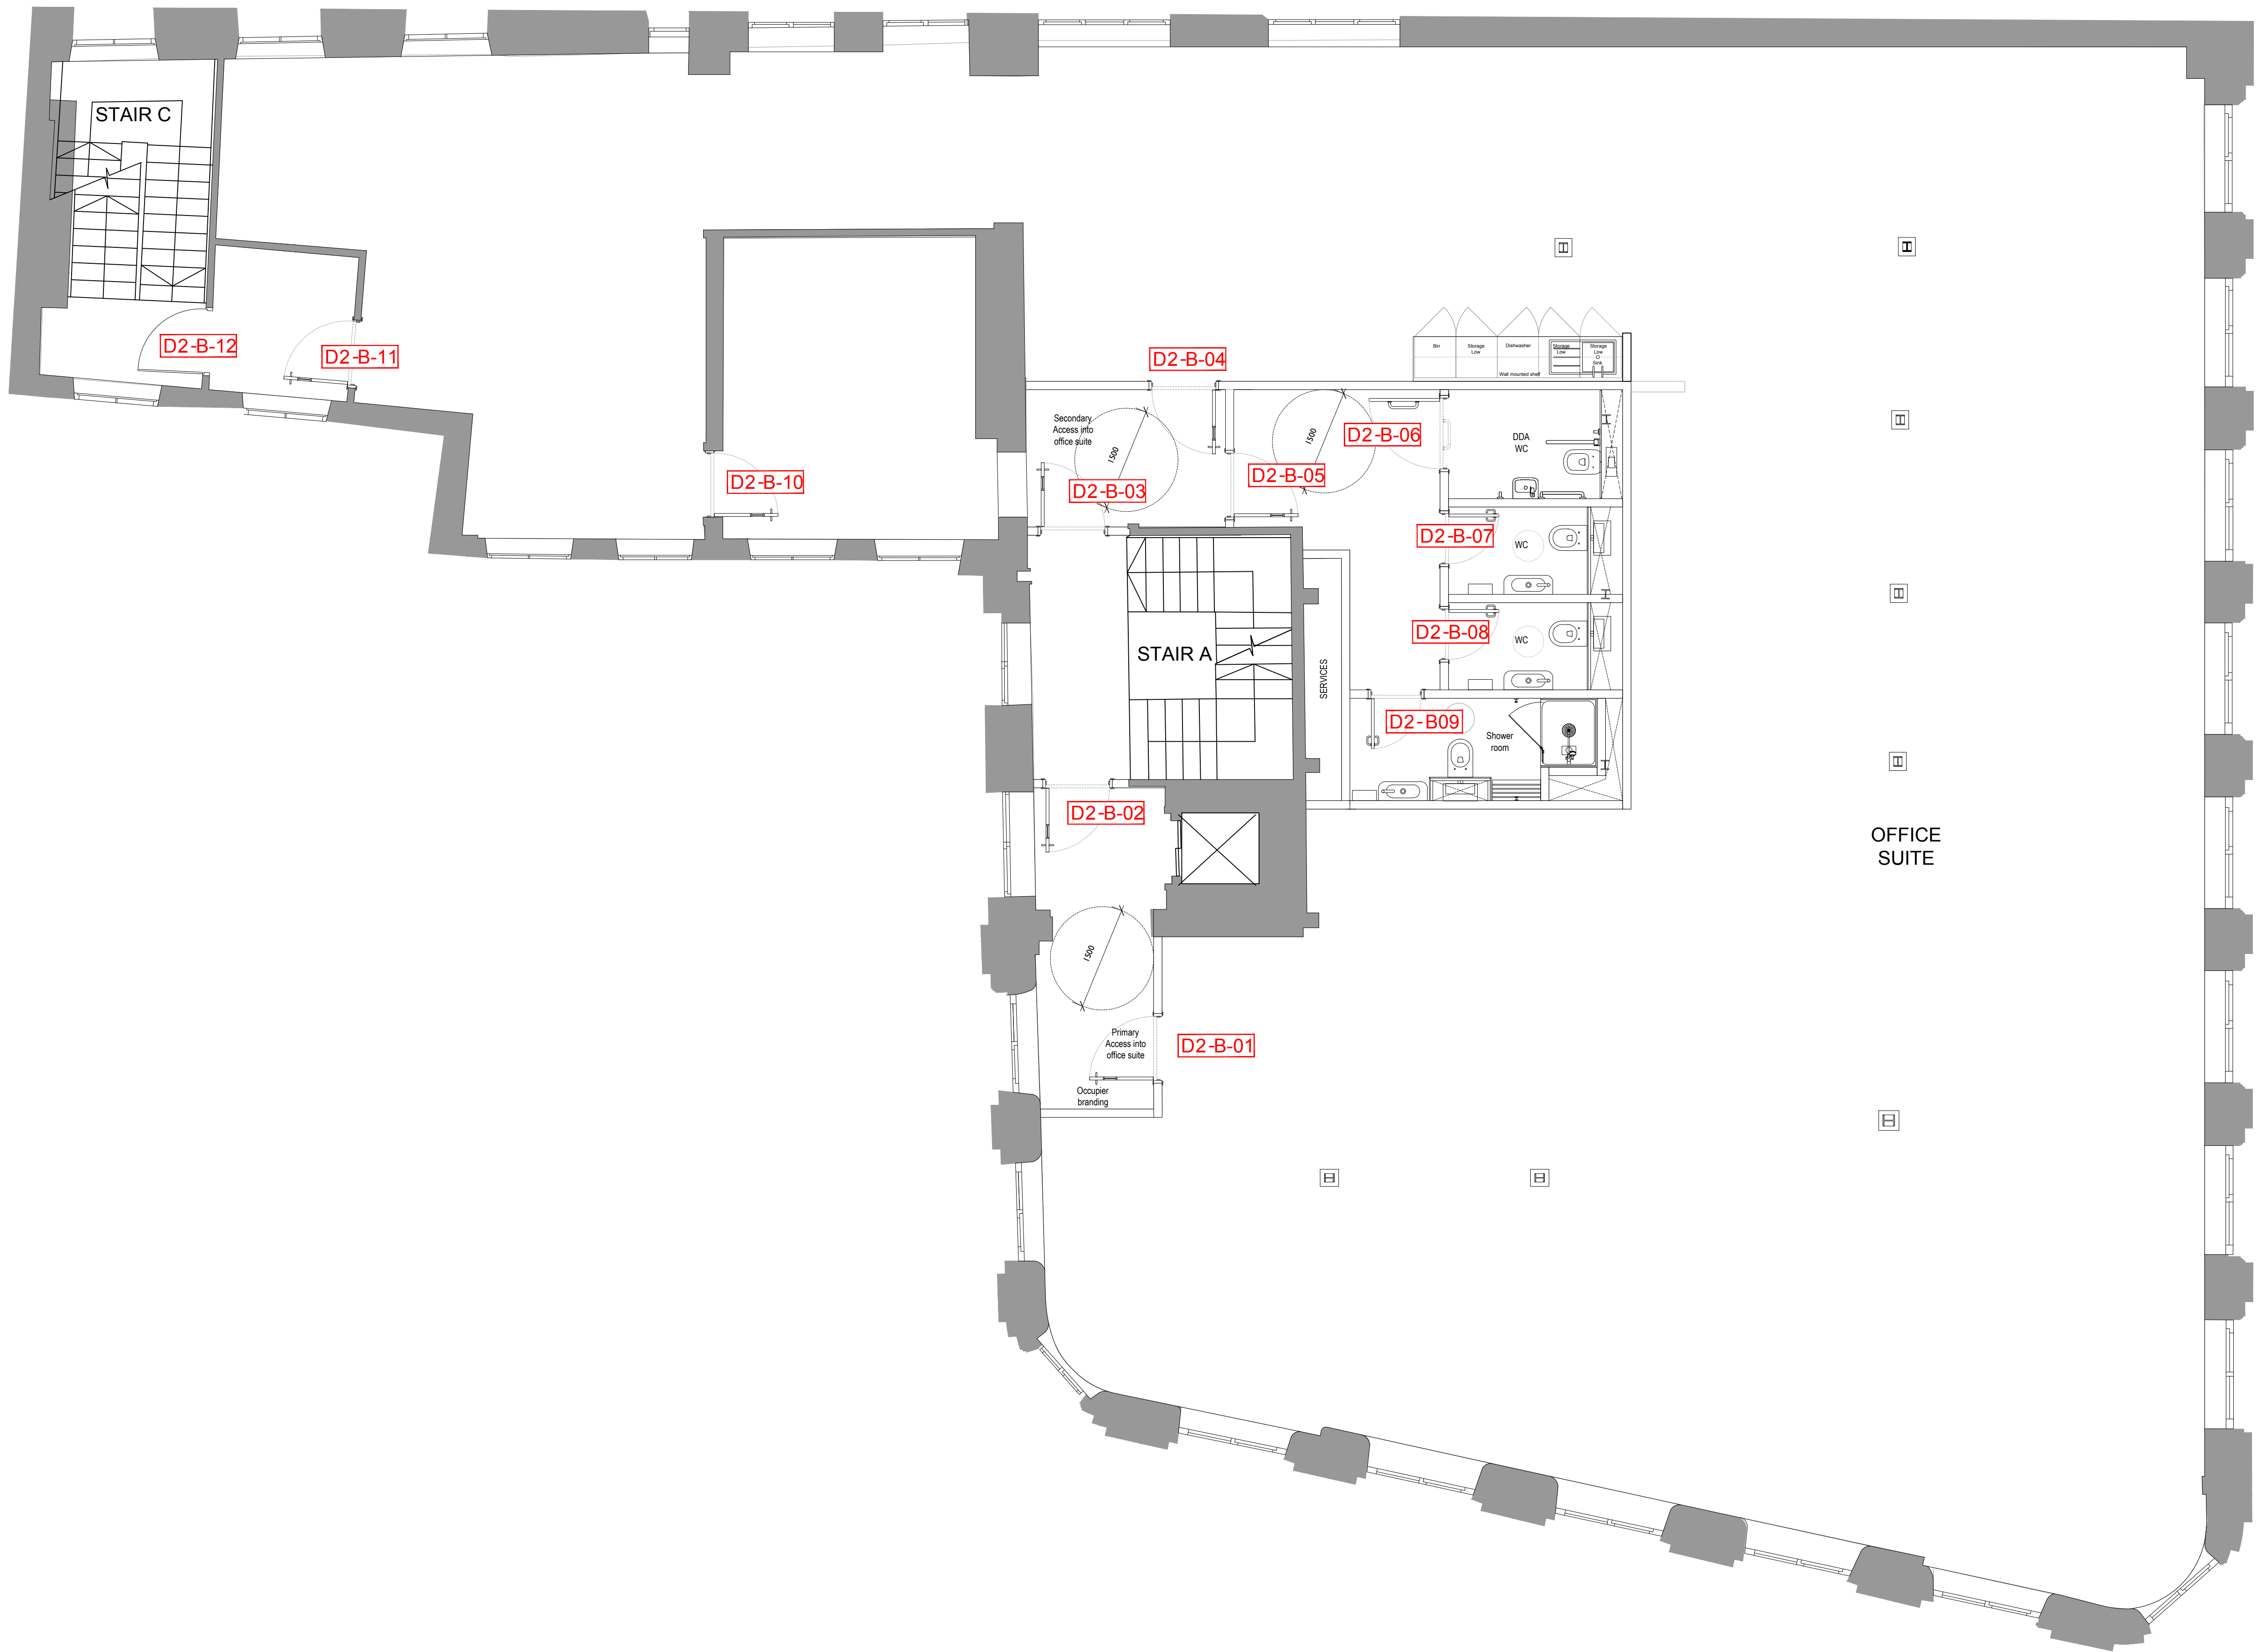

SECOND FLOOR
1:100

REVISION NOTES DATE

PROJECT NAME
CHAPEL WALKS, MANCHESTER

CLIENT
NORTHSPRING

DOCUMENT TITLE
Proposed Second Floor Door Location Plan

DOCUMENT NUMBER
1848(32)202

VERSION
-- SCALE
1:50 @ A1

PRODUCTION DATE
20.07.22 ORIGINATOR
AD

ISSUE TYPE
STAGE 3 QA CHECK
QA

INCIGNITO MANCHESTER LTD
2 BRIGENT STREET
MANCHESTER
M14 6BT
017 202 87 505
MANCHESTER@INCIGNITO.CO.UK



COPYRIGHT - INCIGNITO MANCHESTER LTD 2021