


P:\2022\2237 TALBOT MILL REDESIGN\05 ARCHIVE\02 ISSUES OUT\220608\_UPDATE DESIGN\2237-EXA-ZZ-ZZ-DR-L-00100.DWG

CANAL INLET

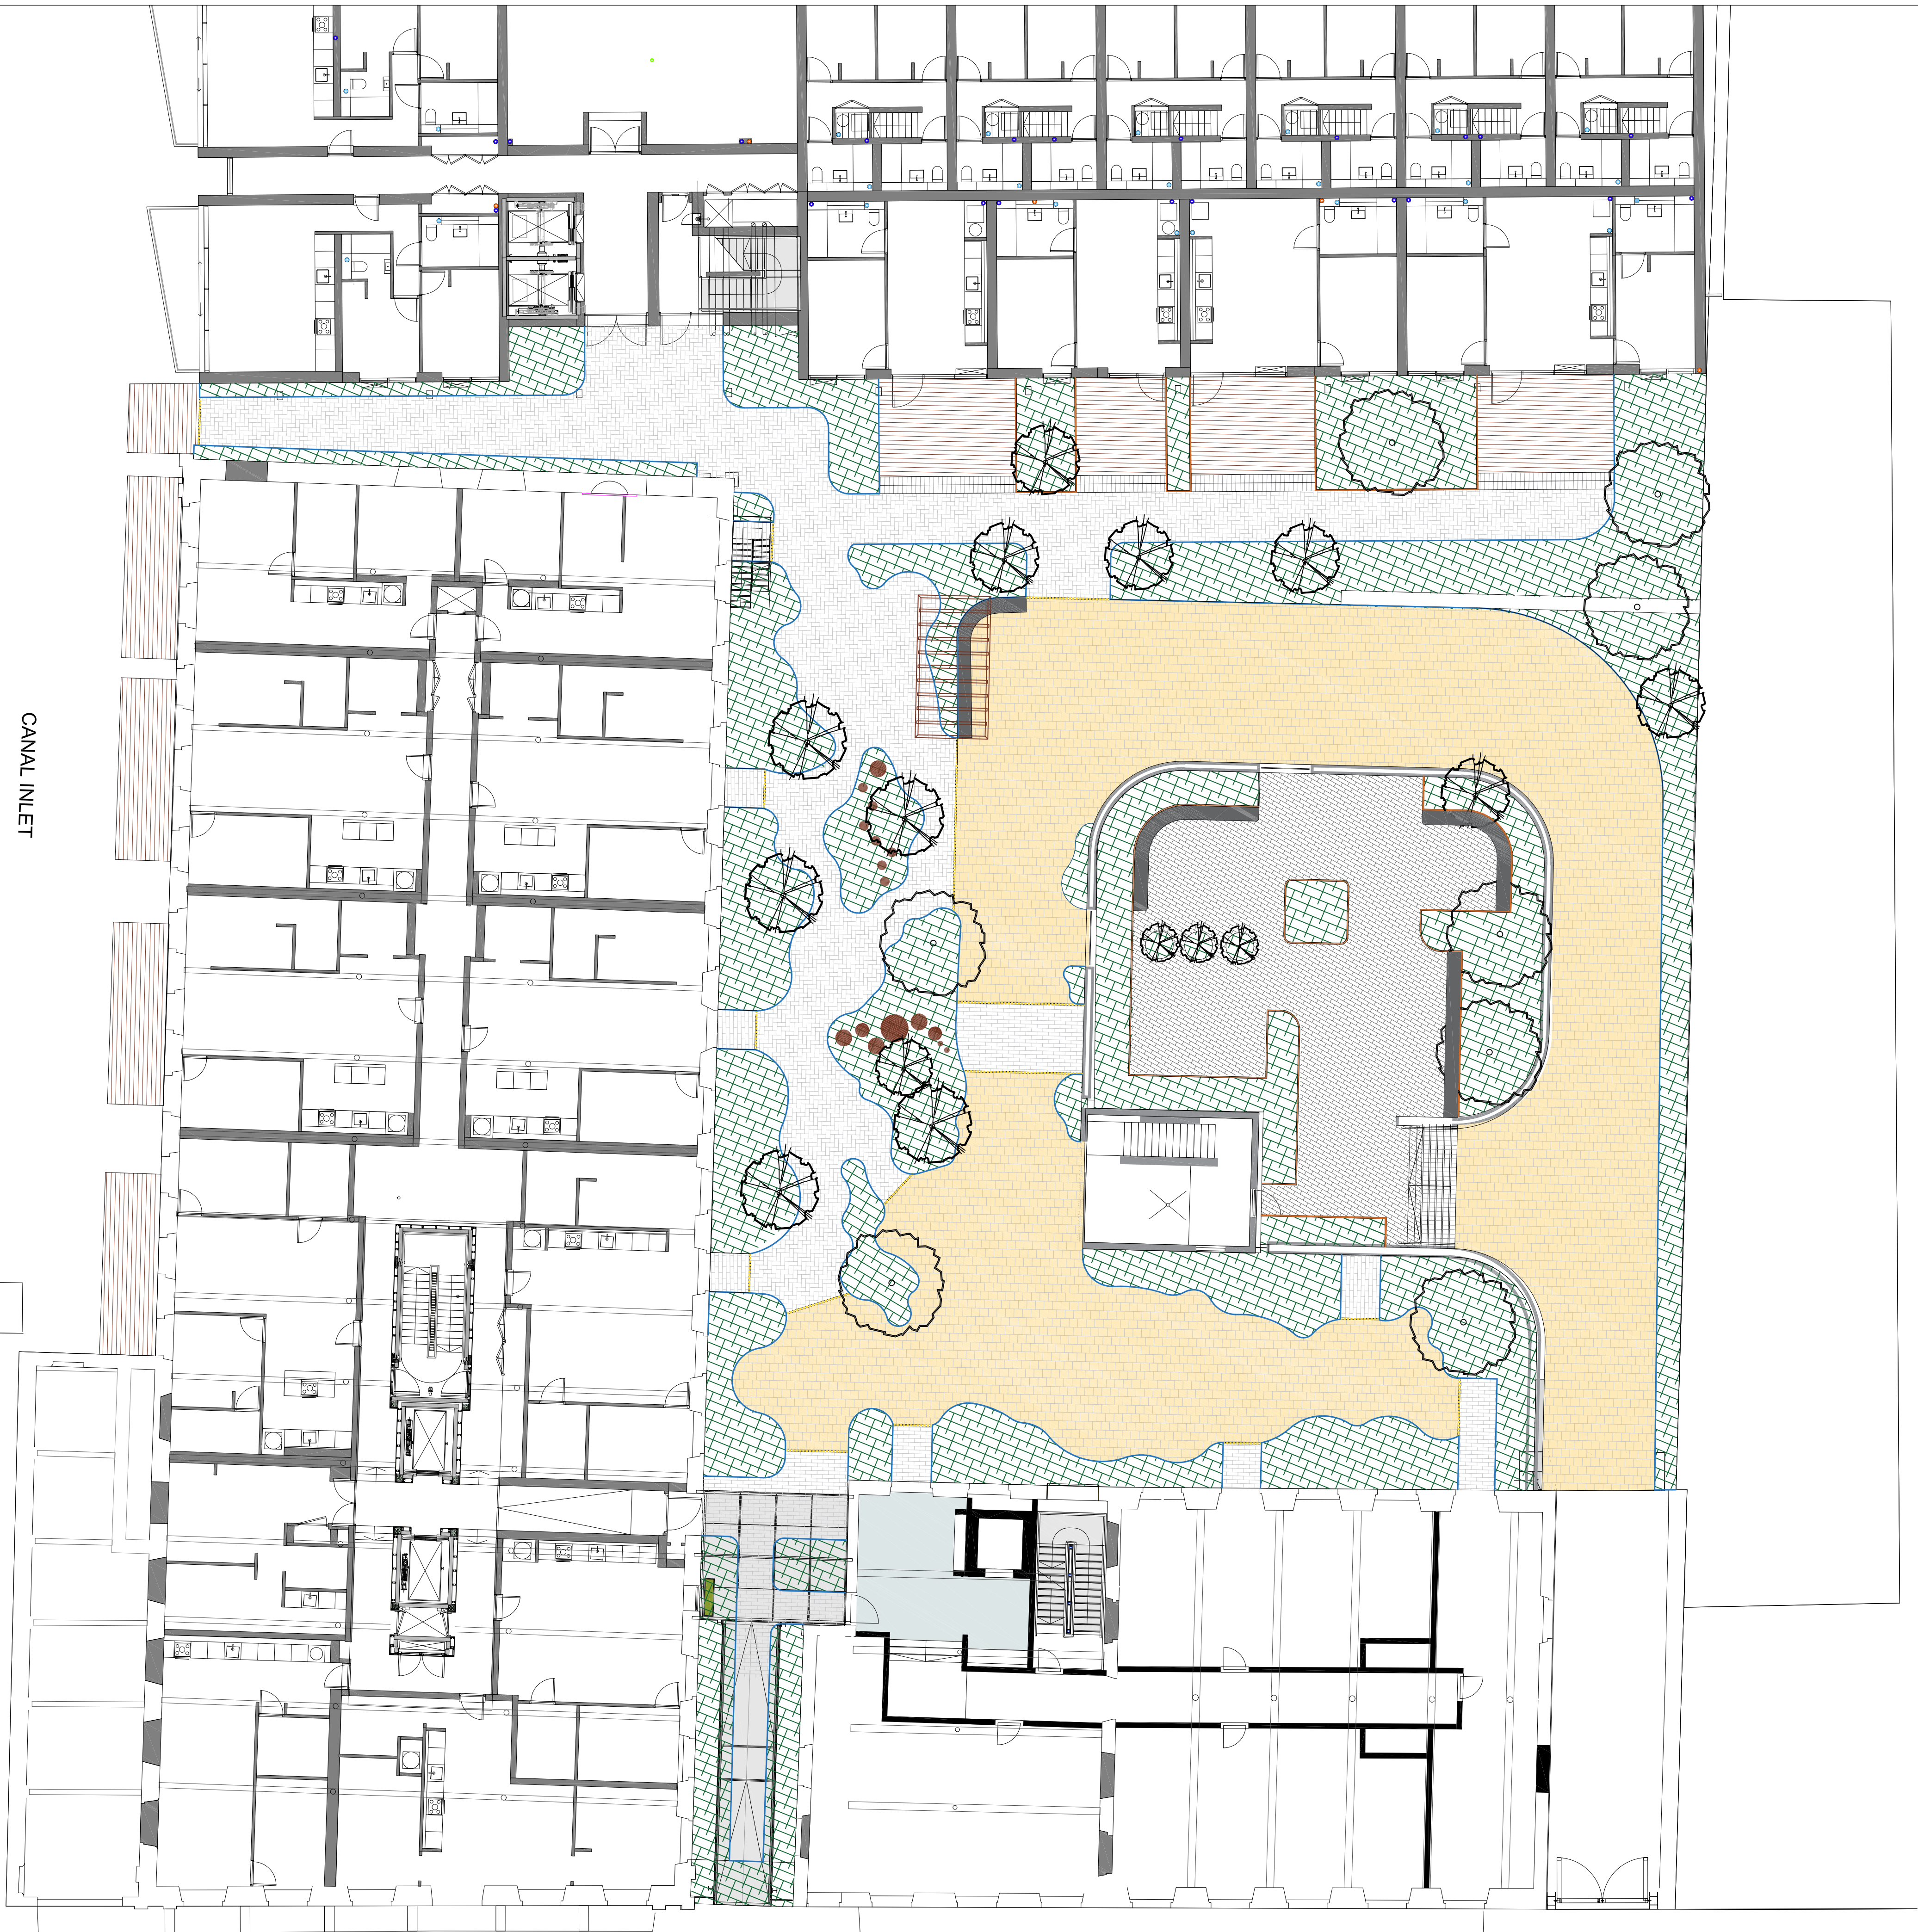


- SURFACE TYPE 1**  
BLOCK PAVING  
BUFF
- SURFACE TYPE 2**  
SLIM BRICK PAVING  
BUFF
- SURFACE TYPE 3**  
COMPOSITE DECK  
NON SLIP
- SURFACE TYPE 4**  
SLIM BRICK PAVING  
DARK GREY
- SURFACE TYPE 5**  
STEPS  
DARK GREY
- EDGE TYPE 1**  
STEEL EDGE
- EDGE TYPE 2**  
PIN KERB
- EDGE TYPE 3**  
RAISED PLANTER

**PROPOSED SOFT LANDSCAPE**

- PLANTING TYPE 1**  
SINGLE STEM  
MATURE TREE
- PLANTING TYPE 2**  
MULTI STEM  
MATURE TREE
- PLANTING TYPE 3**  
ORNAMENTAL SHRUBS/  
GROUND COVER

**PROPOSED LANDSCAPE FURNITURE**

- FURNITURE TYPE 1**  
CONCRETE BENCH  
LIGHT GREY
- FURNITURE TYPE 2**  
CANTILEVERED  
TIMBER PERGOLA

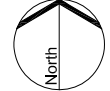

No dimensions are to be scaled from this drawing.  
All dimensions are to be checked on site.  
Area measurements for indicative purposes only.

This drawing is the property of Exterior Architecture Ltd.  
No part of the drawing may be reproduced in any manner  
without permission from Exterior Architecture Ltd.

Client  
**CAPITAL & CENTRIC**

|      |                      |            |
|------|----------------------|------------|
| ---- | ----                 | ----       |
| ---- | ----                 | ----       |
| P02  | PLANNING             | 08.06.2022 |
| P01  | DRAFT PLANNING ISSUE | 27.05.2022 |
| Rev  | Description          | Date       |

**EXTERIOR  
ARCHITECTURE**

LONDON: Studio 1S, Hewlett House, Havelock Terrace,  
London, SW8 4AS  
MANCHESTER: Studio 537, The Royal Exchange, St Anns  
Square, Manchester, M2 7DH  
E-Mail: [office@exteriorarchitecture.com](mailto:office@exteriorarchitecture.com)  
Web: [www.exteriorarchitecture.com](http://www.exteriorarchitecture.com)

Project title  
**TALBOT MILL**

Drawing title  
**GENERAL ARRANGEMENT PLAN**

|                |                           |                  |
|----------------|---------------------------|------------------|
| Issued By      | London                    | T: 020 7978 2101 |
| Scale          | 1:125 @ A1                | Drawn ExA        |
| Status         | STAGE 2                   | Checked SL       |
| Date           | 27.05.2022                | Approved JM      |
| Drawing number | 2237-EXA-ZZ-ZZ-DR-L-00100 | Revision         |
|                |                           |                  |