


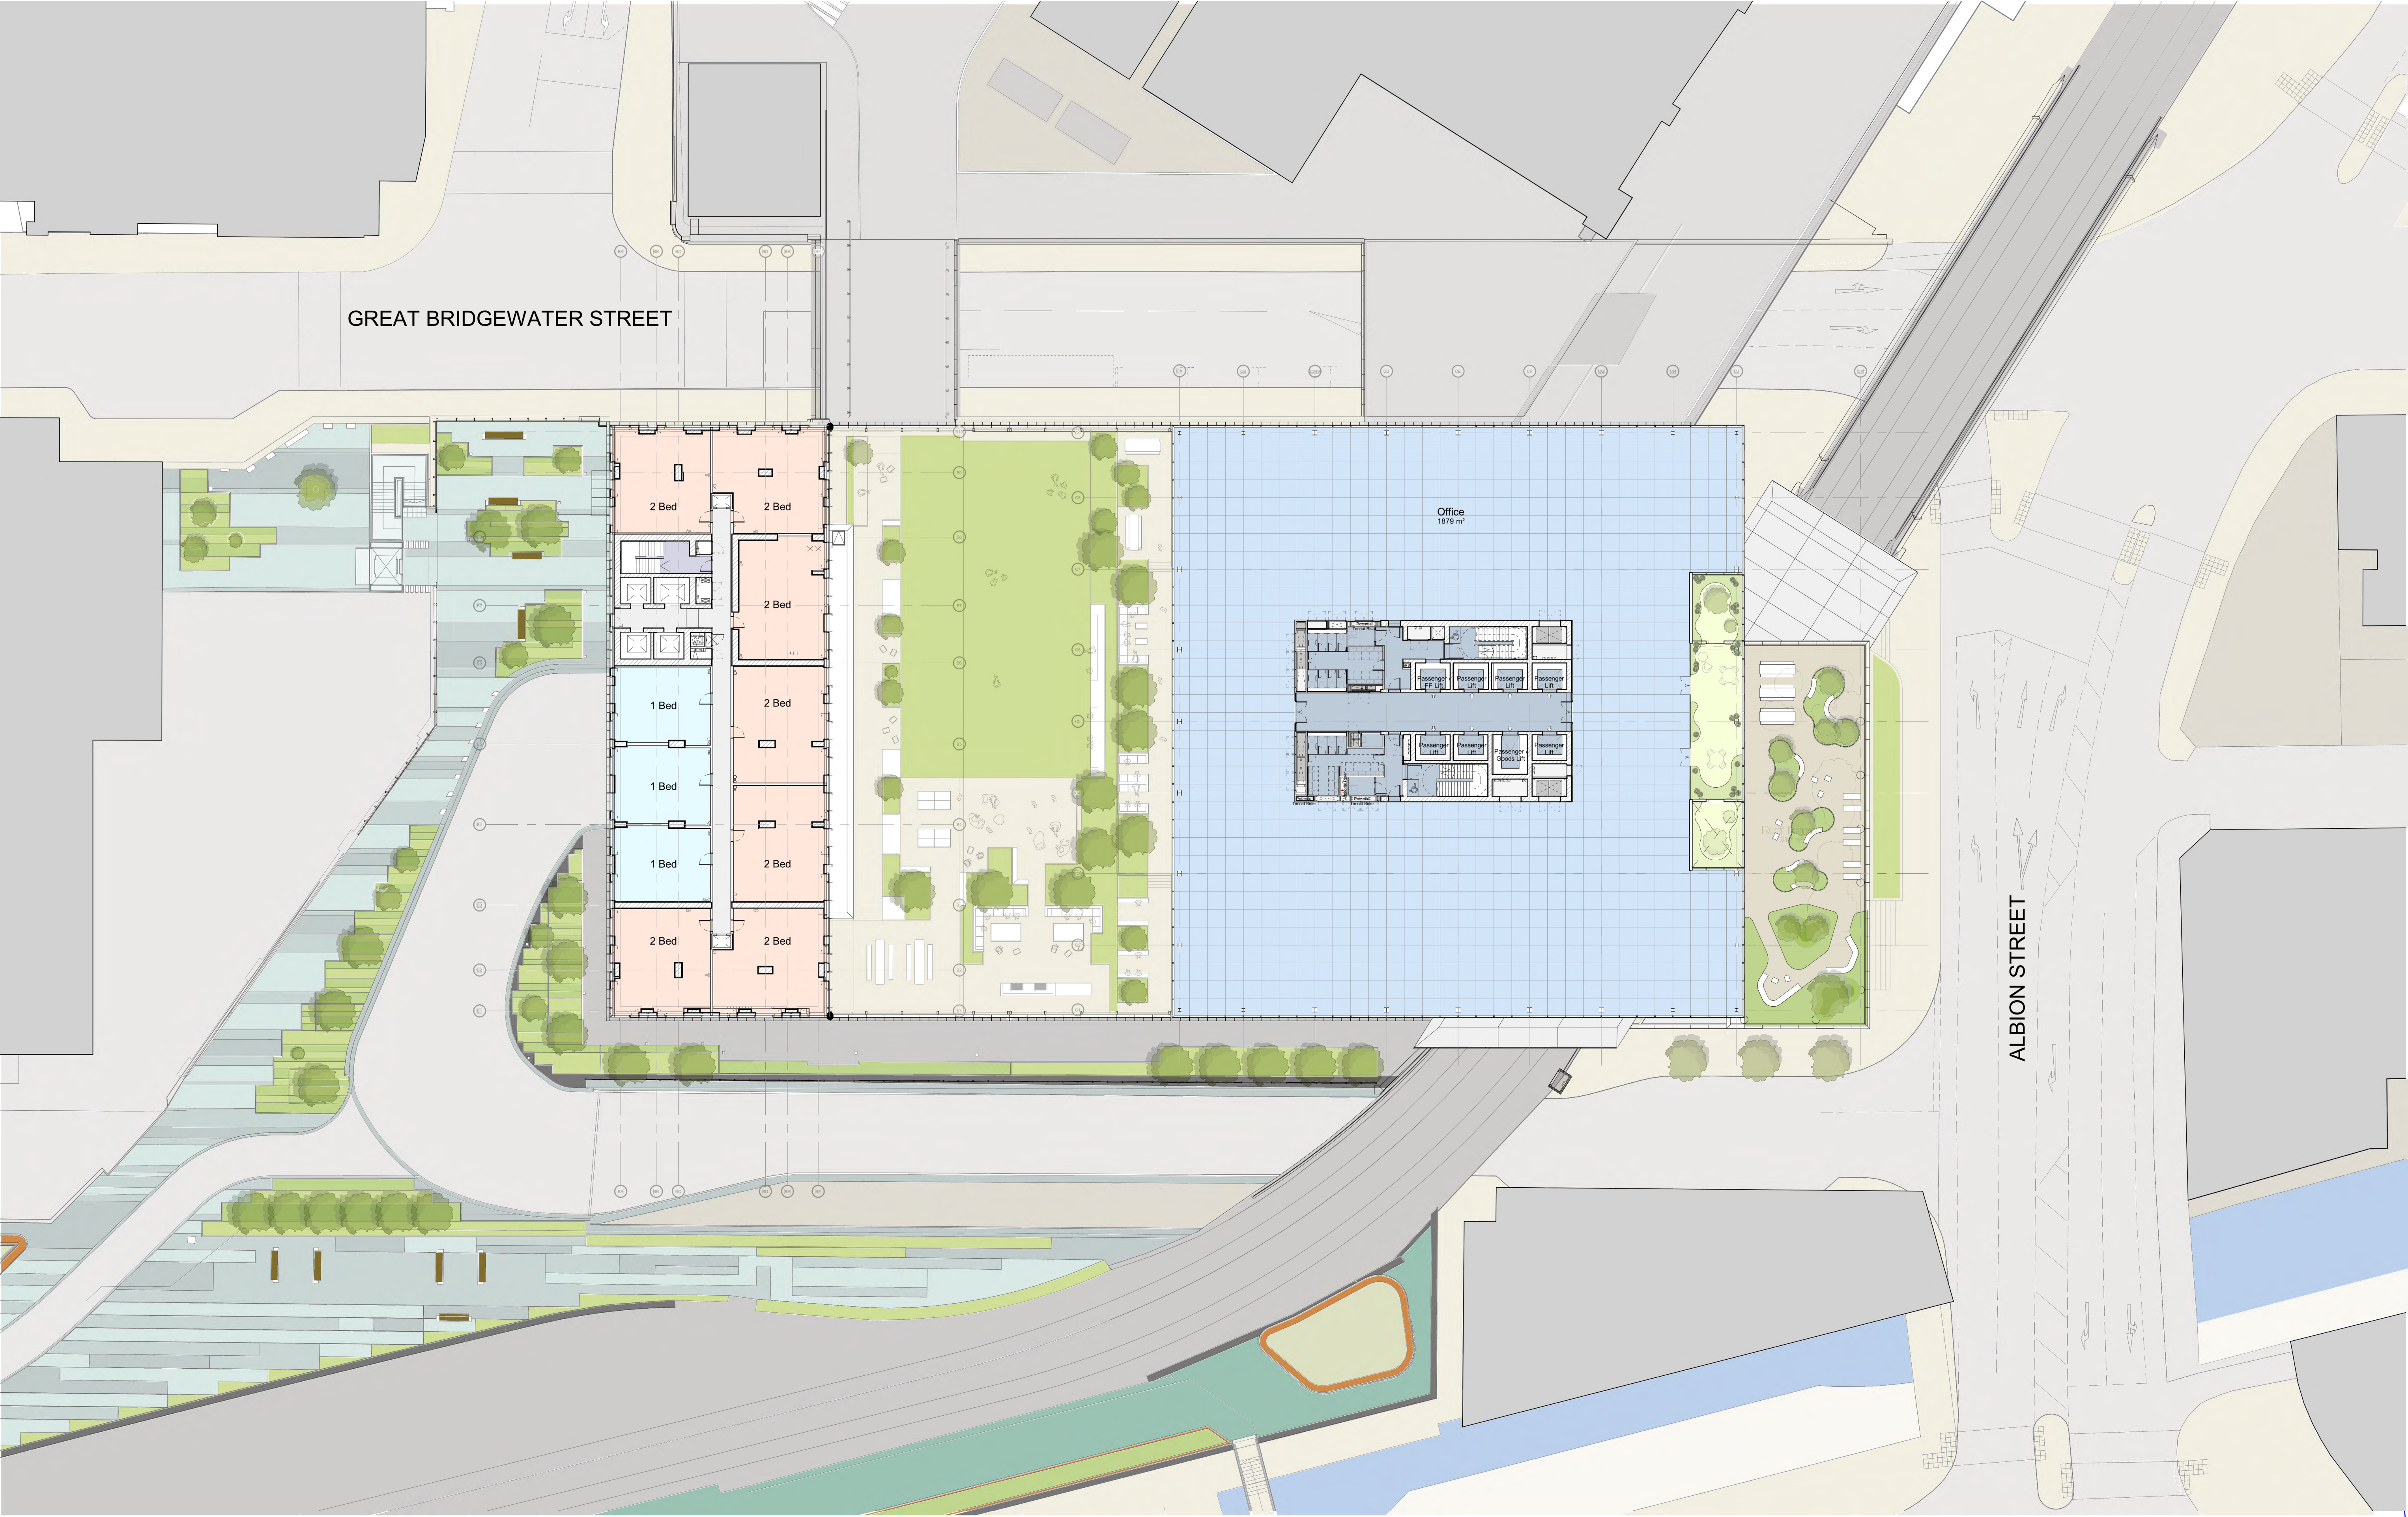

This drawing is copyright Do not scale off dimensions. All dimensions to be checked on site by contractor. Contractor to report any dimensional discrepancies, errors or omissions prior to commencing on site. 0m2.5m5m10m	Rev	Date	Description	Rev	Date	Description	North			
	00	17-03-2017	Planning Issue							
	01	30-04-2020	Minor Material Amendment Application							
	02	29-05-2020	Minor Material Amendment Application							
	03	15-12-2020	Non-Material Amendment Application							
	04	19-02-2021	Non-Material Amendment Application							
	05	04-04-2022	Minor Material Amendment Application							
Project Title Former Bauer Millet Site Drawing Title Masterplan- Proposed Plan- Typical Upper Level TY1								Status Planning Scale 1:500 @ A3 / 1:250 @ A1 Job No 10053	Date March 2017 Drawing No 10053-MP-B5D9-A-G100-P-04-001 Revision 05	simpsonhaugh MANCHESTER Riverside, 4 Commercial St Manchester M1 6 4BG +44 (0)161 835 2342 www.simpsonhaugh.com LONDON 5-8 Ruckers Place London EC1R 6BB +44 (0)20 7548 4000 mail@simpsonhaugh.com