



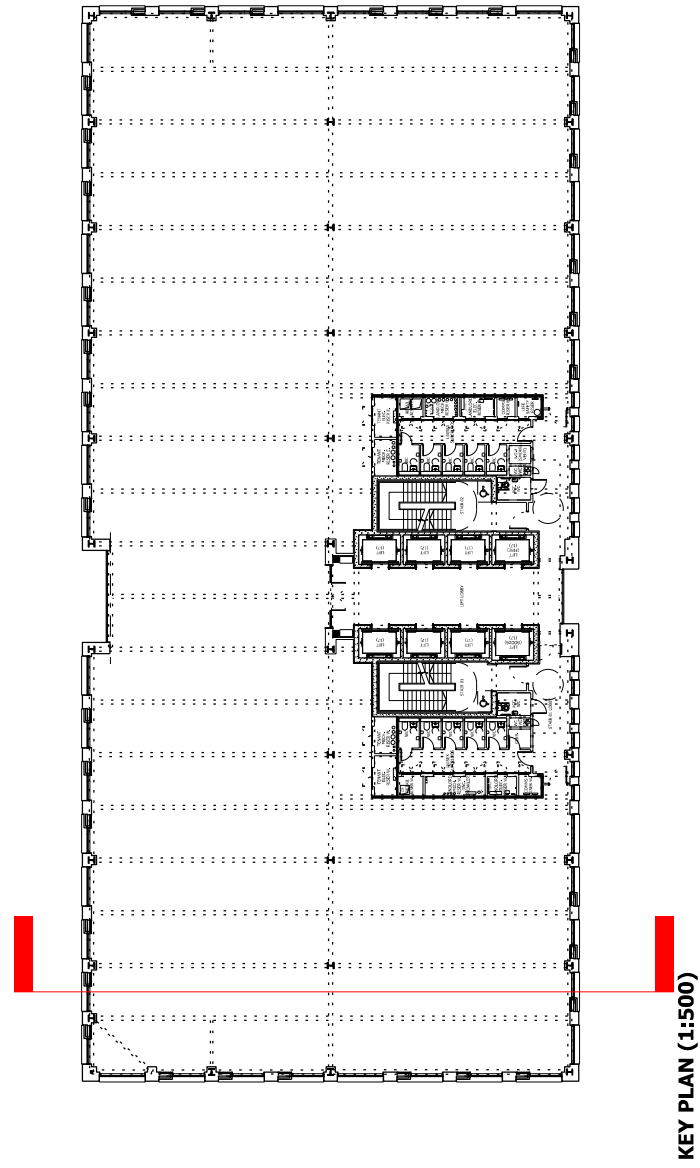

KEY PLAN (1:500)

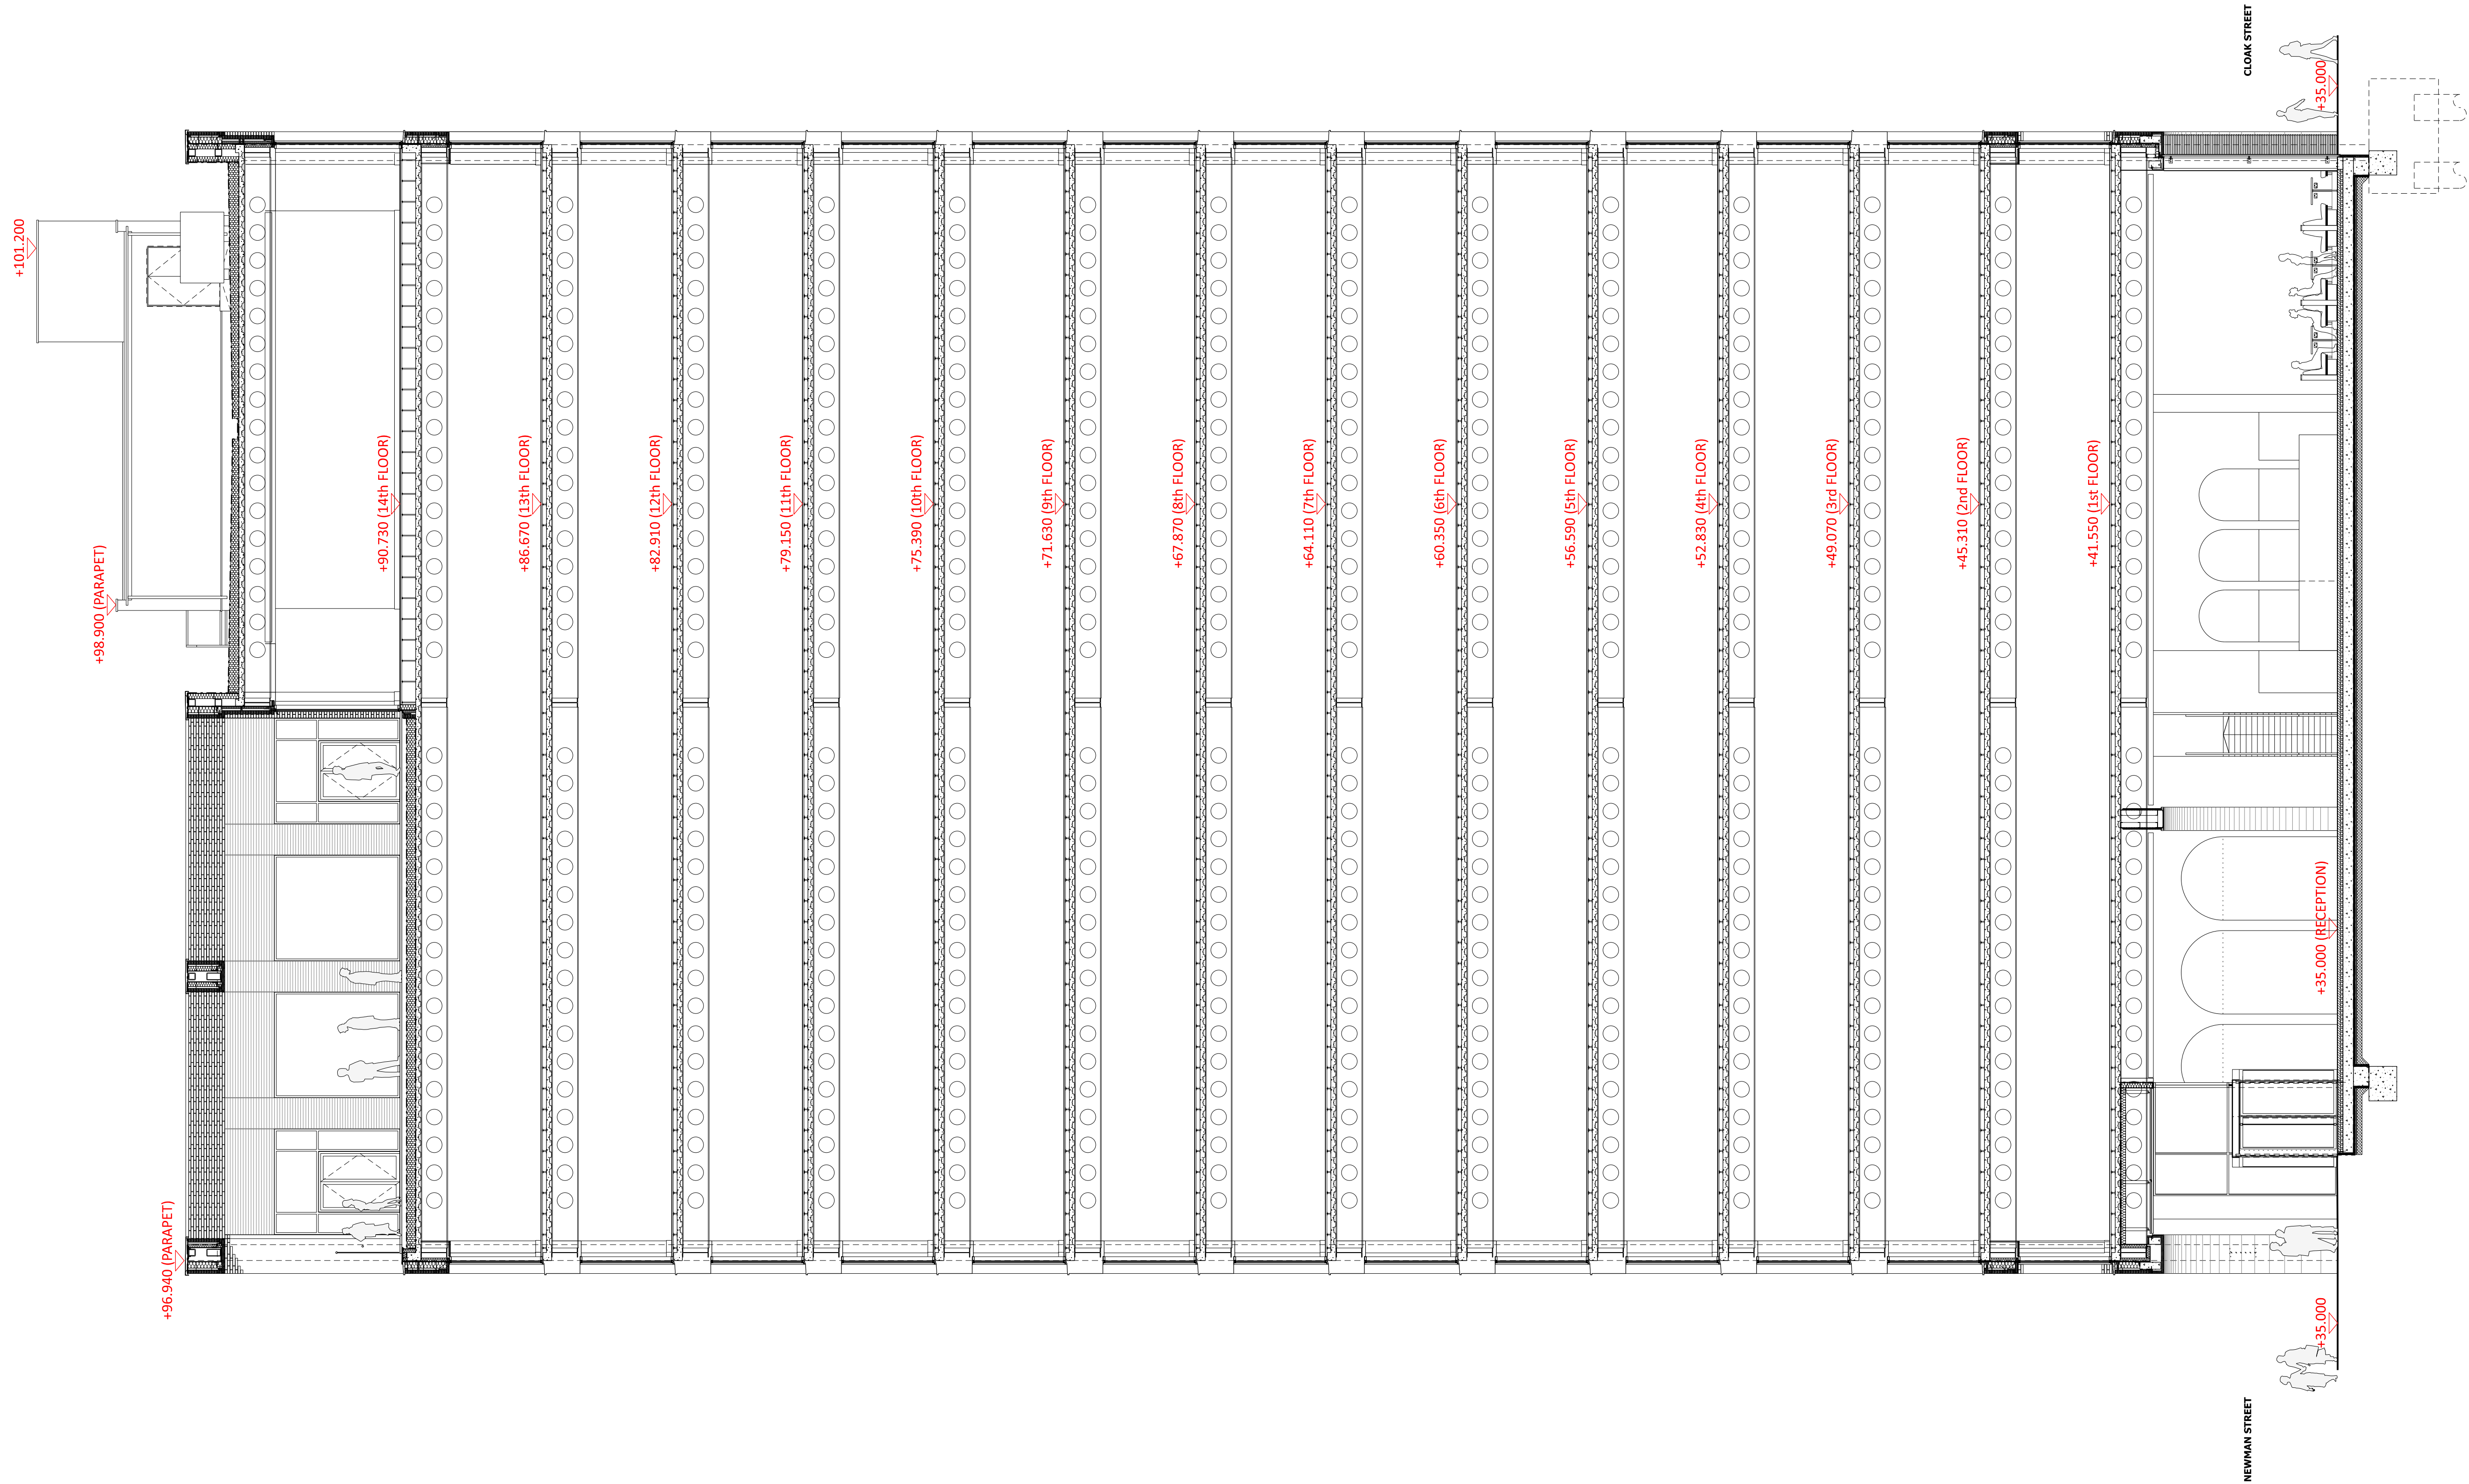

PROPOSED SECTION E-E (1:100)