
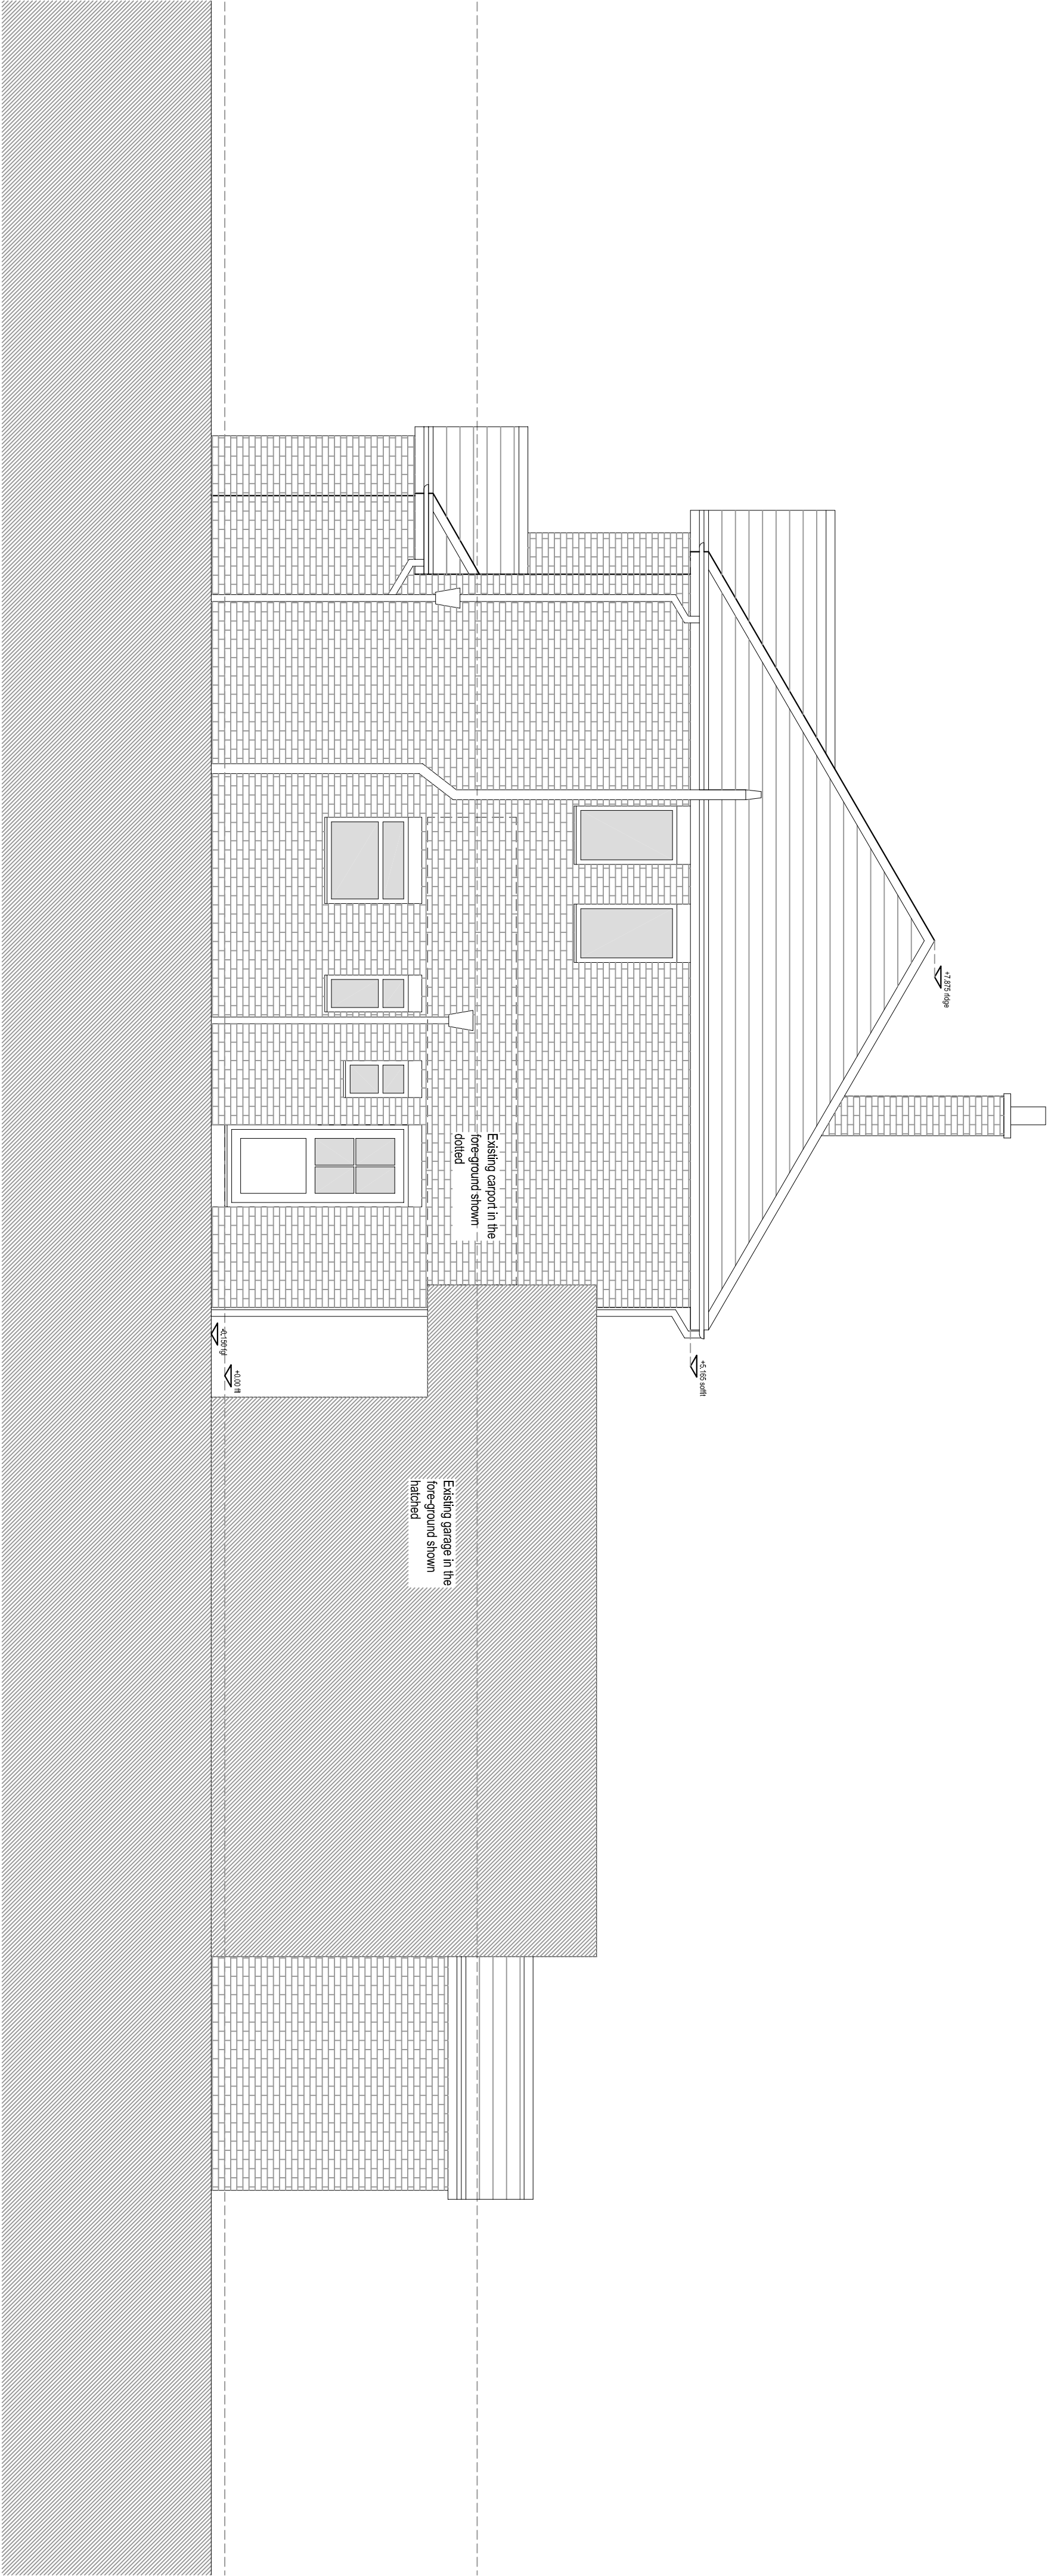


EXISTING NORTH SIDE ELEVATION

1:50 @ A2

MARTIN COWLING ARCHITECT LTD			
SCALE 1:50@A2	SITE	6 NETHERWOOD ROAD	
DRAWN MC		WYTHENSHAW	
DATE JAN 22	TITLE	EXISTING NORTH SIDE ELEVATION	
COPYRIGHT AND DESIGN RIGHTS RESERVED BY MARTIN COWLING ARCHITECT LTD. ALL RIGHTS RESERVED. NO PART OF THIS DRAWING MAY BE REPRODUCED OR TRANSMITTED IN ANY FORM OR BY ANY MEANS, ELECTRONIC OR MECHANICAL, WITHOUT PERMISSION IN WRITING FROM MARTIN COWLING ARCHITECT LTD.			

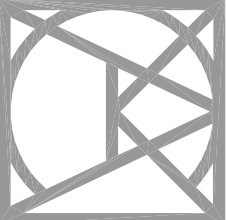

TEL: 01928 265634
MOB: 07711 575945

MARTIN COWLING ARCHITECT LTD (a/ons) DpArch

email: martin.cowling@gmail.com

web: www.martincowlingarchitect.com

6NRW/ SK06