


Notes

This document is © Falconer Chester Hall Limited
All drawing measurements shall not be obtained by scaling. Any discrepancies on this document to be immediately reported to the Architect. Verify all dimensions and levels prior to construction. This Document shall be read in conjunction with related documents, specifications and associated models.

This drawing contains the following model files:
P16082-FCH-BA-XX-M3-A-0001 [P1.1] [S0]

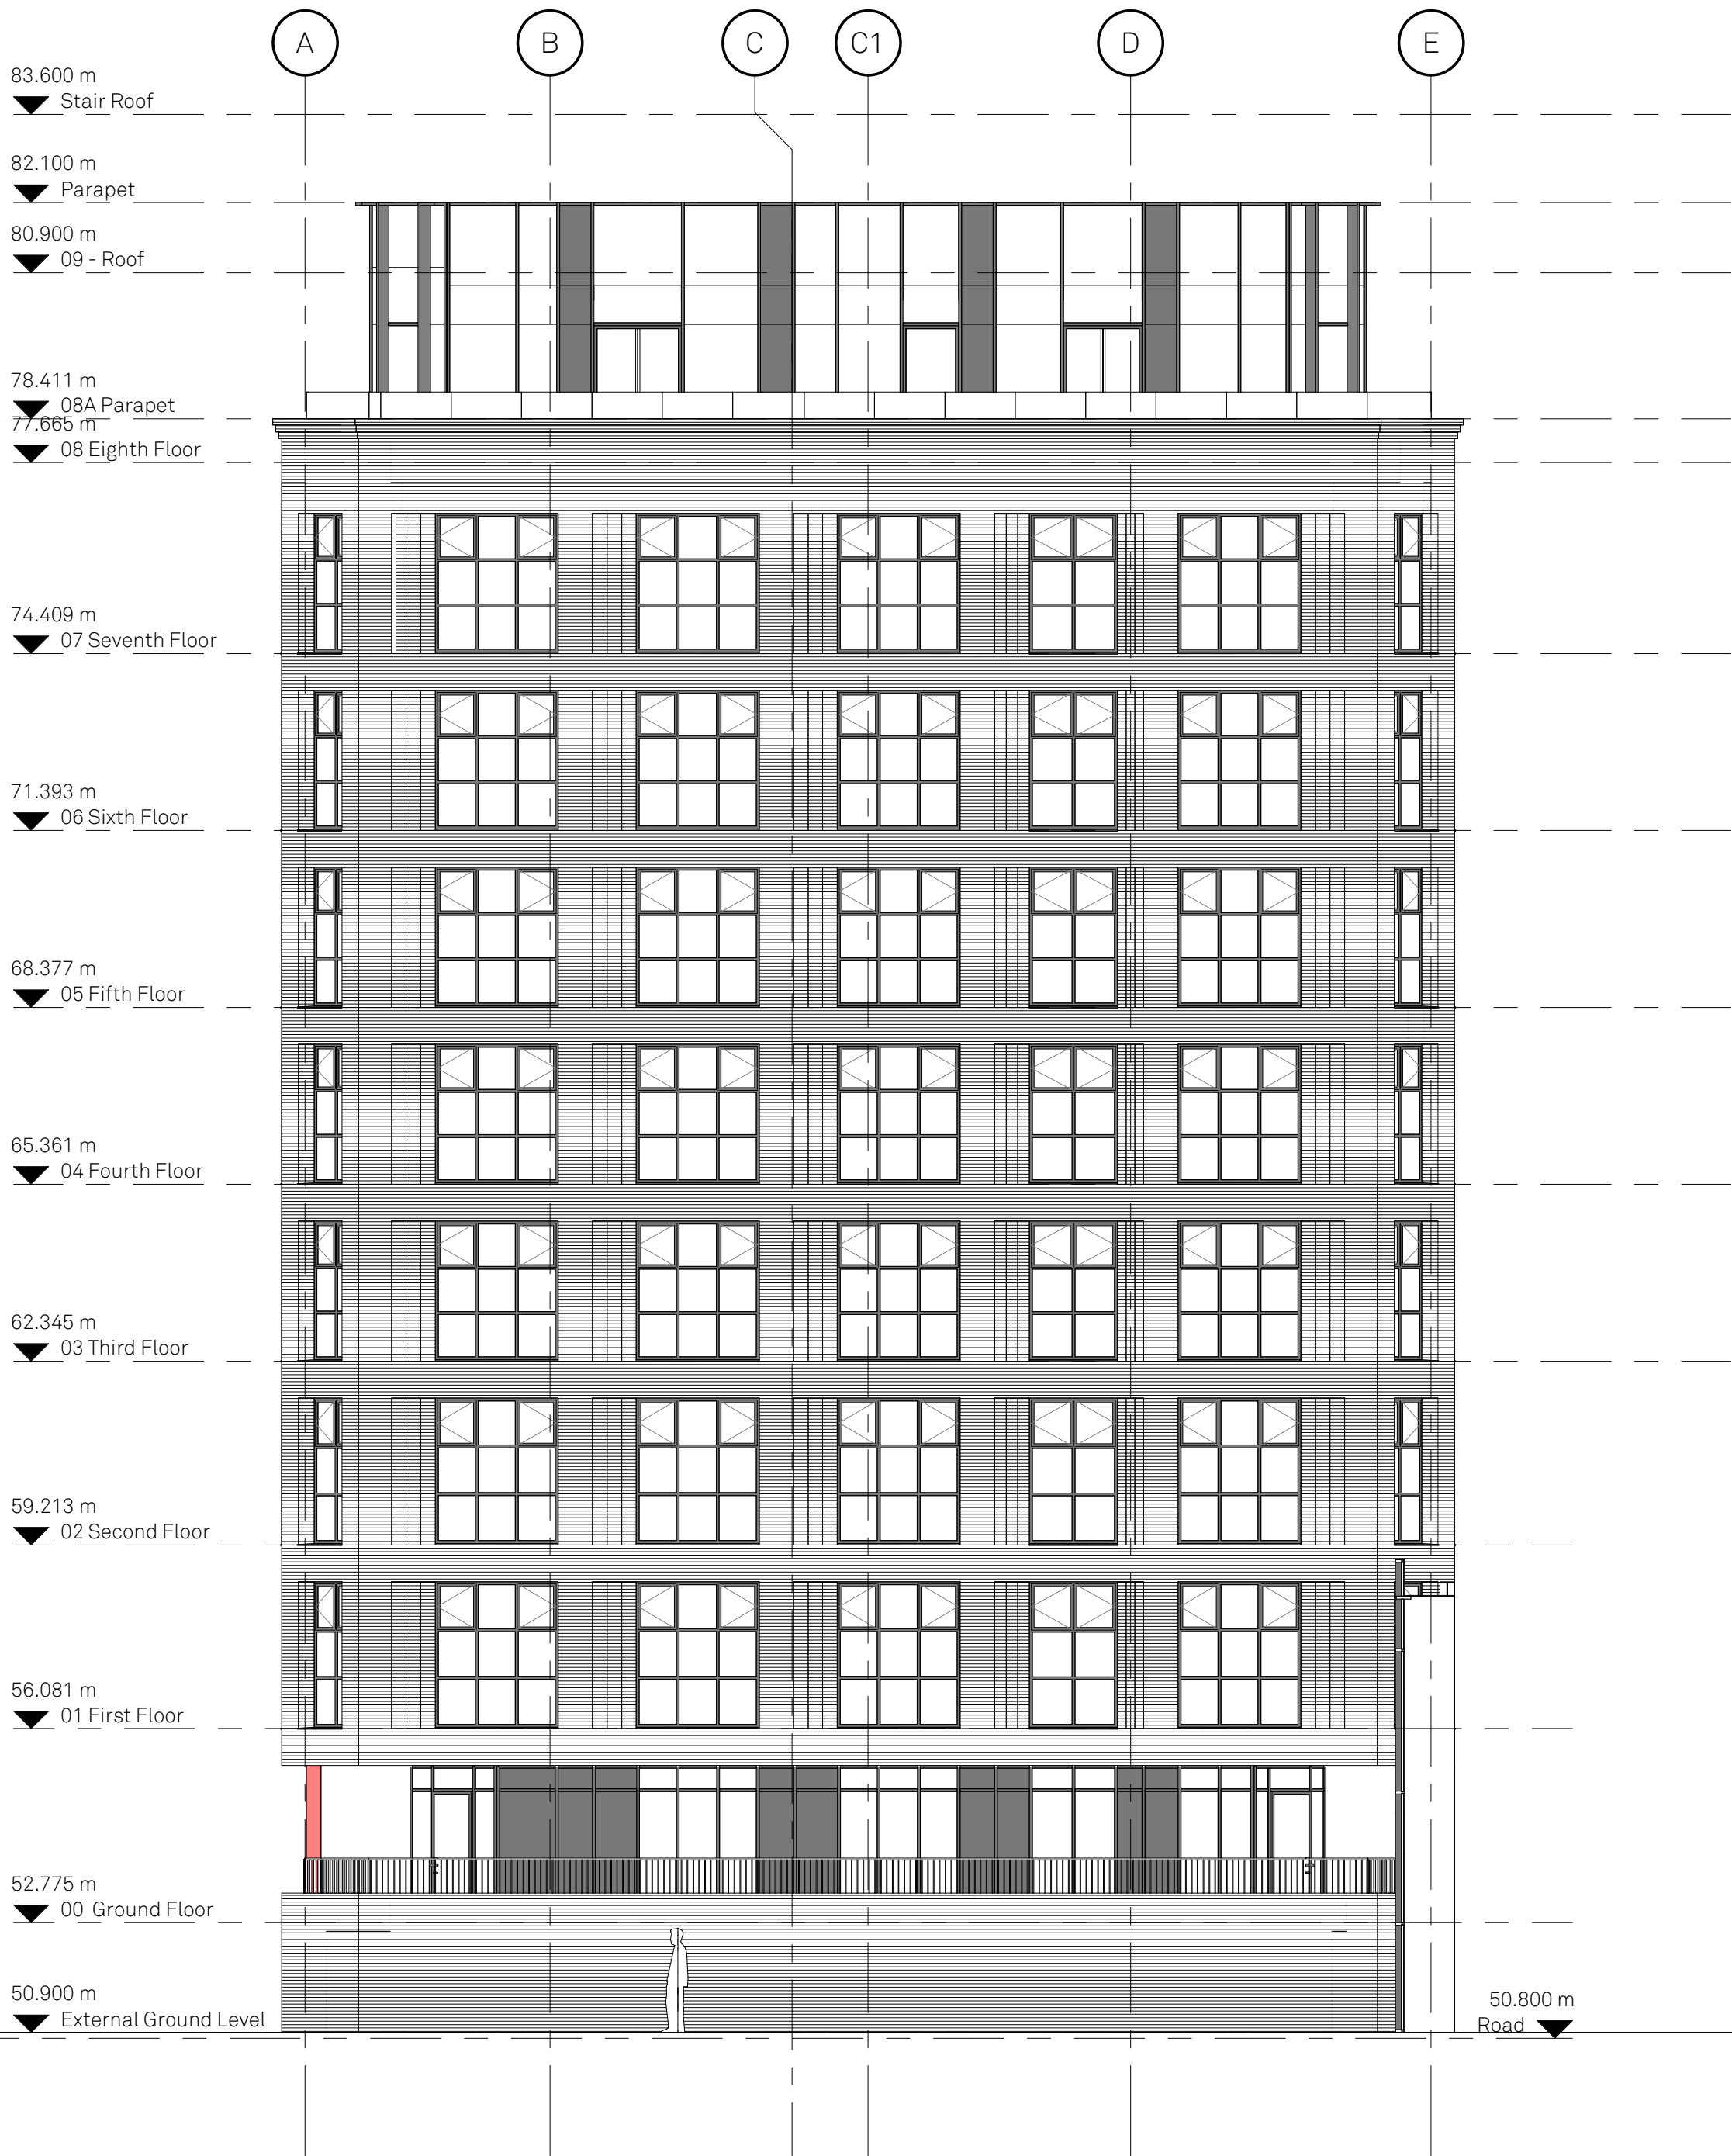

C1	18.03.22	RD	GJ	Construction Issue
P7	18.02.21	LR	RJW	Update to window openers
P6	11.02.21	LR	RJW	Additional residential windows included & openers adjusted
P5	25.09.20	LR	RE	Movement joint information moved to drawing series 4100-4103
P4	28.08.20	RE	GJ	Movement Joints Included
P3	31.01.20	RE	GJ	General Updates to Elevations
P2	13.12.19	RE	GJ	Windows and brick reveals setting out revised
P1	14.11.19	RE	GJ	First Issue
Rev	Date	By	Chk	Description