


NOTE
DO NOT SCALE OFF DRAWINGS.
WRITTEN DIMENSIONS ONLY.
ALL DIMENSIONS ARE TO BE CHECKED AND
VALIDATED ON SITE BY CONTRACTOR PRIOR
TO CONSTRUCTION.
ANY DISCREPANCIES MUST BE REPORTED
IMMEDIATELY.
DRAWINGS ARE BASED ON LEGACY DRAWINGS
PROVIDED.

- KEY
- 30 min
 - 60 min
 - 90 min
 - 120 min
- Existing structure (30min FR requirement)
- Existing structure (120min FR requirement)
- Escape Distances
- Door Rating
- Fire Door Hold Open
 - FD30
 - FD30S
 - FD60S

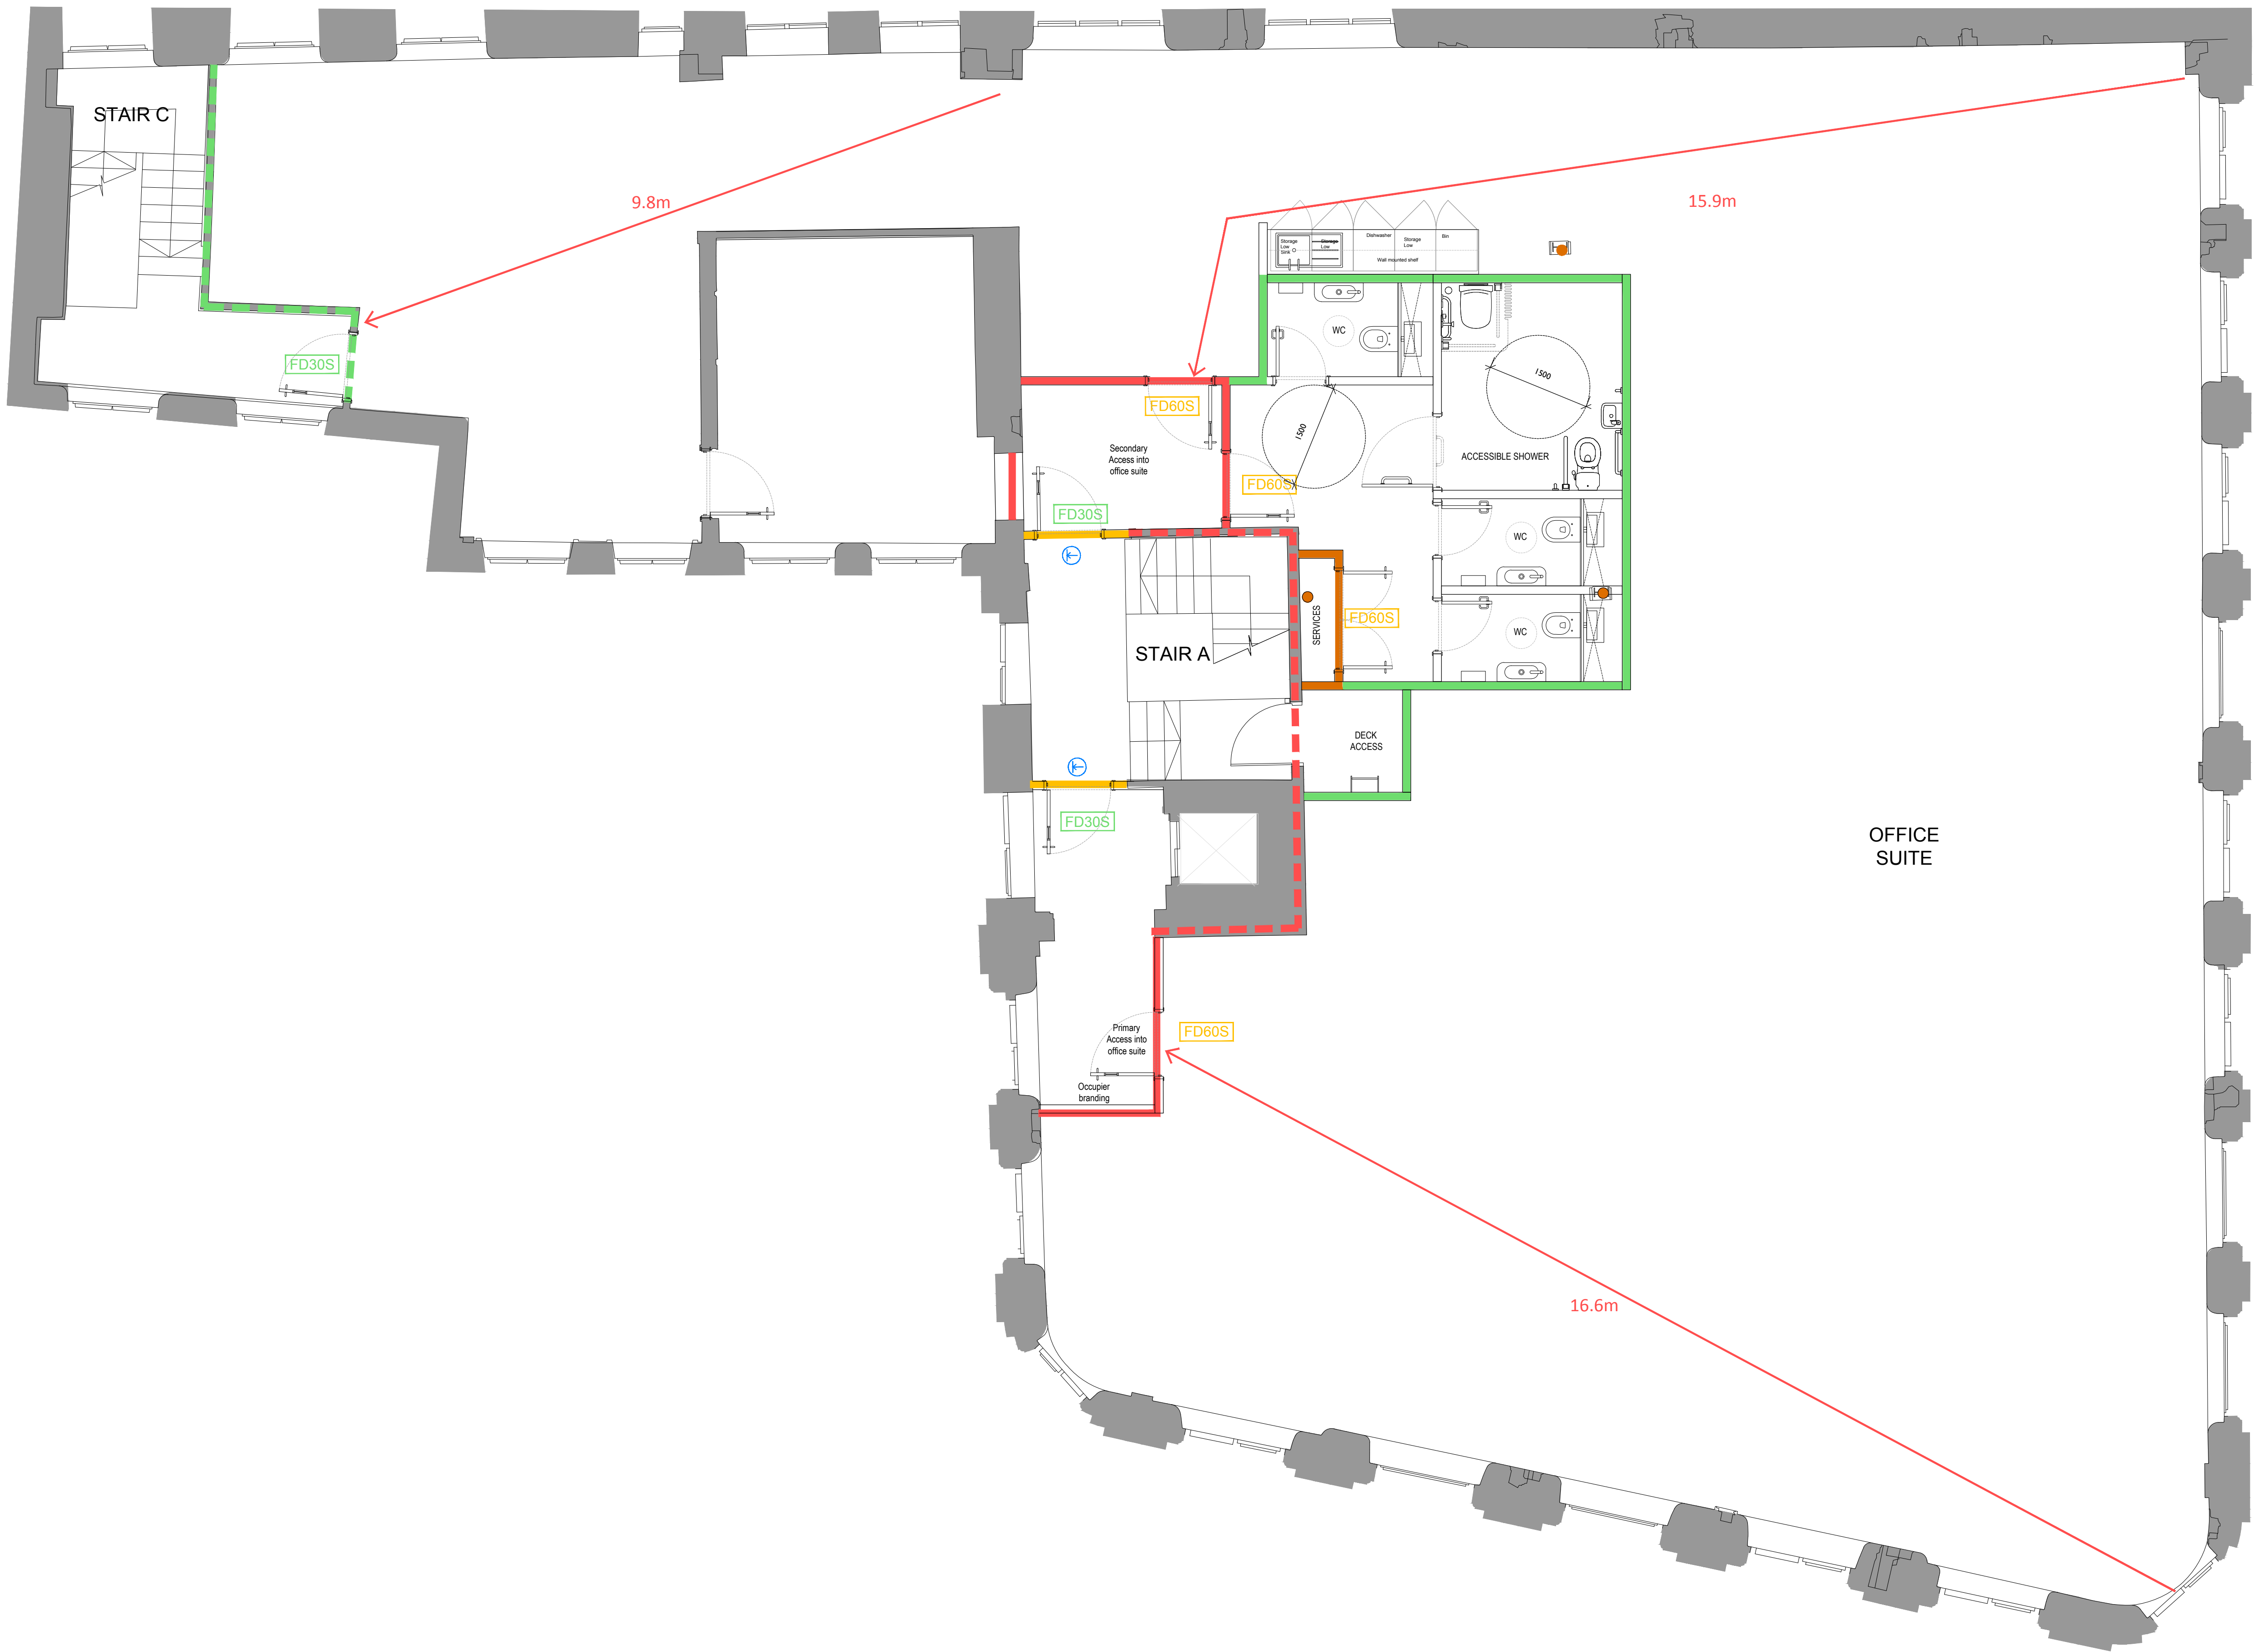

THIRD FLOOR
1:100

REVISION NOTES DATE

A Kitchen moved 07.07.22

PROJECT NAME
CHAPEL WALKS, MANCHESTER

CLIENT
NORTHSPRING

DOCUMENT TITLE
Proposed Third Floor Fire Plan

DOCUMENT NUMBER
1848(29)203

VERSION SCALE
A 1:50 @ A1

PRODUCTION DATE ORIGINATOR
13.01.22 AD

ISSUE TYPE QA CHECK
STAGE 3 QA

INCIGNITO MANCHESTER LTD
2 BRIGENT STREET
NORTHSPRING
MANCHESTER
M14 6BT
017 202 81 505
SALES@INCIGNITO.CO.UK



COPYRIGHT - INCIGNITO MANCHESTER LTD 2021