


NOTE
DO NOT SCALE OFF DRAWINGS.
WRITTEN DIMENSIONS ONLY.
ALL DIMENSIONS ARE TO BE CHECKED AND
VALIDATED ON SITE BY CONTRACTOR PRIOR
TO CONSTRUCTION.
ANY DISCREPANCIES MUST BE REPORTED
IMMEDIATELY.
DRAWINGS ARE BASED ON LEGACY DRAWINGS
PROVIDED.

- KEY**
- 30 min
 - 60 min
 - 90 min
 - 120 min
- Existing structure (30min FR requirement)
Existing structure (120min FR requirement)
Escape Distances
- Door Rating**
- Fire Door Hold Open
 - FD30
 - FD30S
 - FD60S

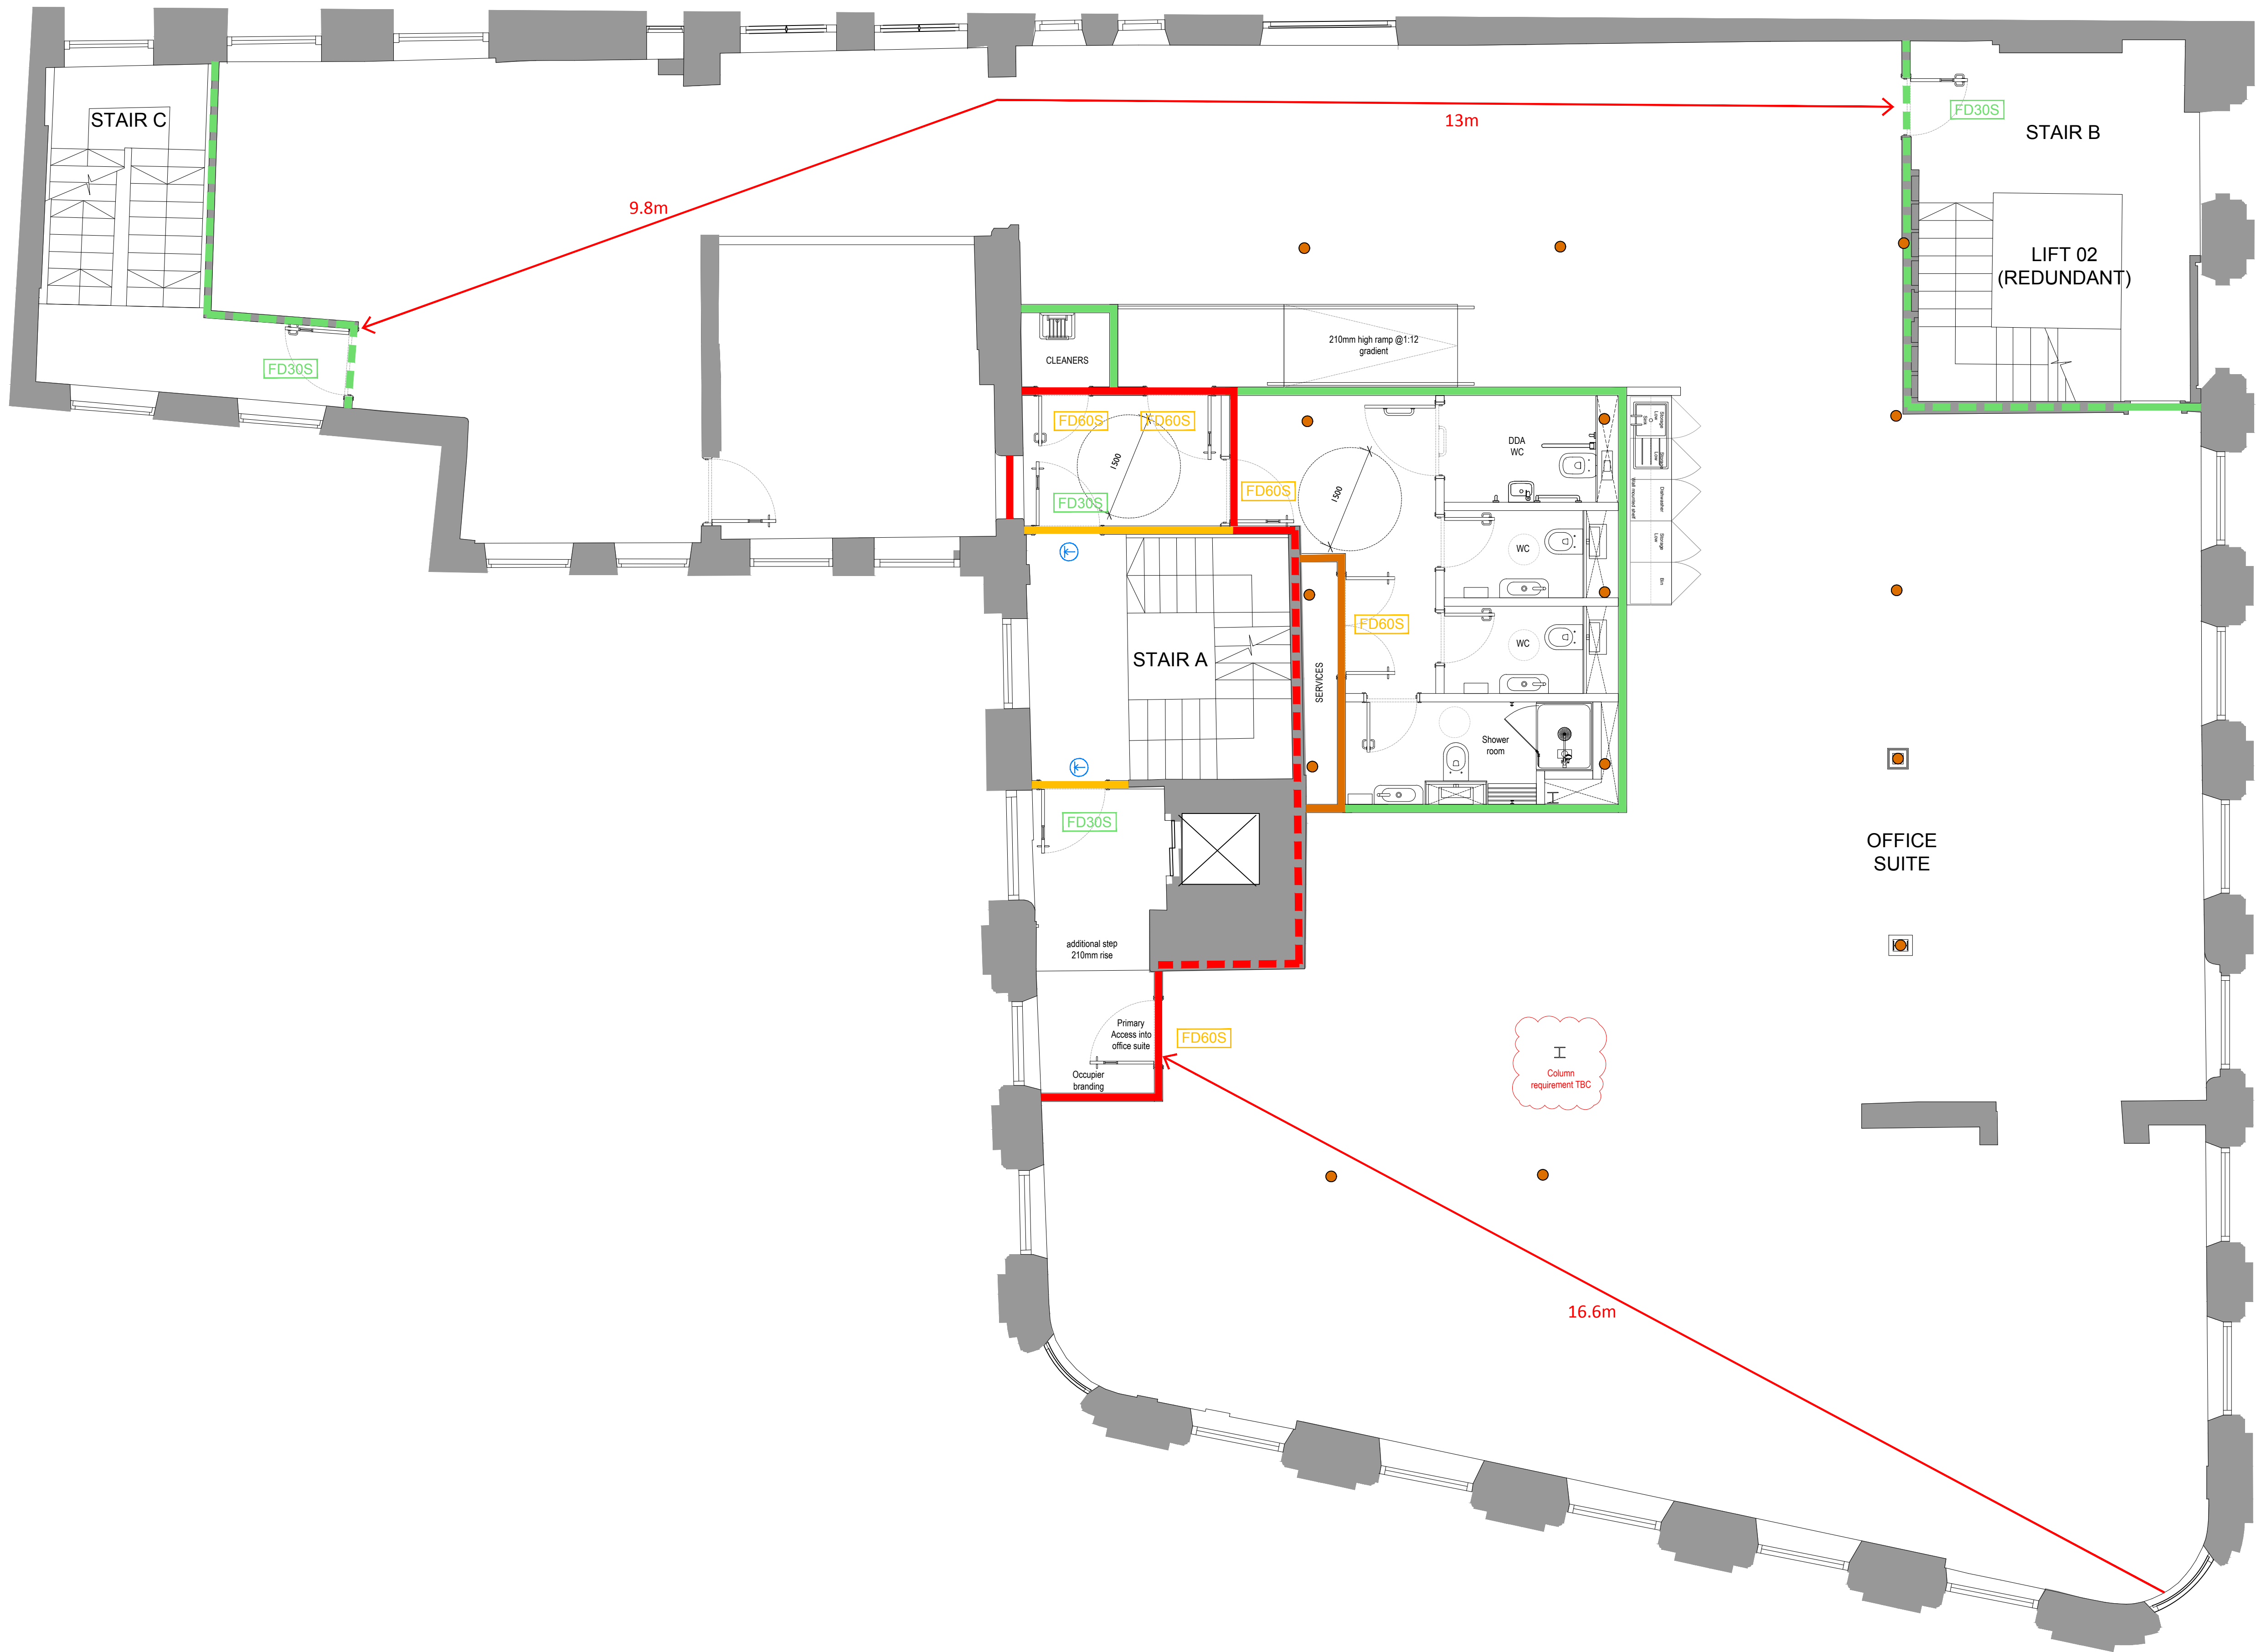

FIRST FLOOR
1:100

REVISION NOTES DATE

PROJECT NAME
CHAPEL WALKS, MANCHESTER

CLIENT
NORTHSPRING

DOCUMENT TITLE
Proposed First Floor Fire Plan

DOCUMENT NUMBER
1848(29)201

VERSION SCALE
1:50 @ A1

PRODUCTION DATE ORIGINATOR
13.01.22 AD

ISSUE TYPE QA CHECK
STAGE 3 QA

INCOGNITO MANCHESTER LTD

2 BRIDGE STREET
MANCHESTER
M1 2EY
017 232 81 505
SALES@INCOGNITO.CO.UK



COPYRIGHT - INCOGNITO MANCHESTER LTD 2021