


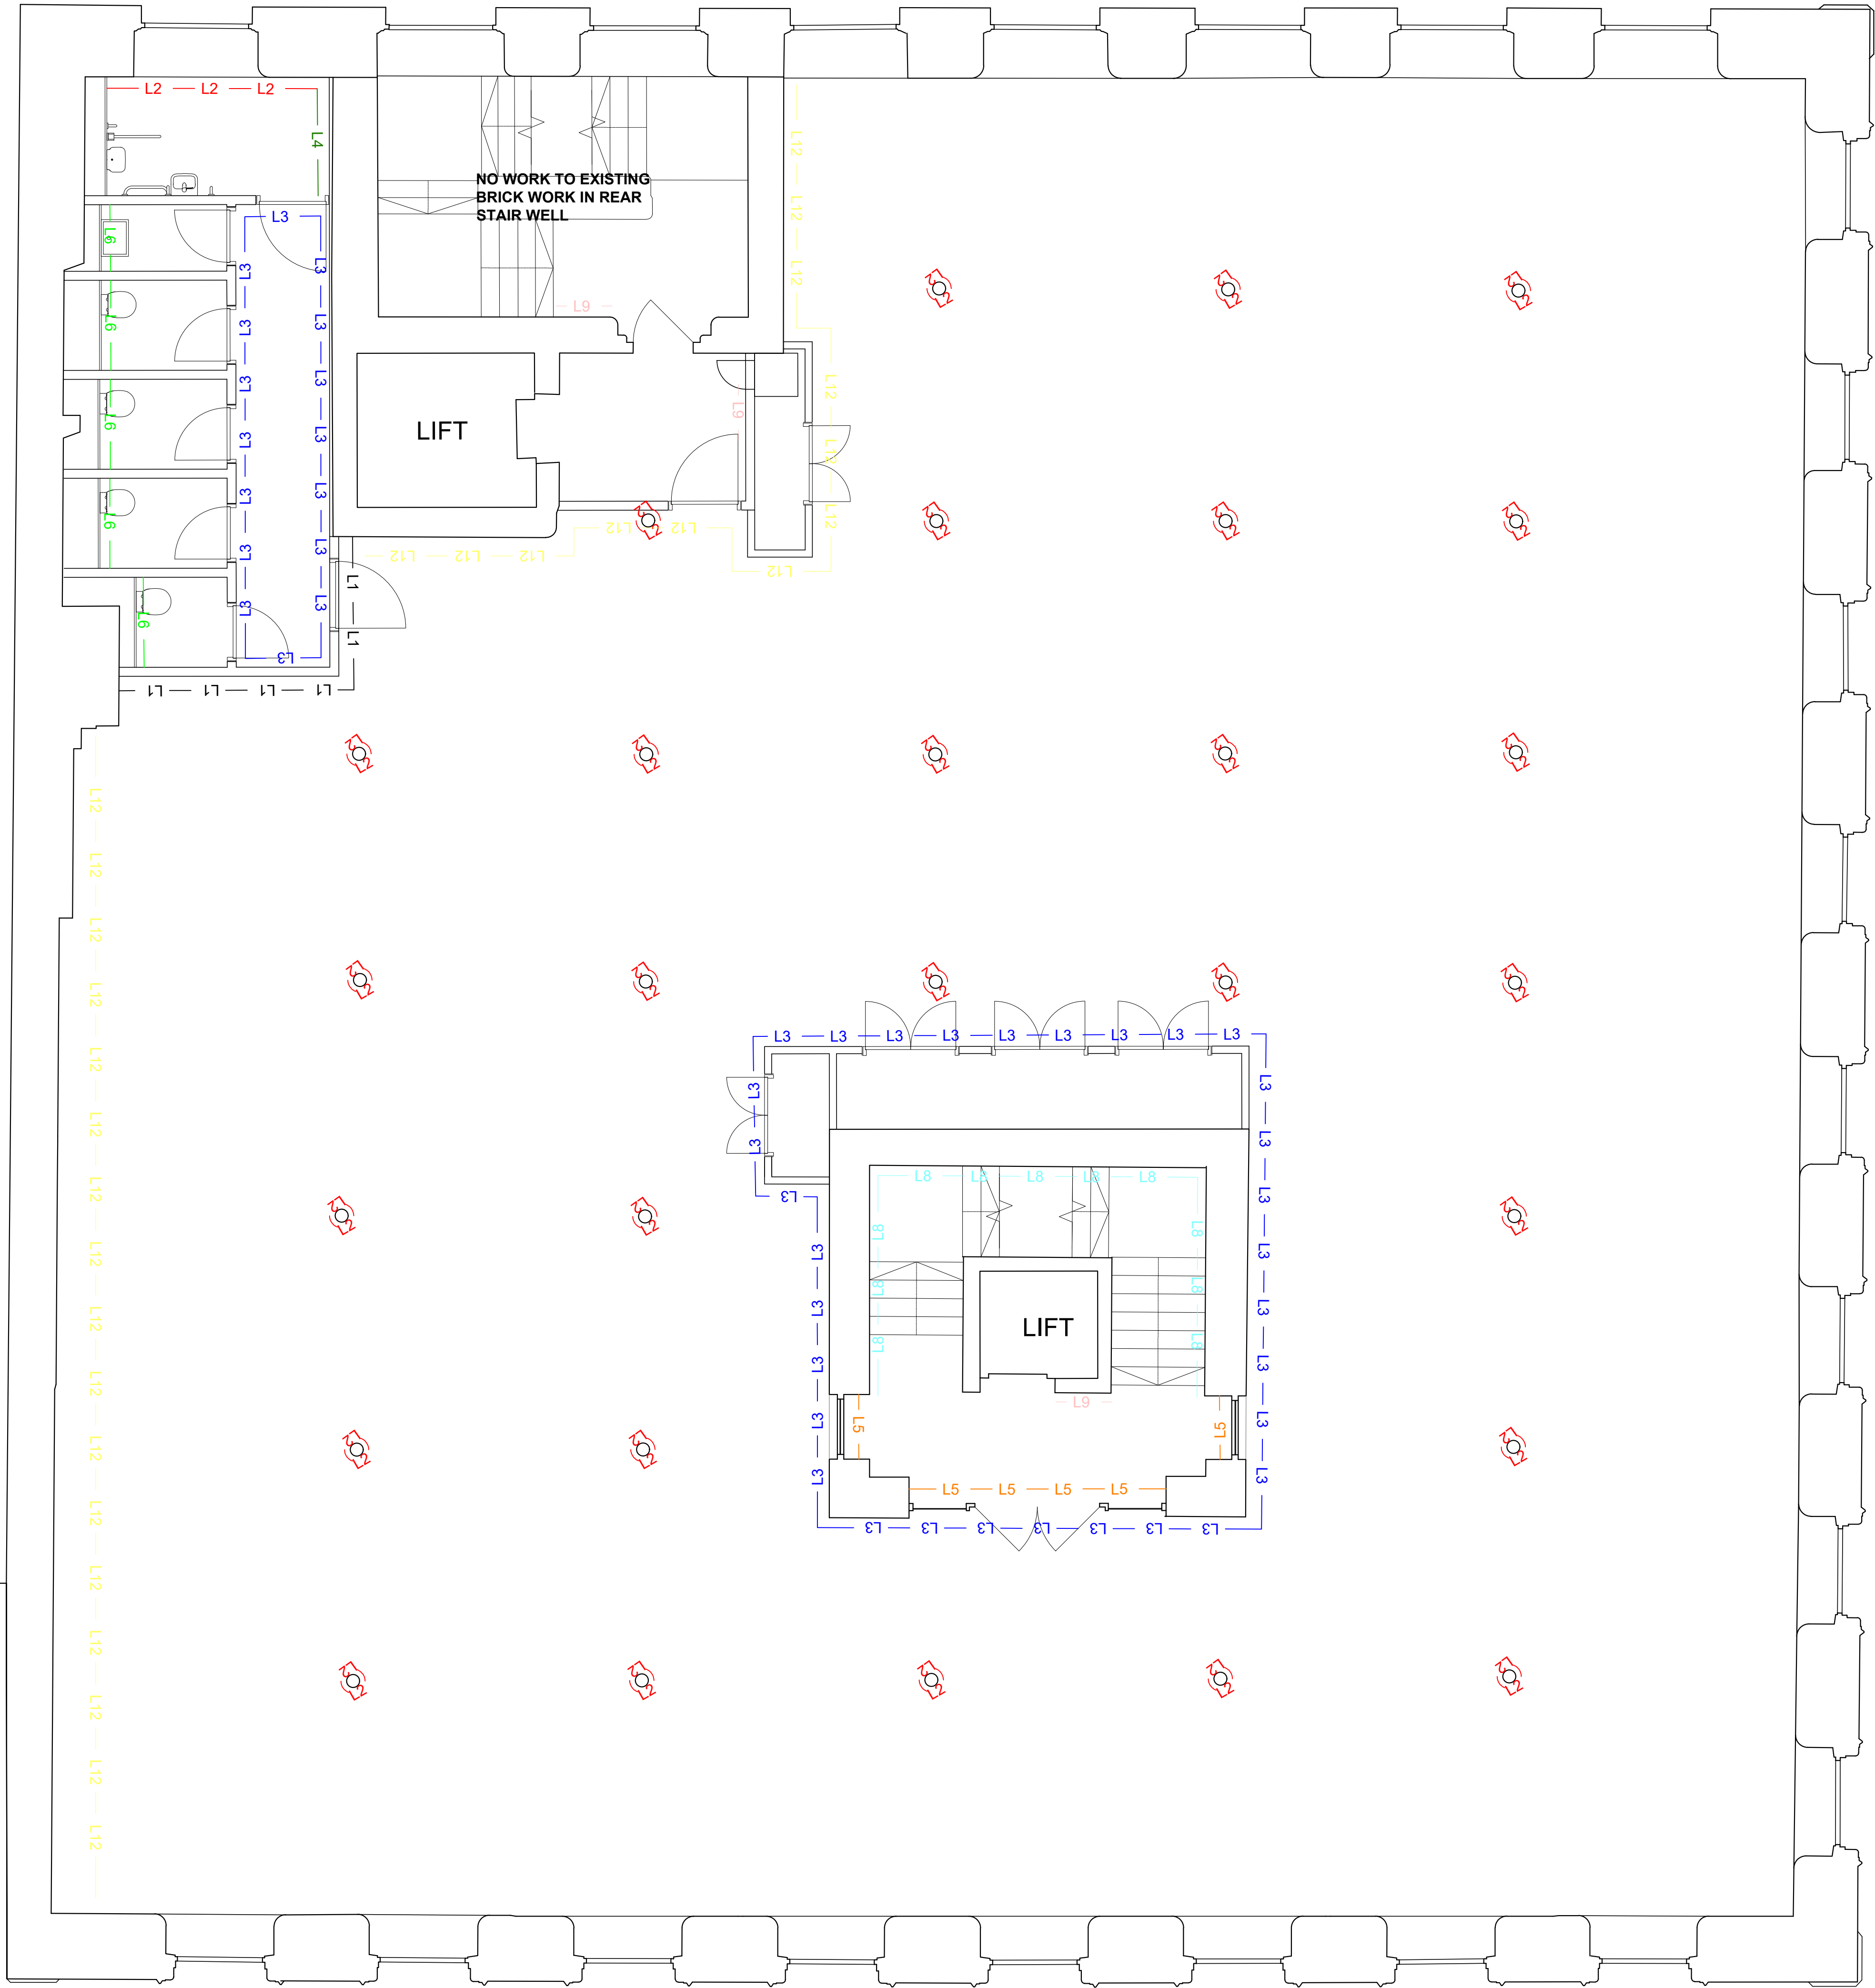

- WALL FINISHES KEY:
- L1 — L1 — L1 — **TYPE L1**
NEW BRICK-SLIP WALL CLADDING
 - L2 — L2 — L2 — **TYPE L2**
NEW FEATURE COLOUR PAINT FINISH (DARK GREY)
 - L3 — L3 — L3 — **TYPE L3**
NEW FEATURE COLOUR PAINT FINISH (DARK BLUE)
 - L4 — L4 — L4 — **TYPE L4**
NEW FEATURE FULL HEIGHT WALL GRAPHIC
 - L5 — L5 — L5 — **TYPE L5**
NEW FULL HEIGHT VINYL MANIFESTATION TO GLAZING
 - L6 — L6 — L6 — **TYPE L6**
NEW CERAMIC / PORCELAIN FEATURE TILE WALL FINISH
 - L7 — L7 — L7 — **TYPE L7**
FULL WIDTH MIRROR VARIOUS HEIGHTS
 - L8 — L8 — L8 — **TYPE L8**
NEW ACOUSTIC WALL TREATMENT
 - L9 — L9 — L9 — **TYPE L9**
NEW FLOOR NUMBER AND DIRECTORY SIGNAGE
 - L10 — L10 — **TYPE L10**
NEW RECYCLED SOLID TEXTILE BOARD FINISH
 - L11 — L11 — **TYPE L11**
CONCRETE EFFECT POLISHED PLASTER WALL FINISH
 - L12 — L12 — **TYPE L12**
NEW FEATURE COLOUR PAINT FINISH (LIGHT GREY)

GENERAL NOTES:

ALL OTHER PLASTERBOARD / PLASTERED WALL AND CEILING SURFACES TO BE FINISHED IN TRADE WHITE PAINT FINISH WITH THE EXCEPTION OF THE BASEMENT CEILING WHICH IS TO BE FINISHED IN L2 TYPE 2 NEW FEATURE COLOUR PAINT FINISH TO MATCH CAST IRON COLUMNS. ALL SKIRTING TO BE FINISHED IN SATINWOOD PAINT FINISH TO MATCH CORRESPONDING WALL COLOUR.

EXISTING CAST IRON COLUMNS AND ALL DOWNSTAND BEAMS TO BE PAINTED FEATURE COLOUR.

notes

0 0.5 1 1.5 2 2.5m 1:50@A1

rev.	date	details	by
A	18.02.22	Issued for Information.	AW
B	25.03.22	Issued to Stage 3	AW

MICHAEL LAIRD ARCHITECTS
5 Forres Street, Edinburgh EH3 6DE
T 0131 226 6991 F 0131 226 2771
mail@michaellaird.co.uk

Freetrade Exchange Refurbishment
Clearbell
27 Peter Street, Manchester, M2 5GB

drawing title

Proposed Wall Finishes
Third Floor

scale	date	drawn	format
1:50	Sept 2021	BC	a1

status

Information

drawing number	revision
CFM.AR(42)016	B