



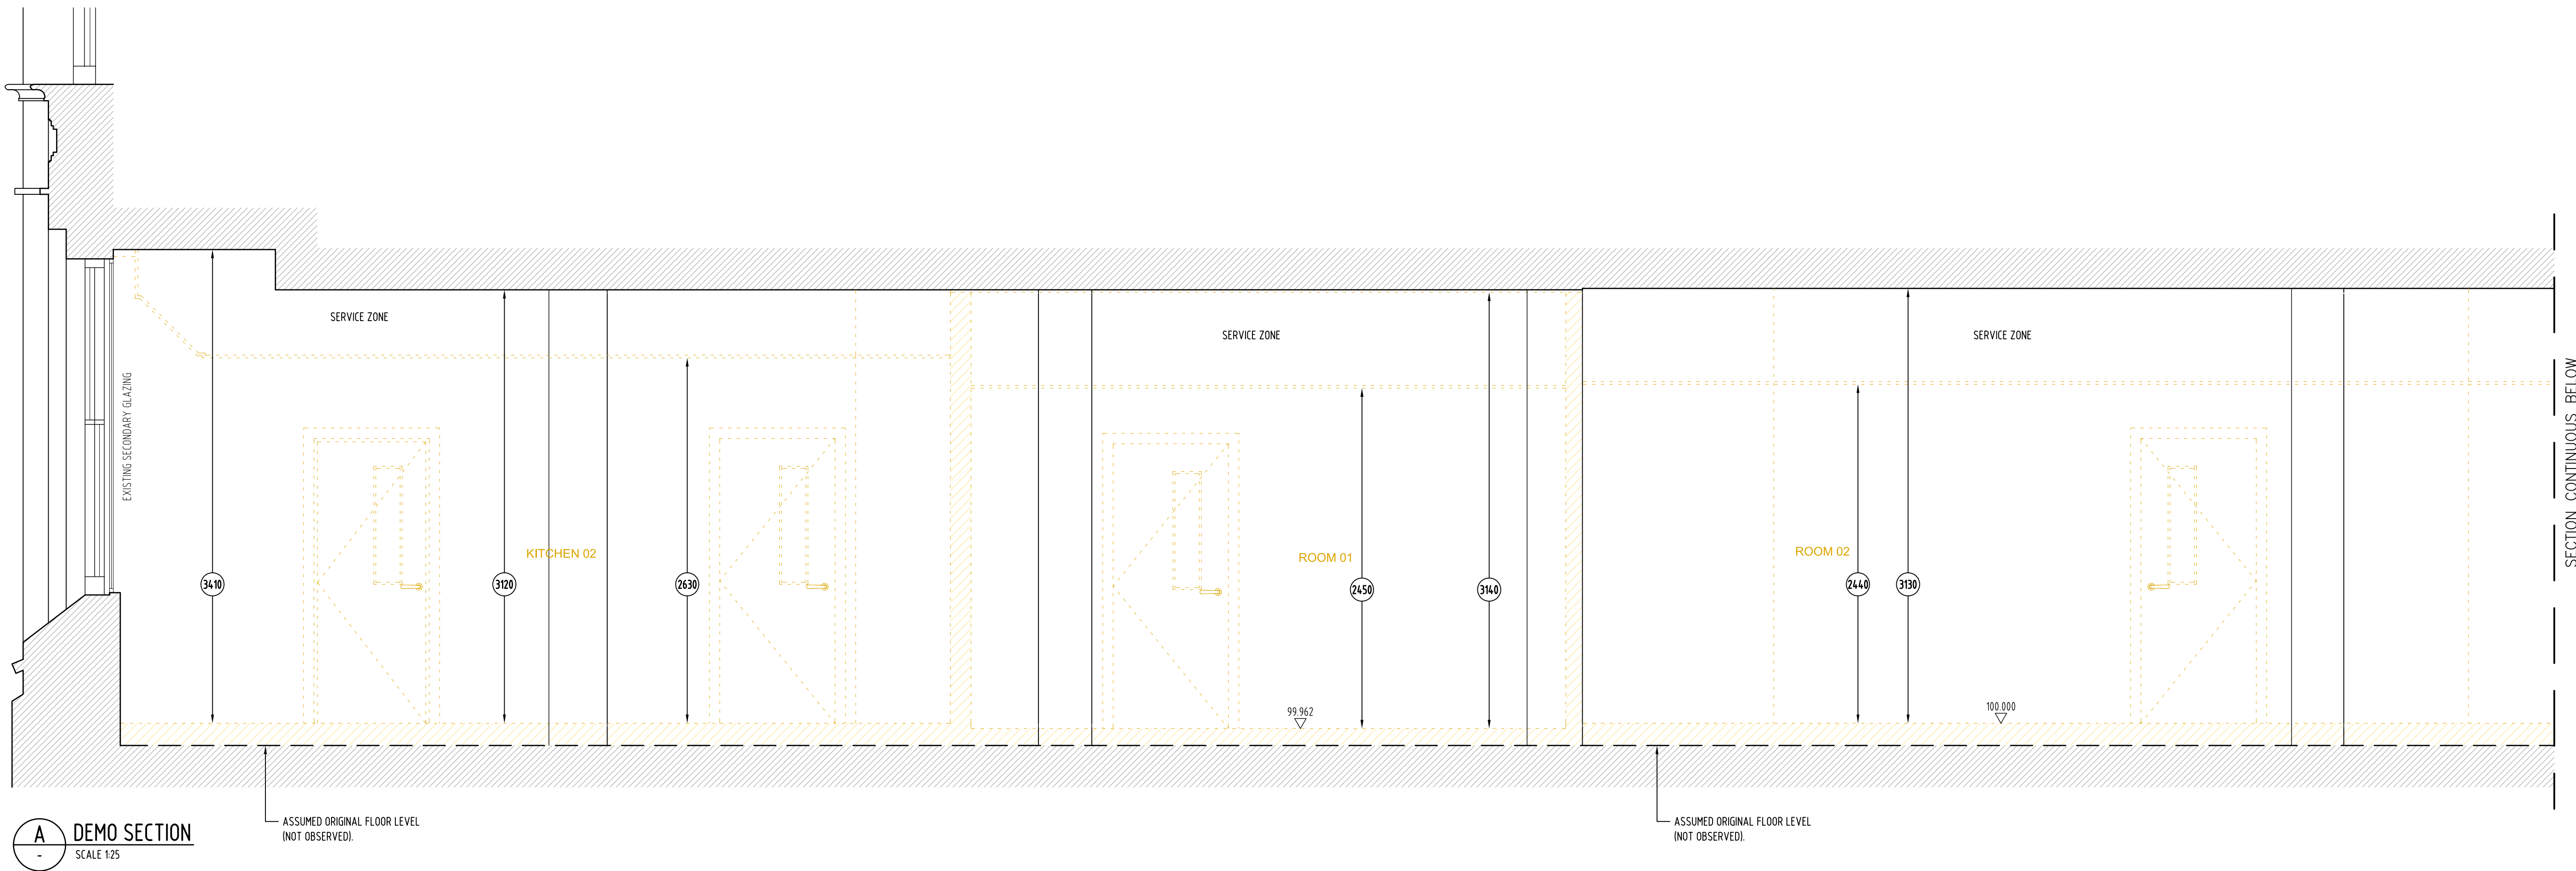

A DEMO SECTION
SCALE 1:25

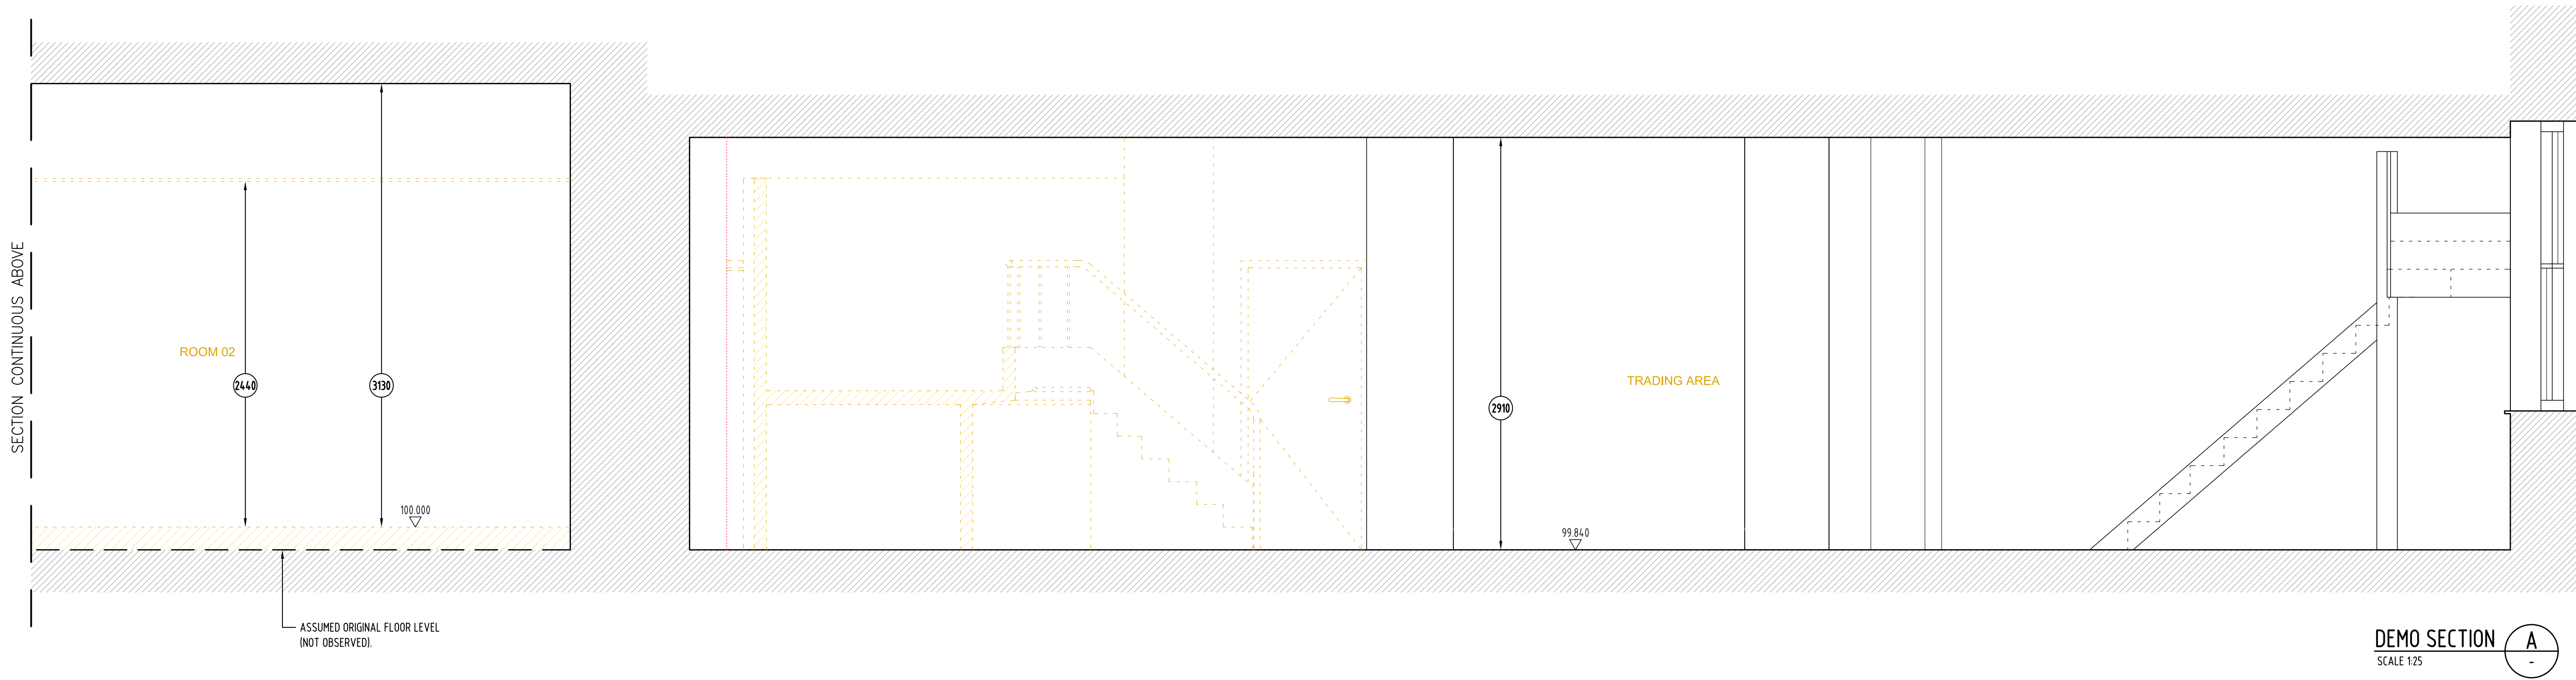


DEMO SECTION A
SCALE 1:25

- NOTES**
1. **GENERAL:**
- 11 DO NOT SCALE FROM THIS DRAWING. CHECK ALL DIMENSIONS AND CONDITIONS ON SITE.
- 12 ALL WORKS TO BE CARRIED OUT IN ACCORDANCE WITH CURRENT HEALTH & SAFETY (INCLUDING COMI REGULATIONS. ALL WORKS TO COMPLY WITH CURRENT BRITISH STANDARDS, CODES OF PRACTICE, BUILDING REGULATIONS AND APPROPRIATE EUROPEAN STANDARDS.
- 13 ALL STRUCTURAL WORK IS TO BE CARRIED OUT IN ACCORDANCE WITH THE STRUCTURAL ENGINEER'S DETAILS AND CALCULATIONS.
- 14 PRECISE POSITIONS OF ALL FIXTURES AND FITTINGS IS SUBJECT TO CONFIRMATION ON SITE.
- 15 THIS DRAWING IS PRODUCED FOR PLANNING APPLICATION ONLY AND SHOULD NOT BE USED FOR ANY OTHER PURPOSES.

LEGEND (DEMO):

	DENOTES ORIGINAL EXISTING WALL
	DENOTES NON-ORIGINAL EXISTING WALL
	DENOTES ENABLING/DEMOLITION WORKS ALREADY COMPLETED
	DENOTES DEMOLITION WORKS

NOTE: ALL CEILINGS AND WALLS HAVE BEEN DETERMINED BY NON-INTRUSIVE VISUAL INSPECTION.

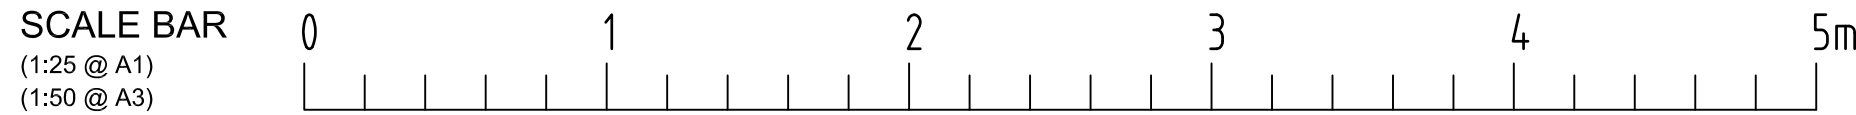

REV	DATE	DESCRIPTION	BY
DRG STATUS	PLANNING		
DRAWN BY		ISP DRAWING SOLUTIONS	

JOB TITLE	YORKSHIRE BUILDING SOCIETY 17 PICCADILLY, MANCHESTER
DRG TITLE	SCHEME D – DEMOLITION WORKS SECTION A-A

		ISP DRAWING SOLUTIONS 21 MOWNS CLOSE MIDDLESEX, HA4 9HX TEL: 0044 7886116912 EMAIL: info@ispdrawingsolutions.co.uk www.ispdrawingsolutions.co.uk	
JOB NO	1192	DRG NO	D.4131
REV	/	SCALE	1:25 @ A1 1:50 @ A3
DRN	IP	DATE	06/2022