


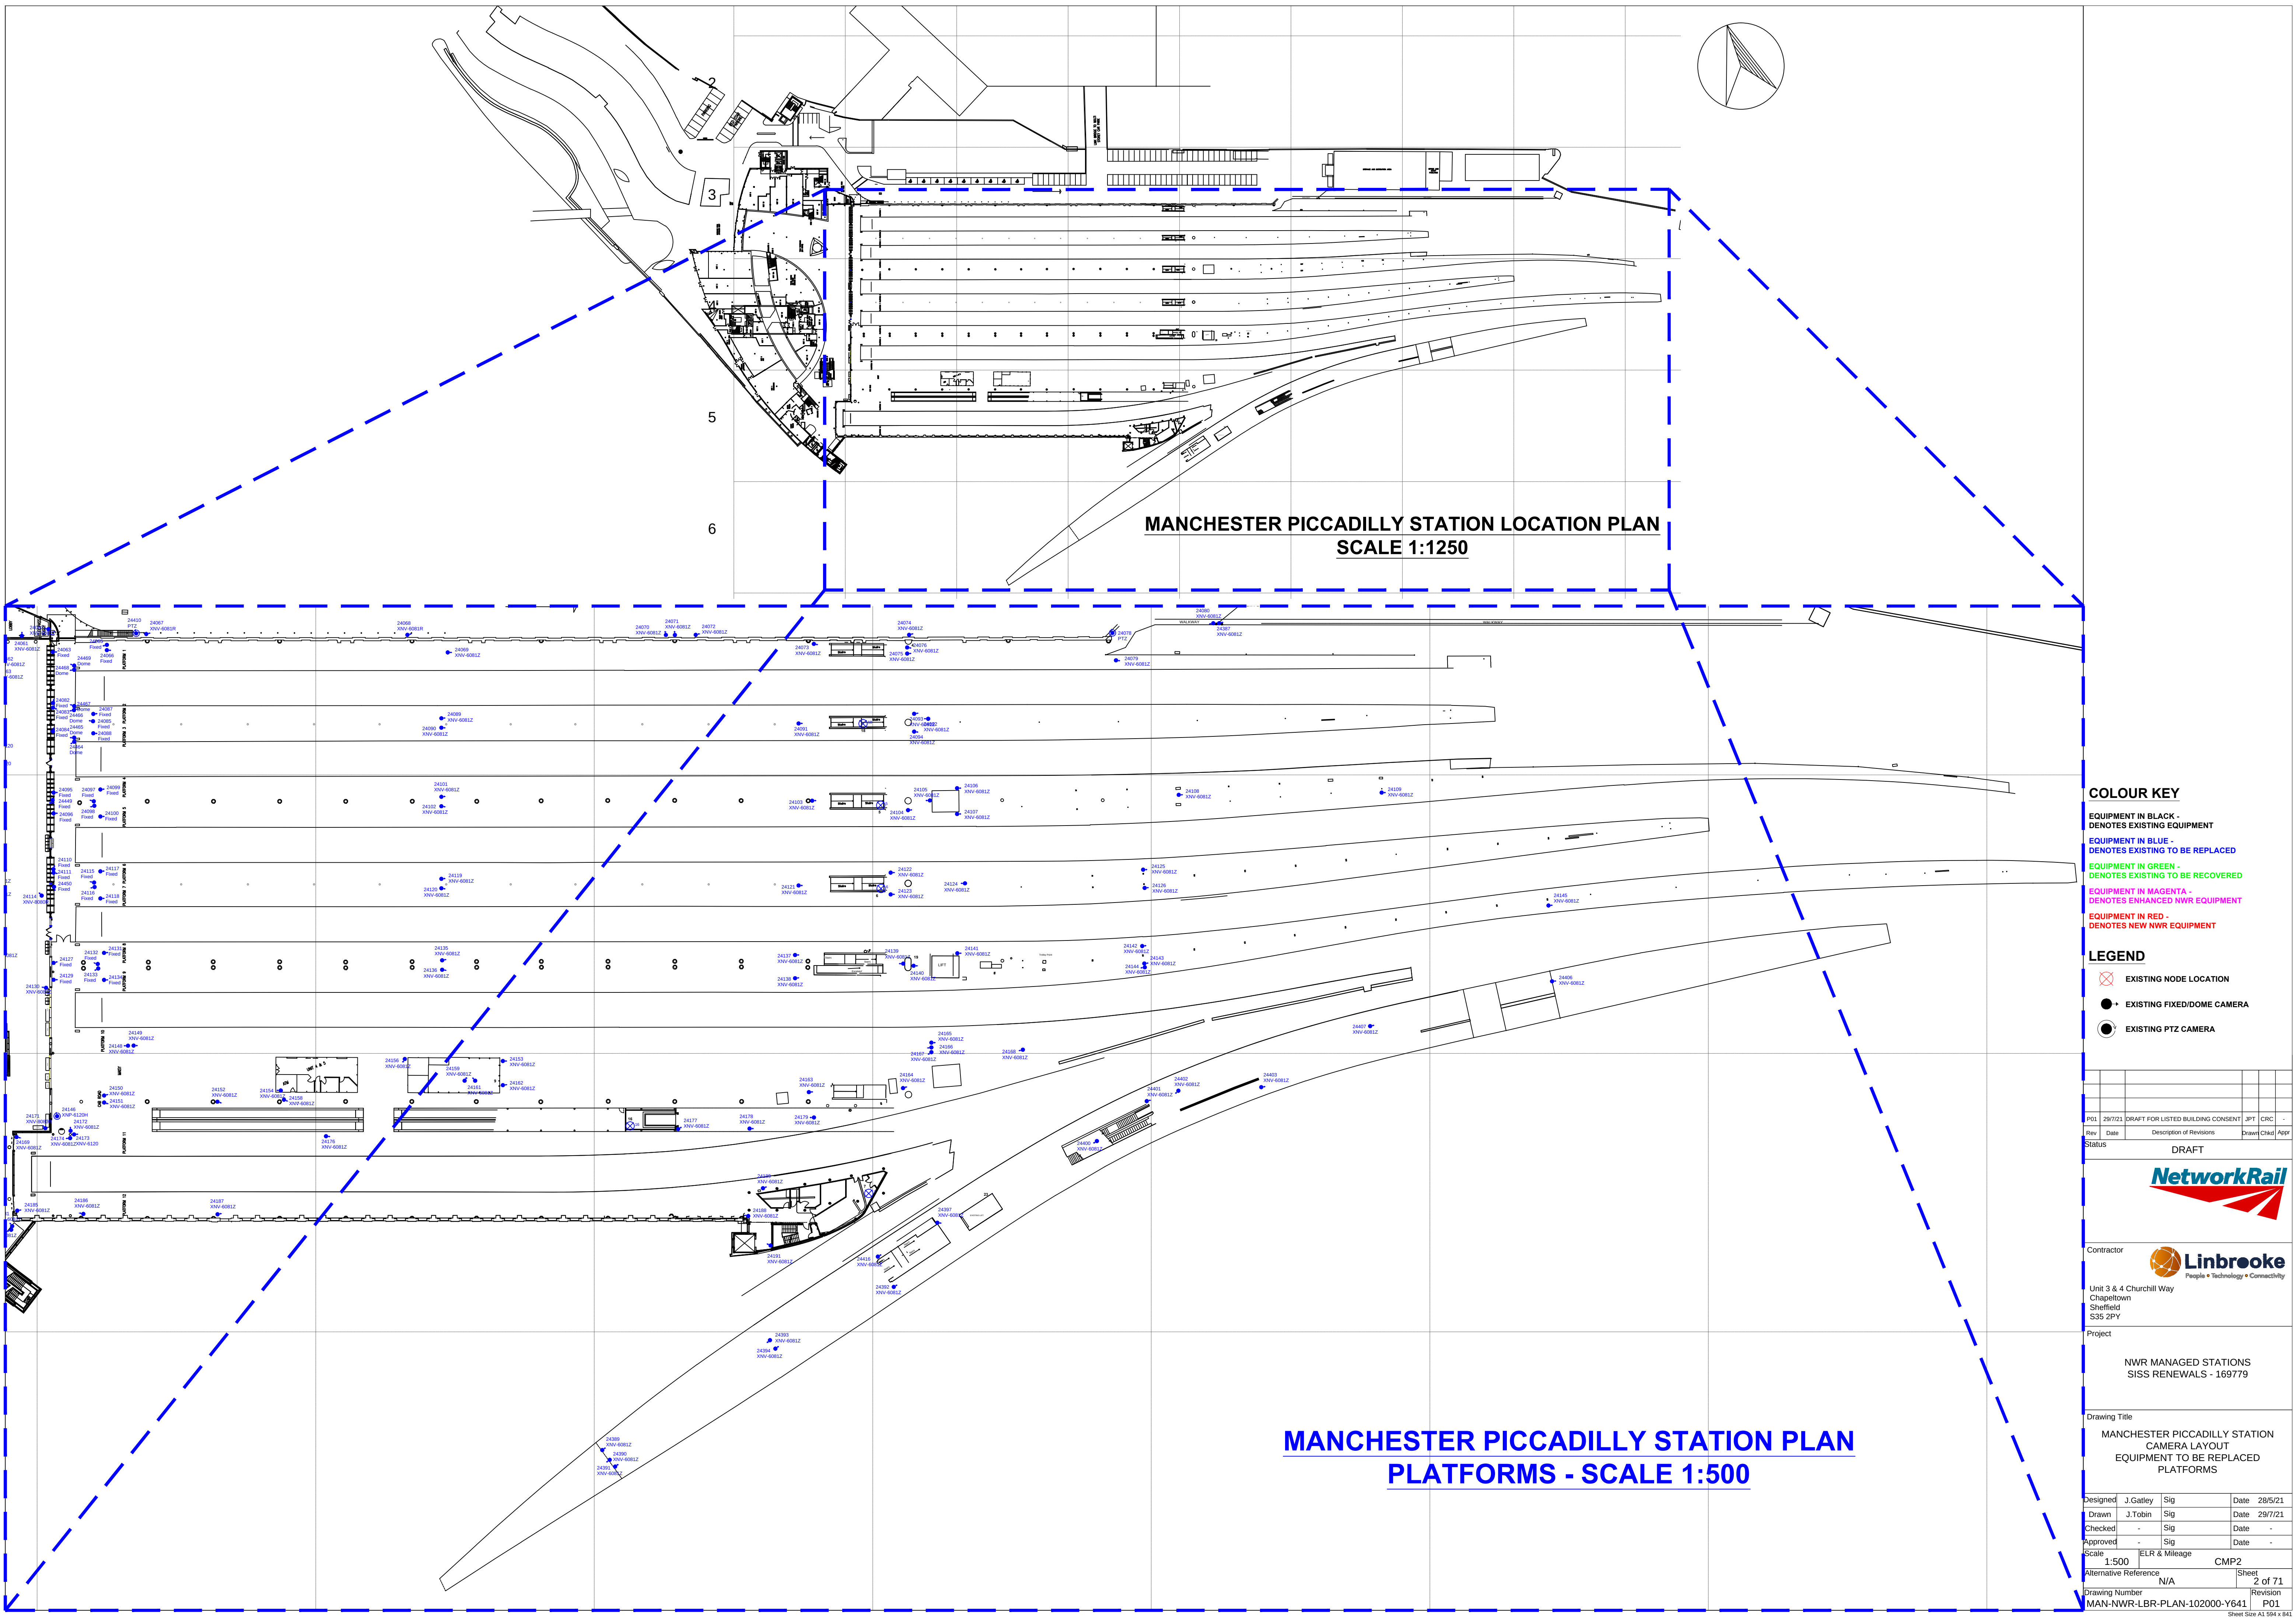

MANCHESTER PICCADILLY STATION LOCATION PLAN
SCALE 1:1250

MANCHESTER PICCADILLY STATION PLAN
PLATFORMS - SCALE 1:500

COLOUR KEY

- EQUIPMENT IN BLACK - DENOTES EXISTING EQUIPMENT
- EQUIPMENT IN BLUE - DENOTES EXISTING TO BE REPLACED
- EQUIPMENT IN GREEN - DENOTES EXISTING TO BE RECOVERED
- EQUIPMENT IN MAGENTA - DENOTES ENHANCED NWR EQUIPMENT
- EQUIPMENT IN RED - DENOTES NEW NWR EQUIPMENT

LEGEND

- EXISTING NODE LOCATION
- EXISTING FIXED/DOME CAMERA
- EXISTING PTZ CAMERA

Rev	Date	Description of Revisions	Drawn	Chkd	APP
P01	29/7/21	DRAFT FOR LISTED BUILDING CONSENT	JPT	CRG	-

Status DRAFT



Contractor
Linbrooke
People • Technology • Connectivity
Unit 3 & 4 Churchill Way
Chapelthorn
Sheffield
S35 2PY

Project
NWR MANAGED STATIONS
SISS RENEWALS - 169779

Drawing Title
MANCHESTER PICCADILLY STATION
CAMERA LAYOUT
EQUIPMENT TO BE REPLACED
PLATFORMS

Designed	J.Gatley	Sig		Date	28/5/21
Drawn	J.Tobin	Sig		Date	29/7/21
Checked	-	Sig		Date	-
Approved	-	Sig		Date	-
Scale	1:500	ELR & Mileage			
Alternative Reference	N/A			Sheet	2 of 71
Drawing Number	MAN-NWR-LBR-PLAN-102000-Y641			Revision	P01