



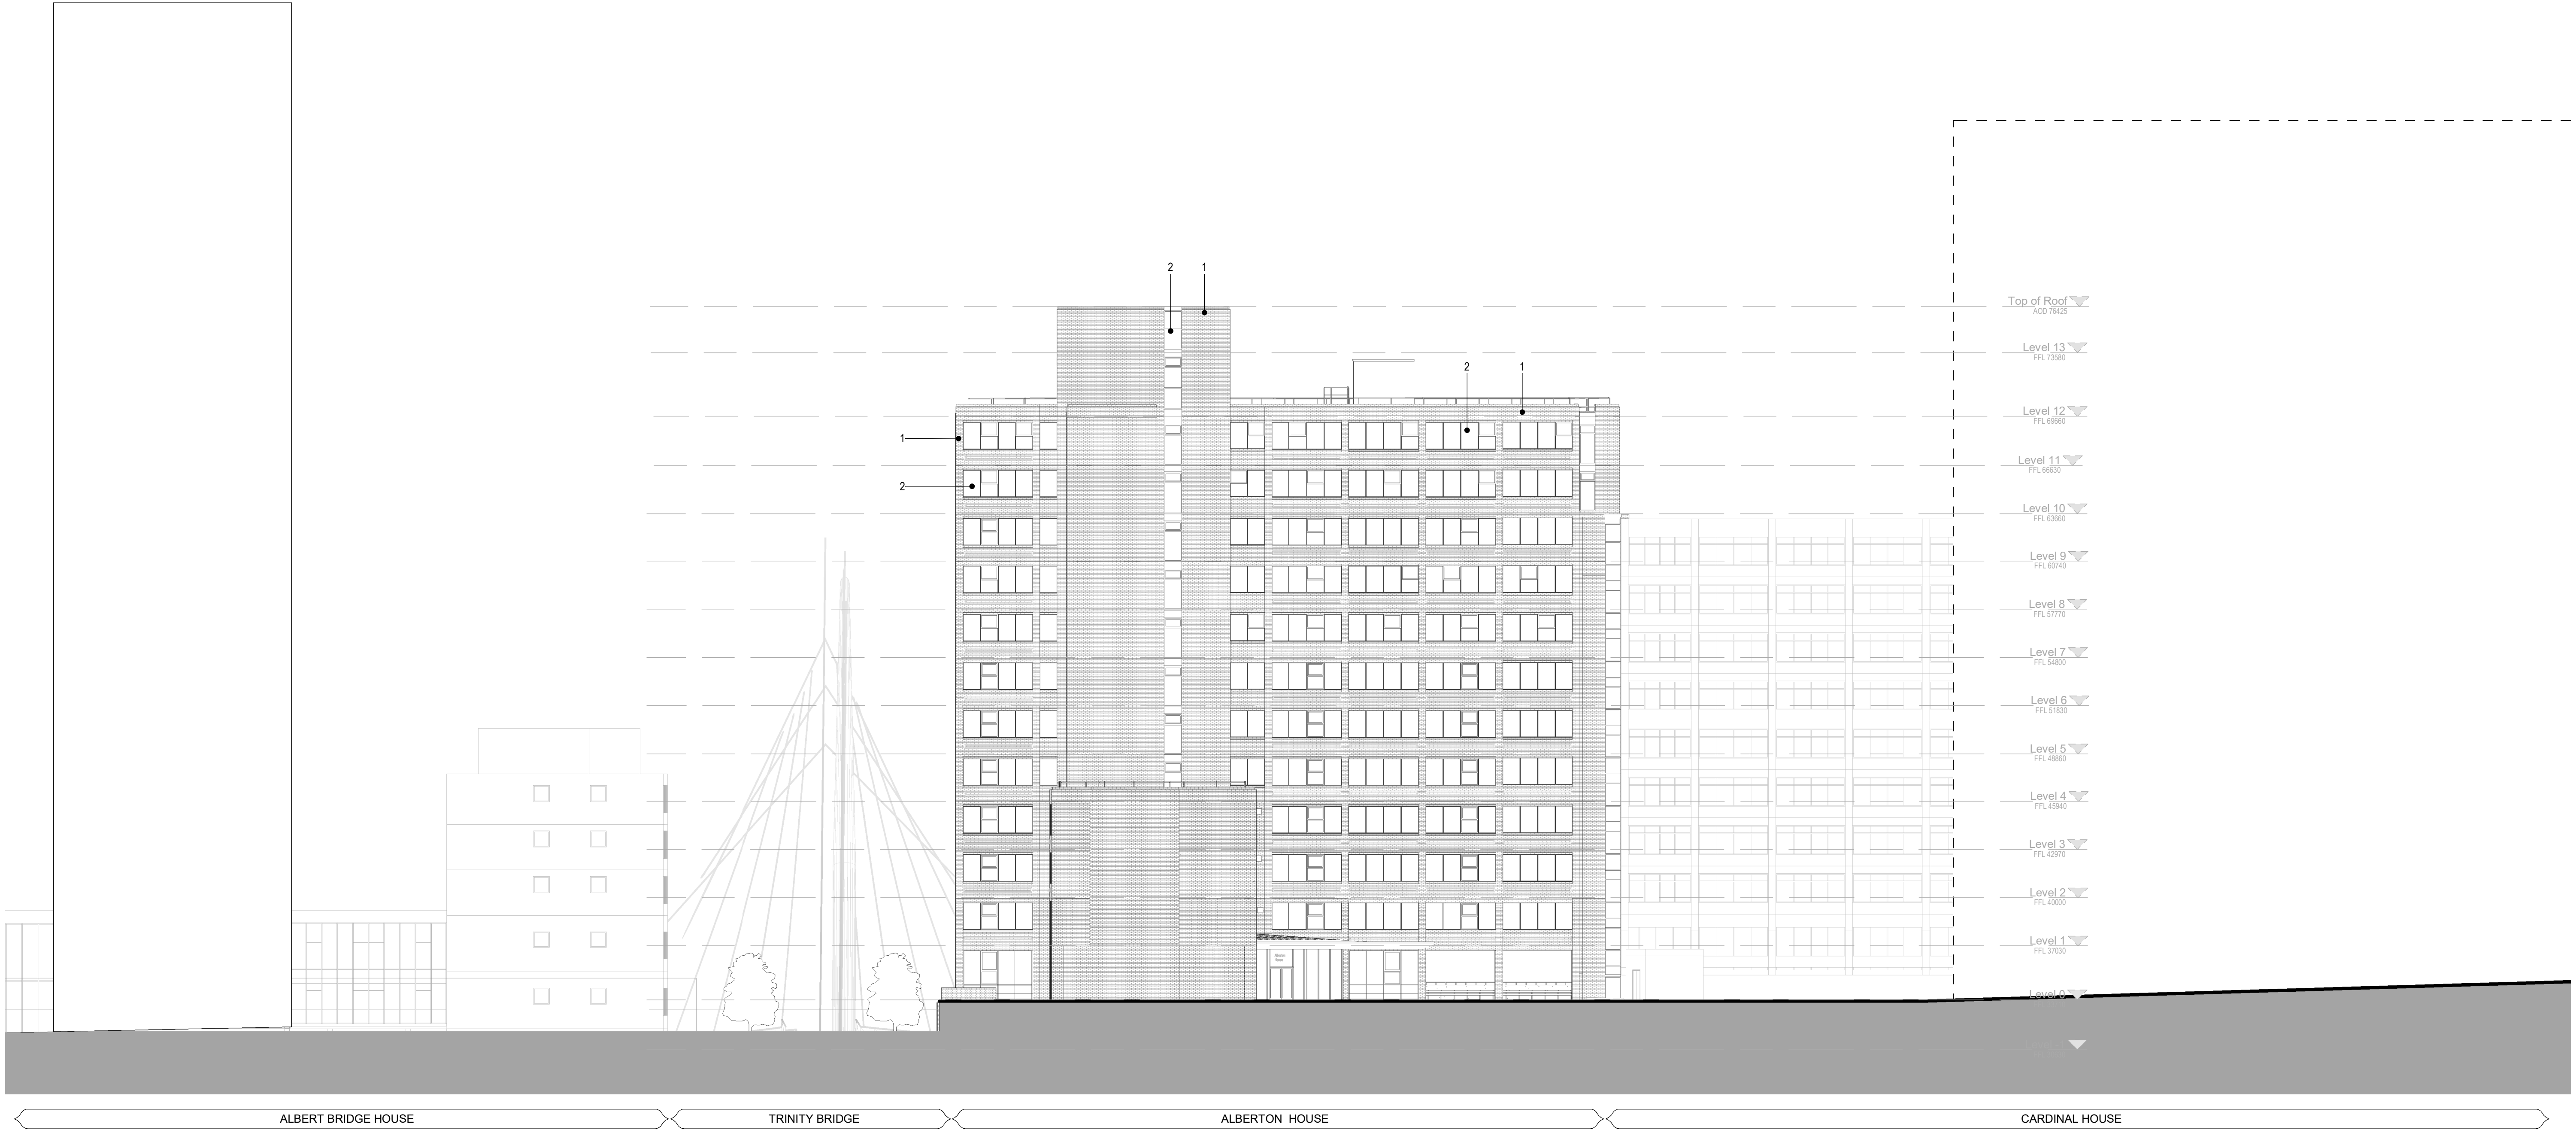


Keyplan

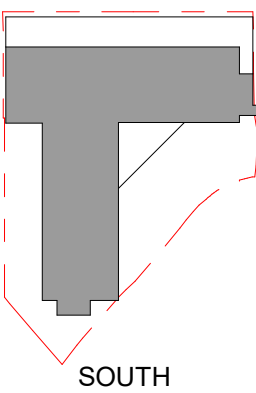

SOUTH

North

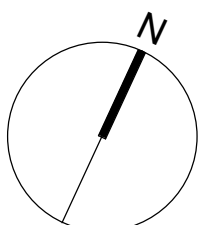

Notes:

Do not scale off this document/drawing/model for any purposes other than those required in connection with the application for planning consent for the project.

This document/drawing/model is prepared for the sole use of EPR Architects' employer and the benefit of the employer's permitted licensees. No liability to any other persons is accepted by EPR Architects.

EPR Architects accepts no liability for any use of this document/drawing/model by parties other than the party for whom it was prepared or for purposes other than those for which it was prepared.

Copyright in the design contained in this document/drawing/model remains vested in EPR Architects.

Existing Materials:

1. Existing Dark Brown Brick
2. Existing Glazing

EPR Architects

30 Milbank, London SW1P 4DU
+44(0)20 75327600
www.epr.co.uk

Alberton House EPR Project No
St Mary's Parsonage, Manchester 11343

Existing Elevations
South Elevation

Scale @A1 Status Suitability Revision
1:200 Planning S2 - P02

Project Code Originator Zone Level Type Rate Class Number
ALBH - EPR - ZZ - SO - TP - A - 04-0402

No.	Revision	Date	Initial	Chk'd
P02	Town Planning	24.06.22	WW	DNB
P01	Town Planning	17.06.22	WW	DNB