



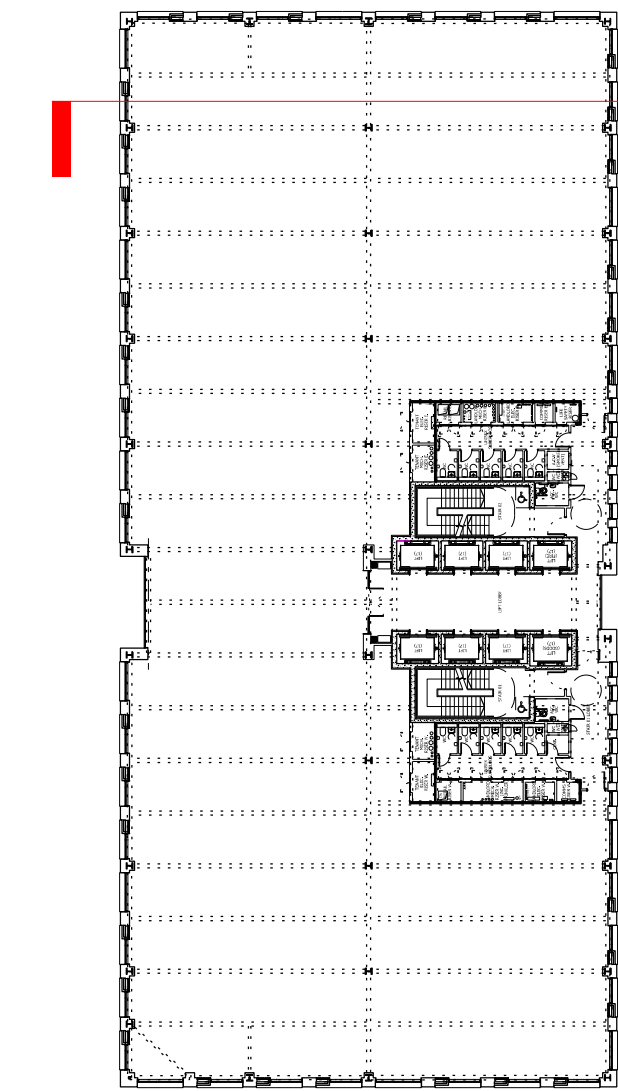

KEY PLAN (1:500)

+101.200 (LIFT OVERRUN PARAPET)

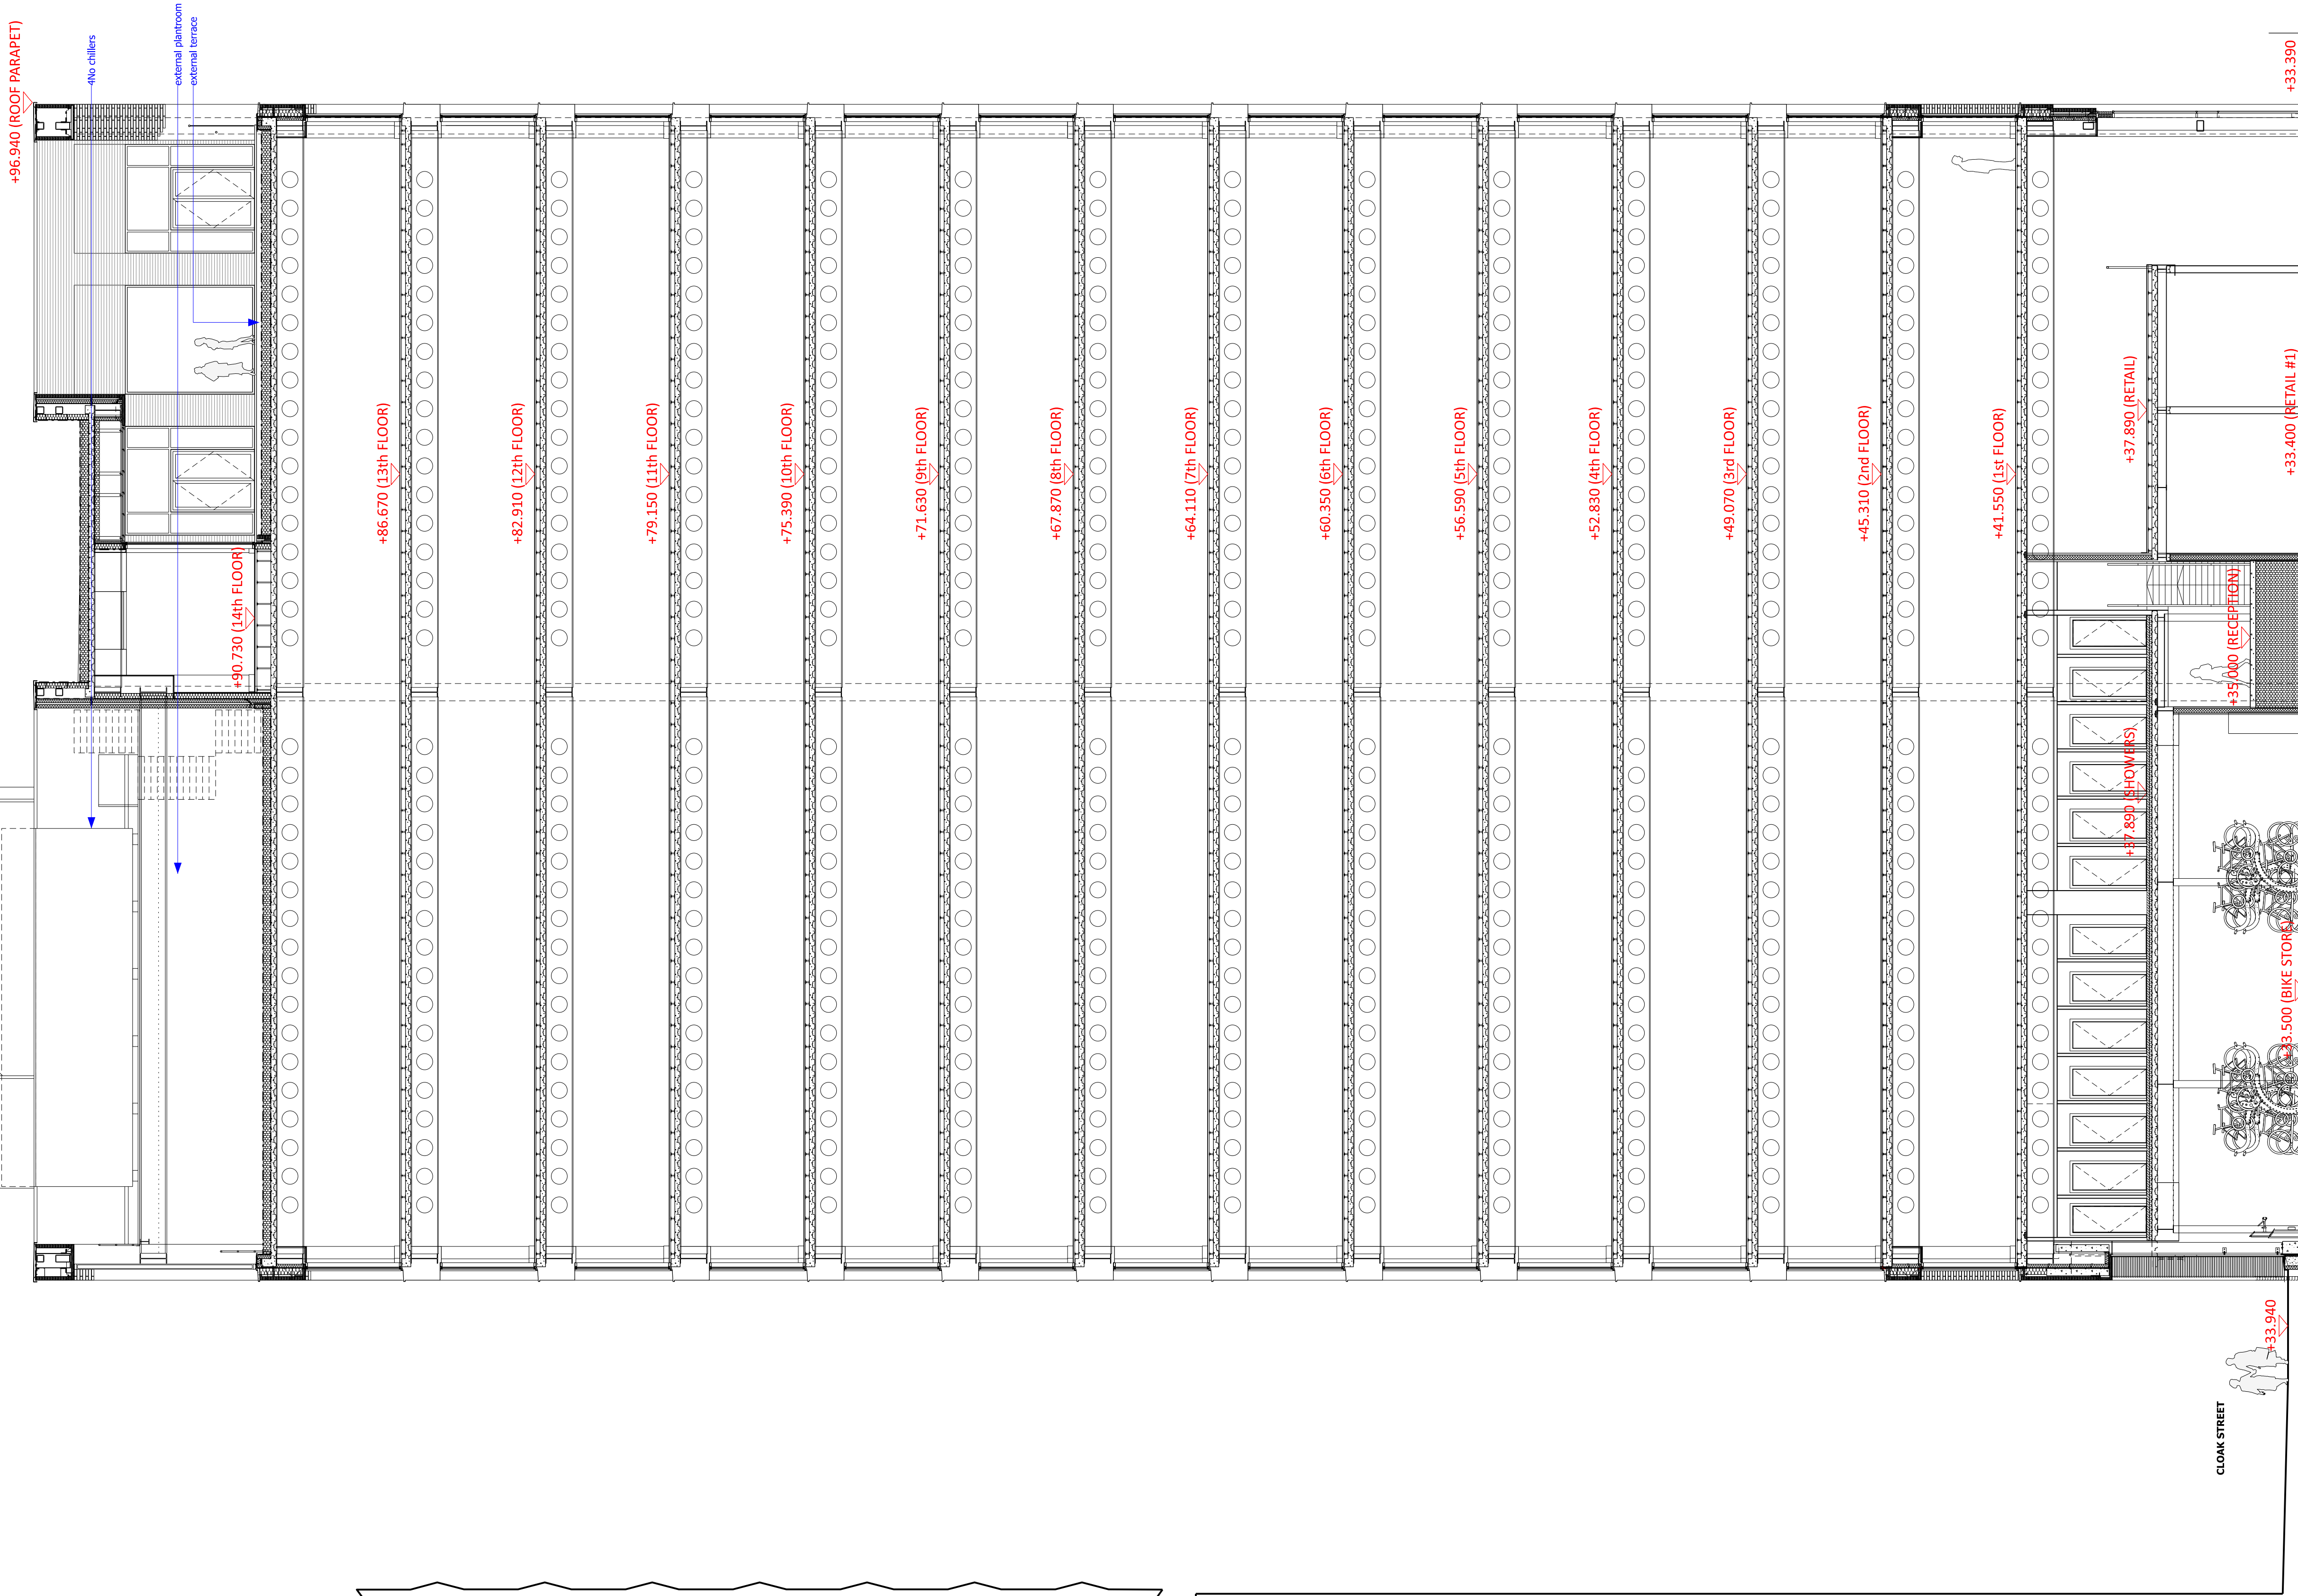

PROPOSED SECTION A-A (1:100)