




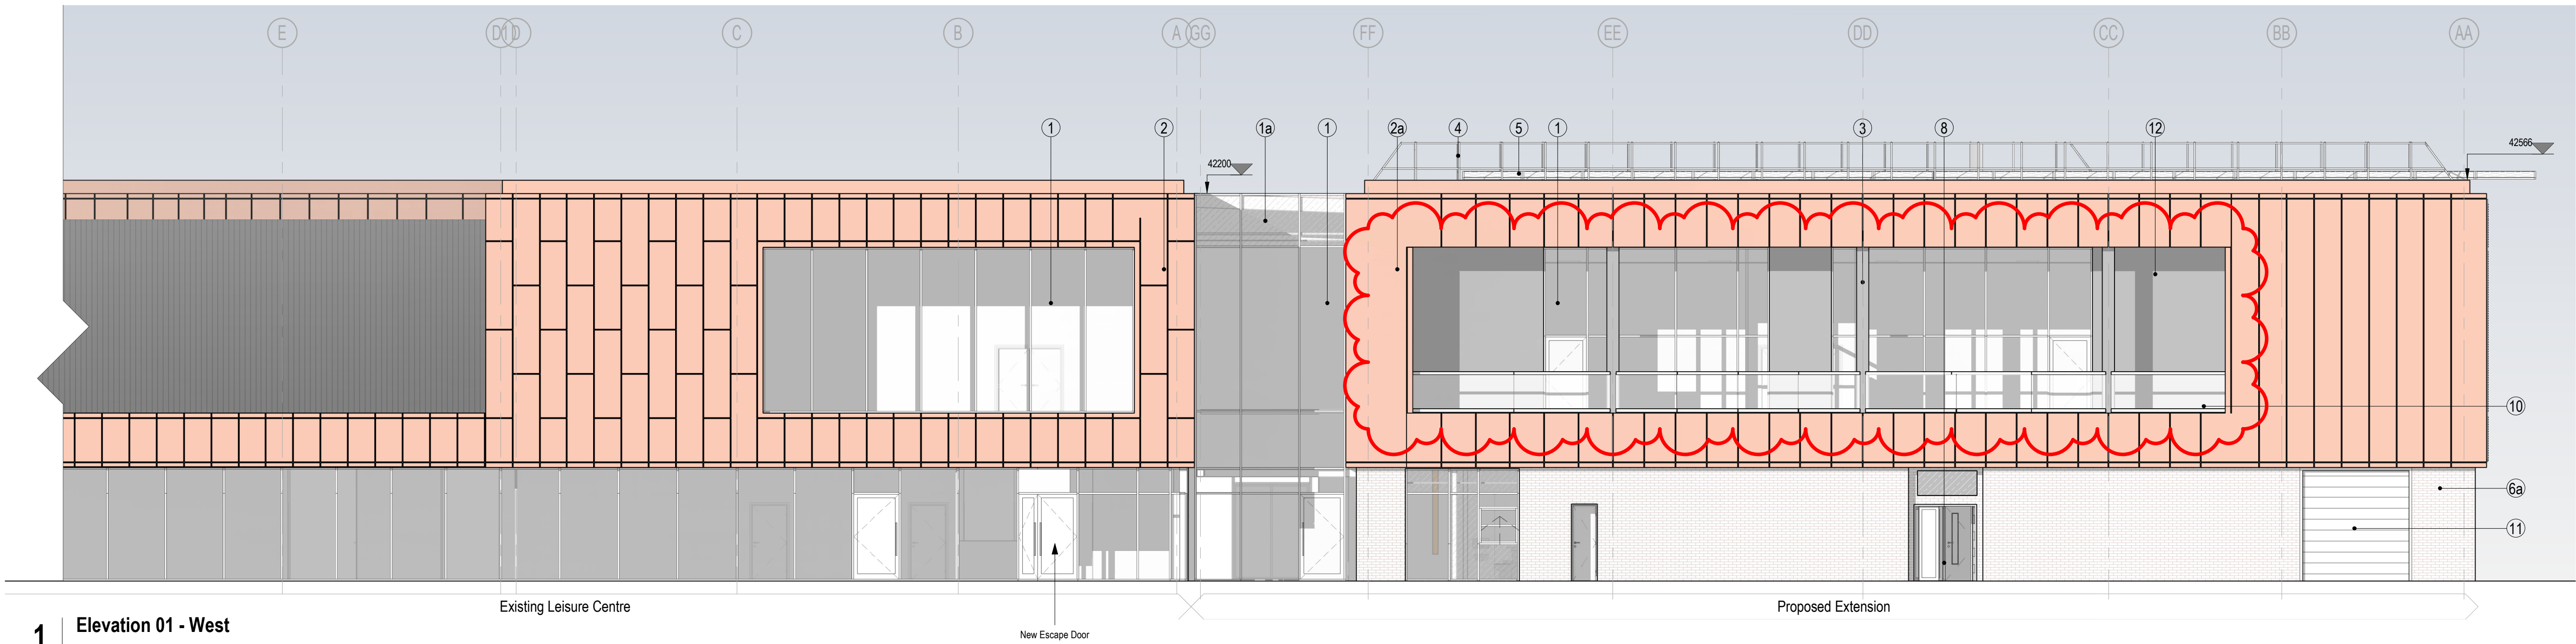


1 Elevation 01 - West

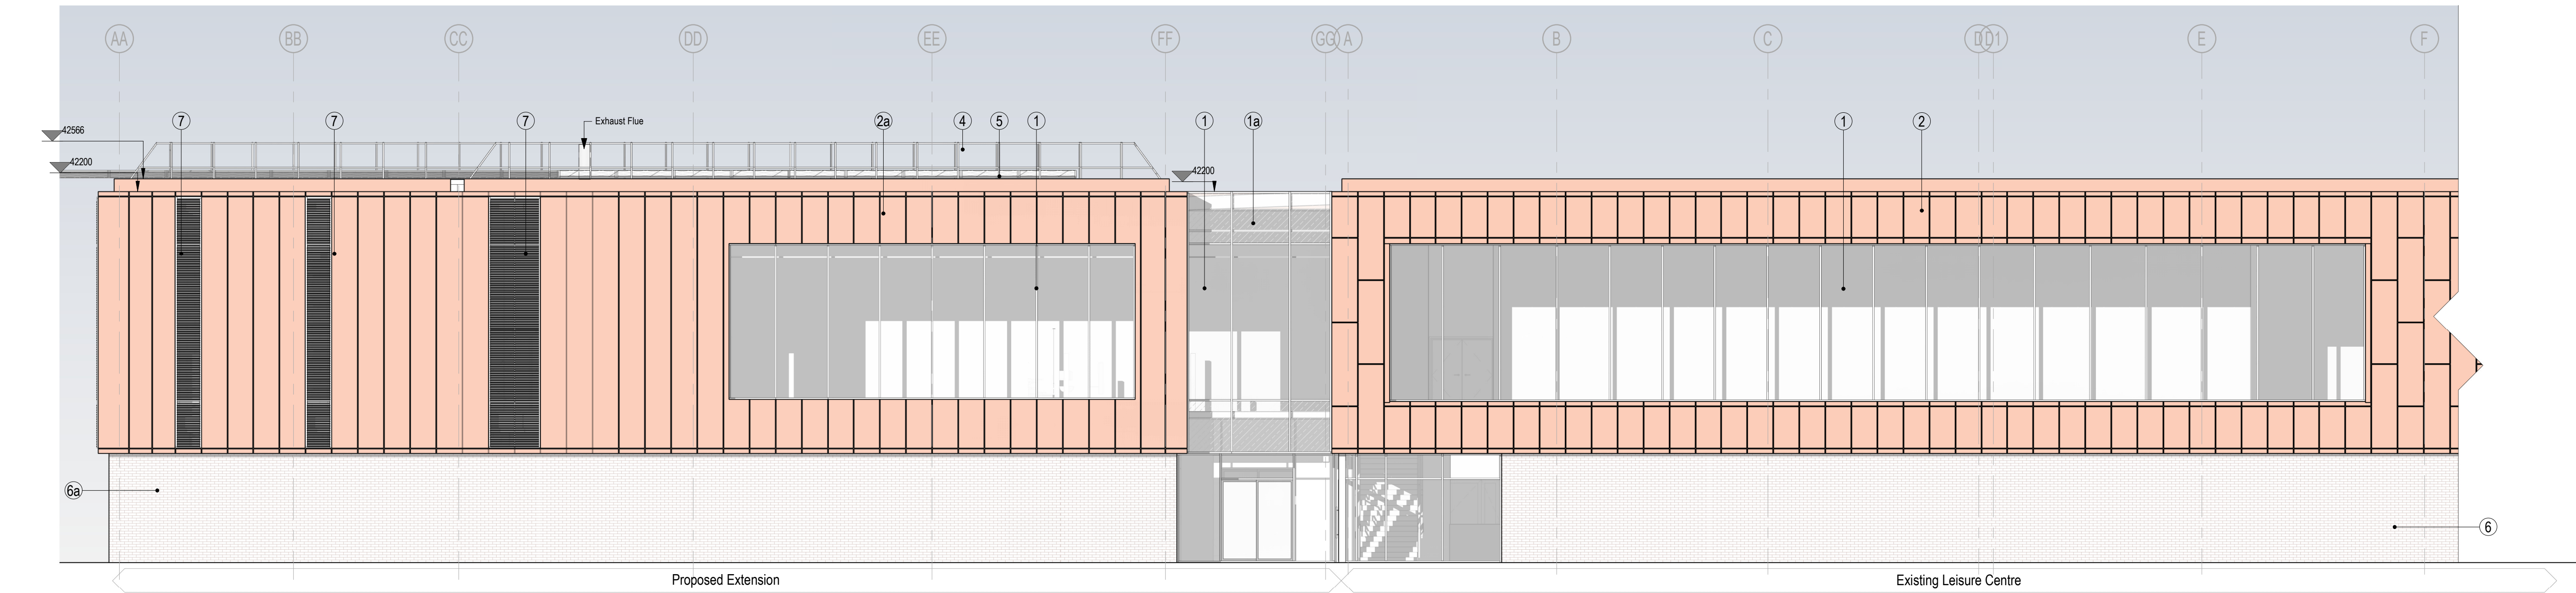

2 Elevation 02 - East

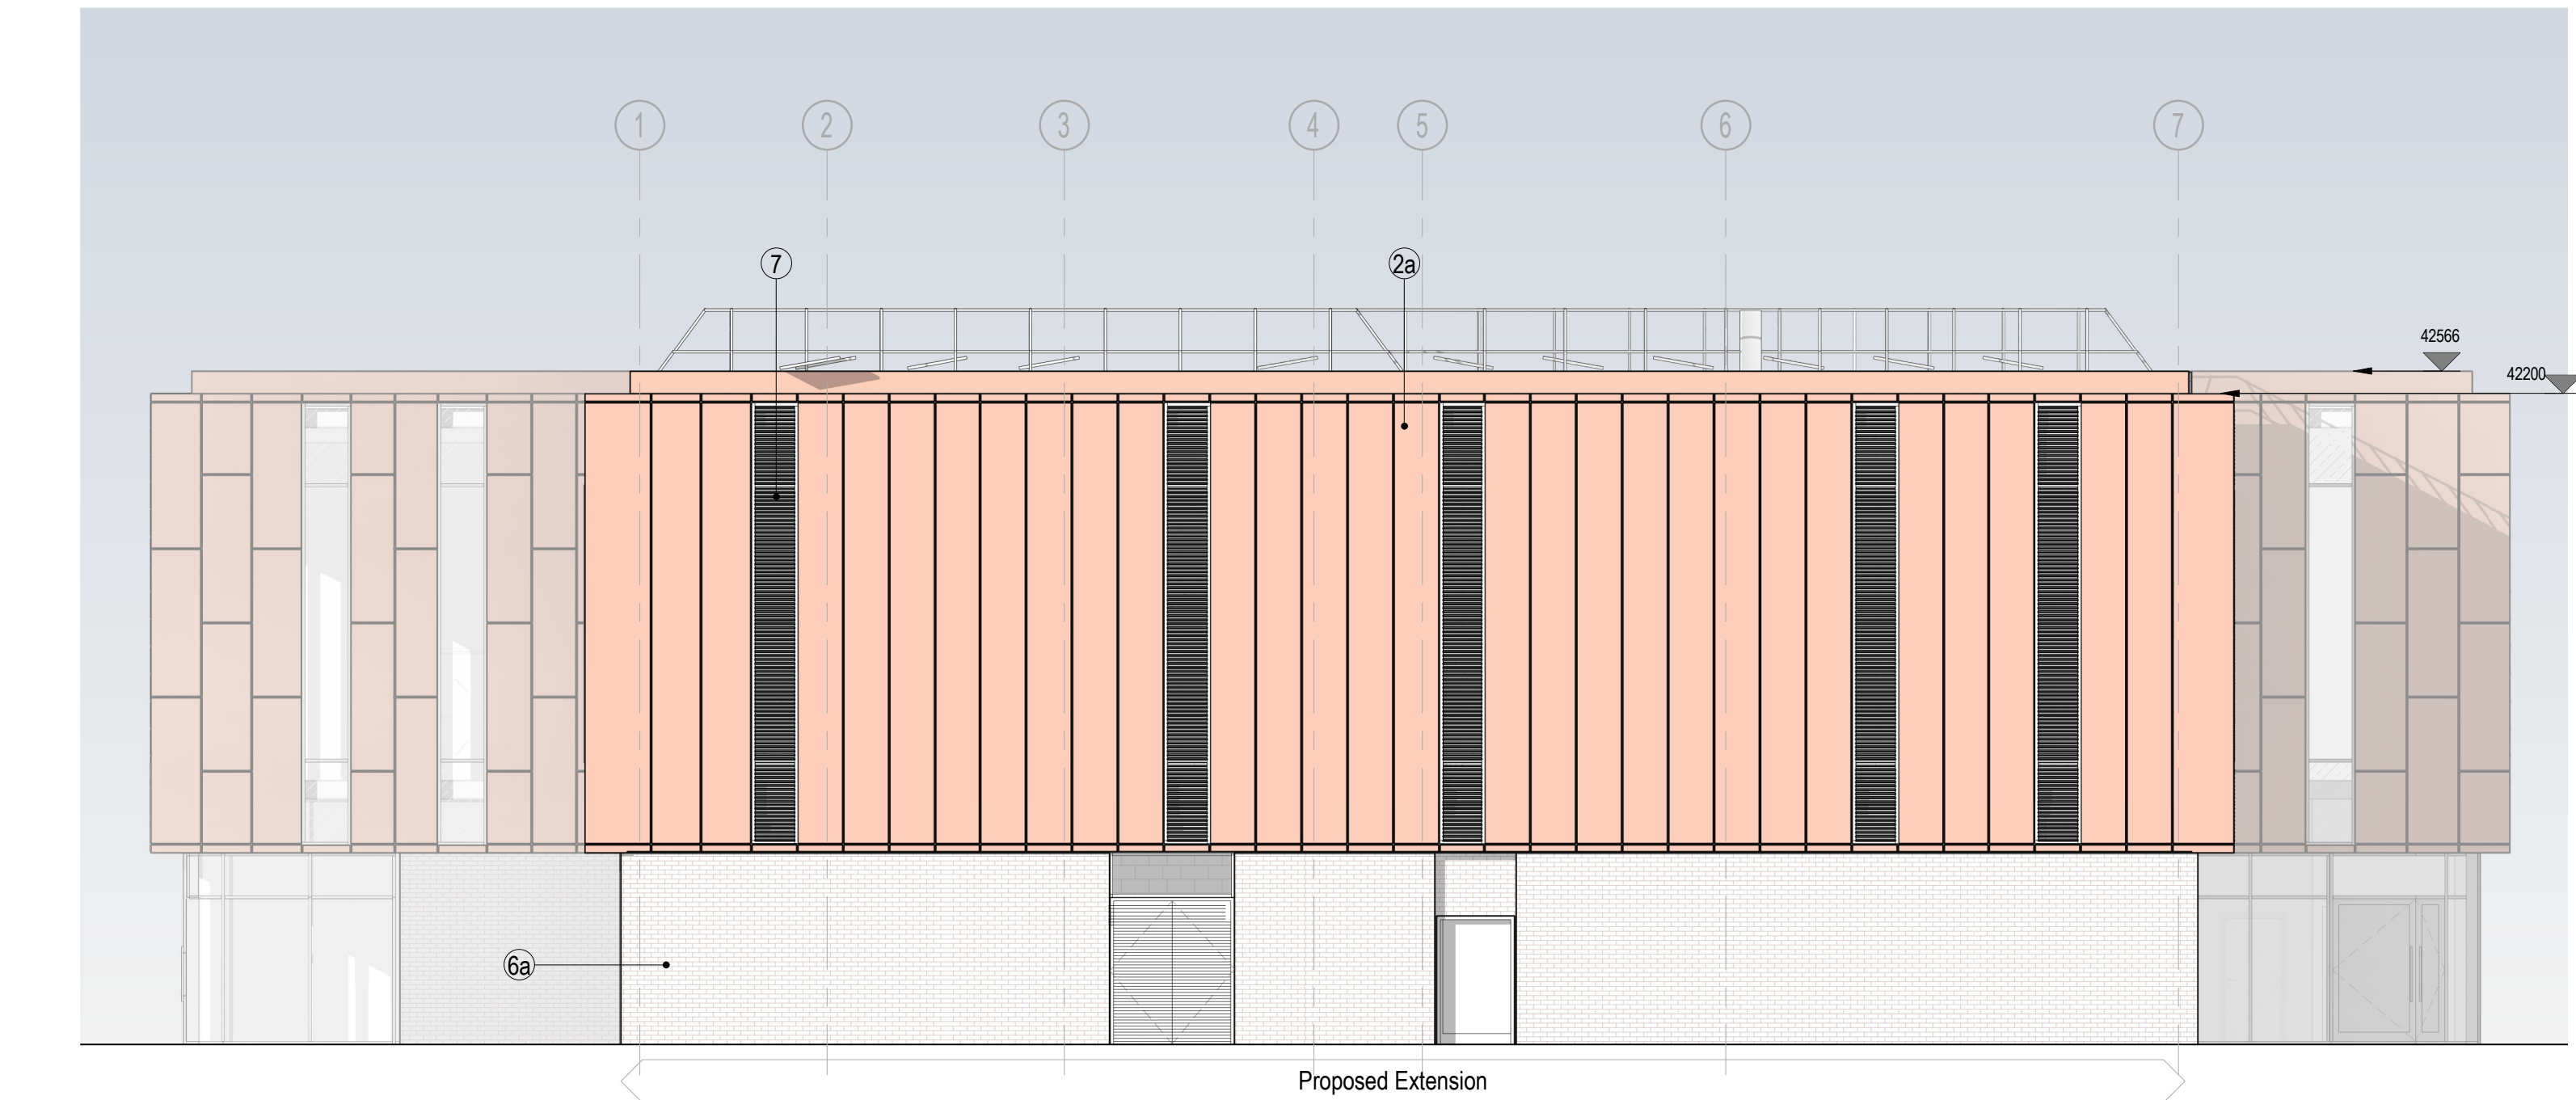

3 Elevation 03 - South

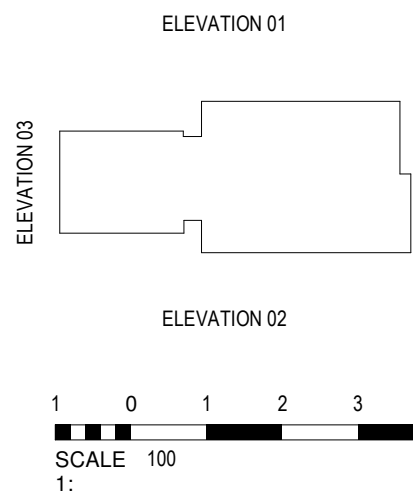

Note Number	Note Text	Specification Clause
1	PPC Aluminium Curtain Walling with Glazed Panels	Ss_25_10_20_85
1a	Glazed spandrel panels	
2	Copper/Bronze (l.m.e) Coloured Cladding	
2a	Copper/Bronze (l.m.e) Coloured Cladding to Match Existing	Ss_25_20_70_25
3	Contrasting Grey Coloured Cladding to match curtain walling framing	
4	PPC Inclined Railing System	Ss_25_15_60_56
5	Photovoltaic Array	
6	Existing brickwork	
6a	Brickwork to match existing	Ss_25_13_50_51
7	PPC Louvres	Ss_25_50_45_60
8	PPC Aluminium Glazed Door System	Ss_25_30_20_25
9	PPC Aluminium Glazed Door System	Ss_25_30_20_25
10	Glazed balustrade system	Ss_25_15_60_05 Type A
11	PPC Aluminium External Roller Shutter	
12	Contrasting Grey Coloured Cladding to match curtain walling framing	

NOTES
Copyright: All rights reserved. This drawing must not be reproduced without permission. This drawing must not be scaled. Dimensions are in millimetres unless specified.
Rev | Date | Notes | By | Che
P1 22.06.14 Omission of feature 'fin' mullions to terrace KT RP balustrading

elliswilliams
Project Number: 2638
Project Name: Hough End Leisure Centre Extension
Drawing Status: Planning
Drawing Number: **HEV-EWA-01-ZZ-DR-A-40500**
Drawing Name: GA Elevations
Date: 31.03.21
Drawn By: LA
Rev: P1
Scale: As indicated
Wellfield Chester Road Preston Brook WA7 3BA
T: 01928 752200 E: info@ewa.co.uk W: ewa.co.uk