



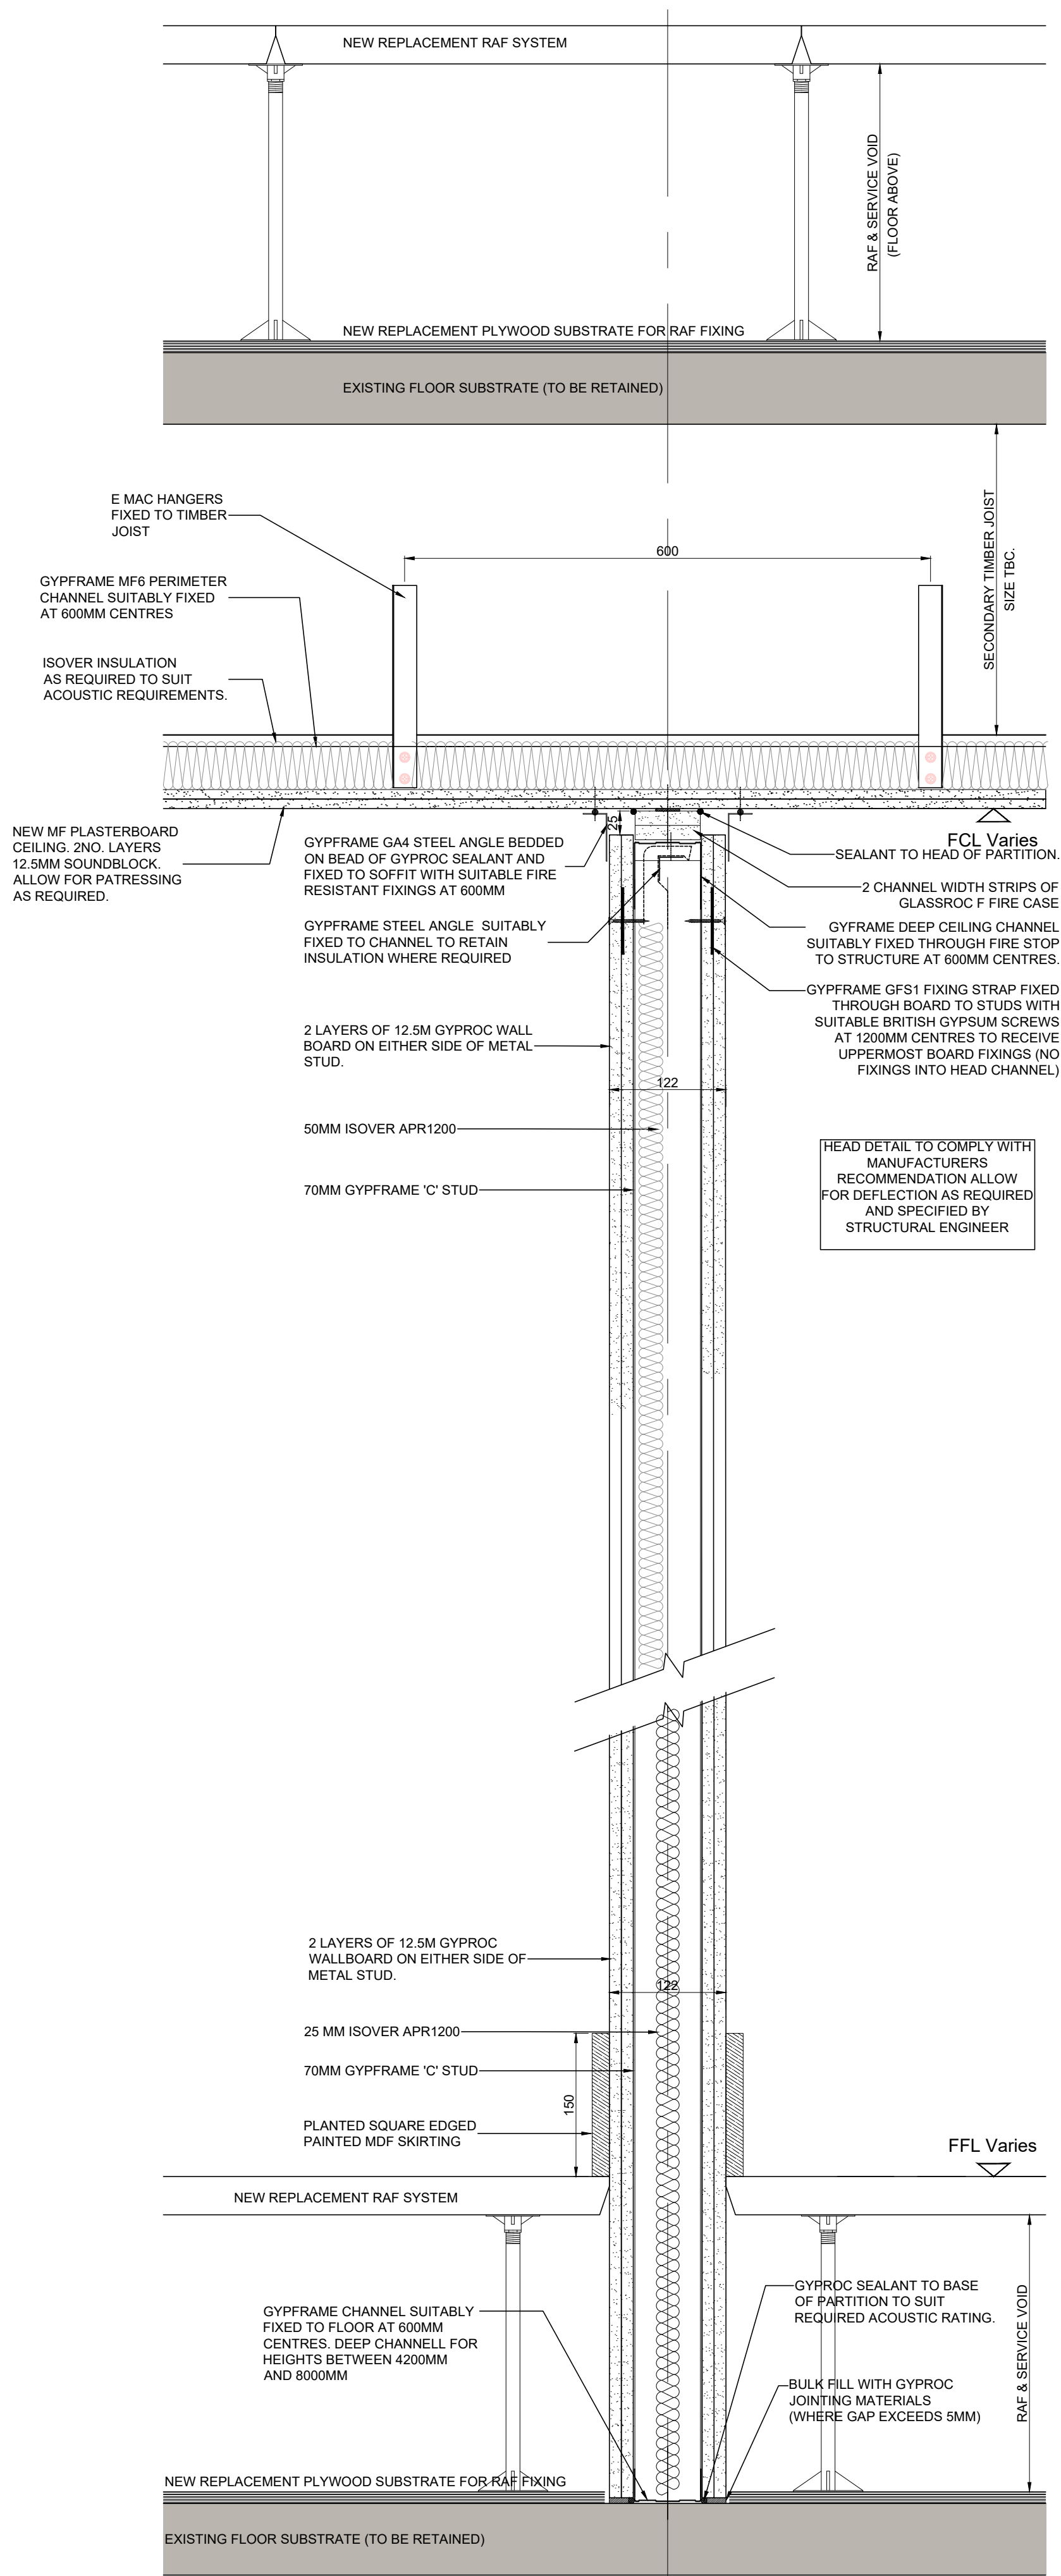

TYPICAL FLOOR (GROUND - 3RD) - NEW CEILING
TYPICAL DETAIL: JUNCTION WITH NEW FULL HEIGHT PARTITION

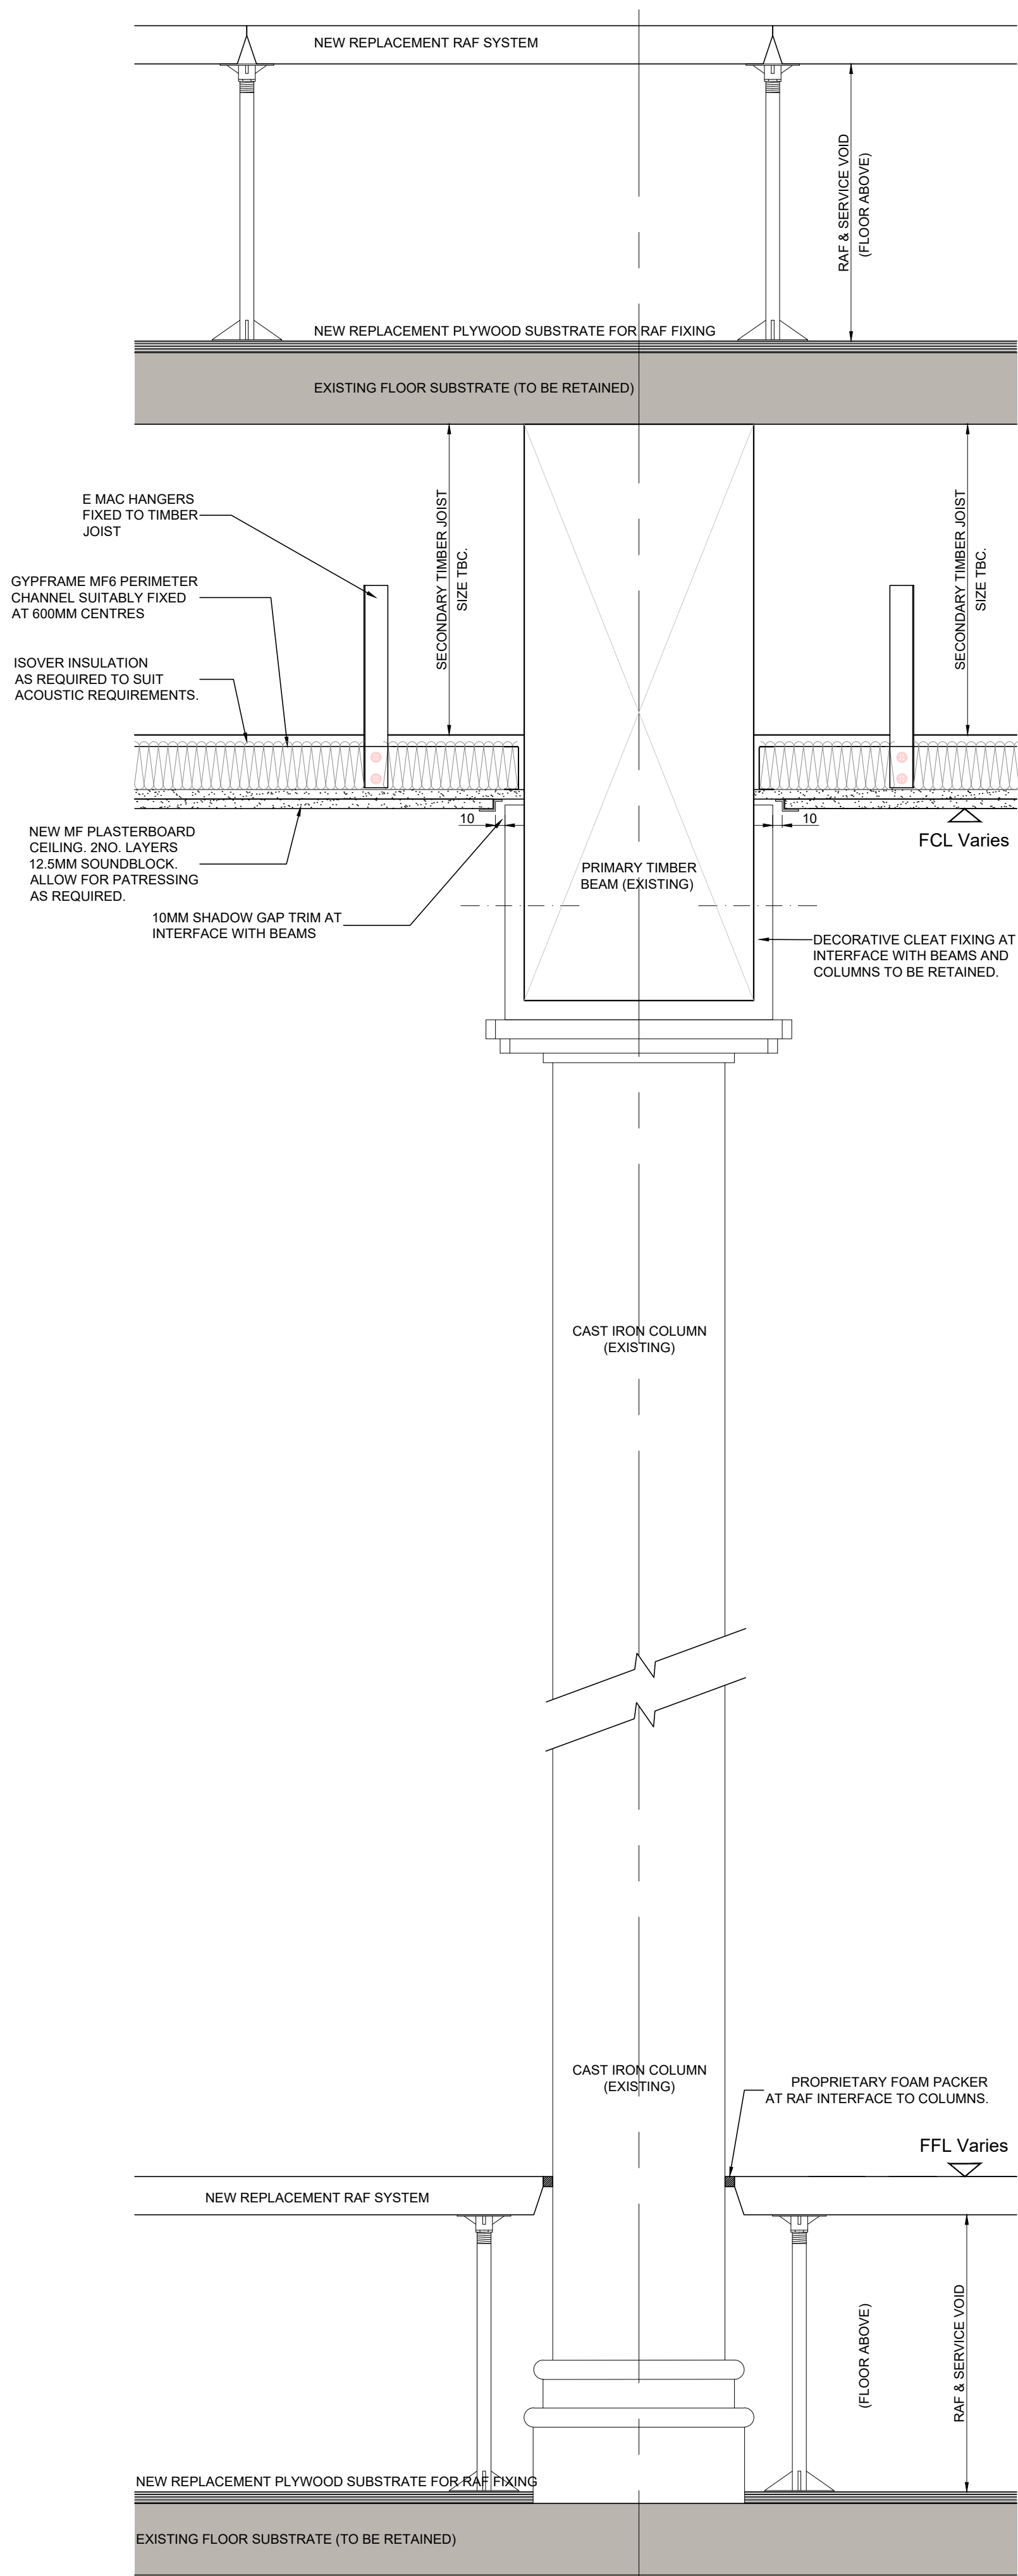

TYPICAL FLOOR (GROUND - 3RD) - NEW CEILING
TYPICAL DETAIL: JUNCTION WITH EXISTING COLUMN/BEAM

1:5@A1
0 50 100 150 200 250mm

rev.	date	details	by
A	02.06.22	Issued in response to LBC comments	BC



**Freetrade Exchange Refurbishment
Clearbell**
27 Peter Street, Manchester, M2 5GB

drawing title
Proposed Interface Details
New Ceiling & Partitions
Typical Floor (Ground - 3rd)

scale date drawn format
1:5 June22 BC a1

status
Planning

drawing number
CFM.AR(PL)112

revision
A