


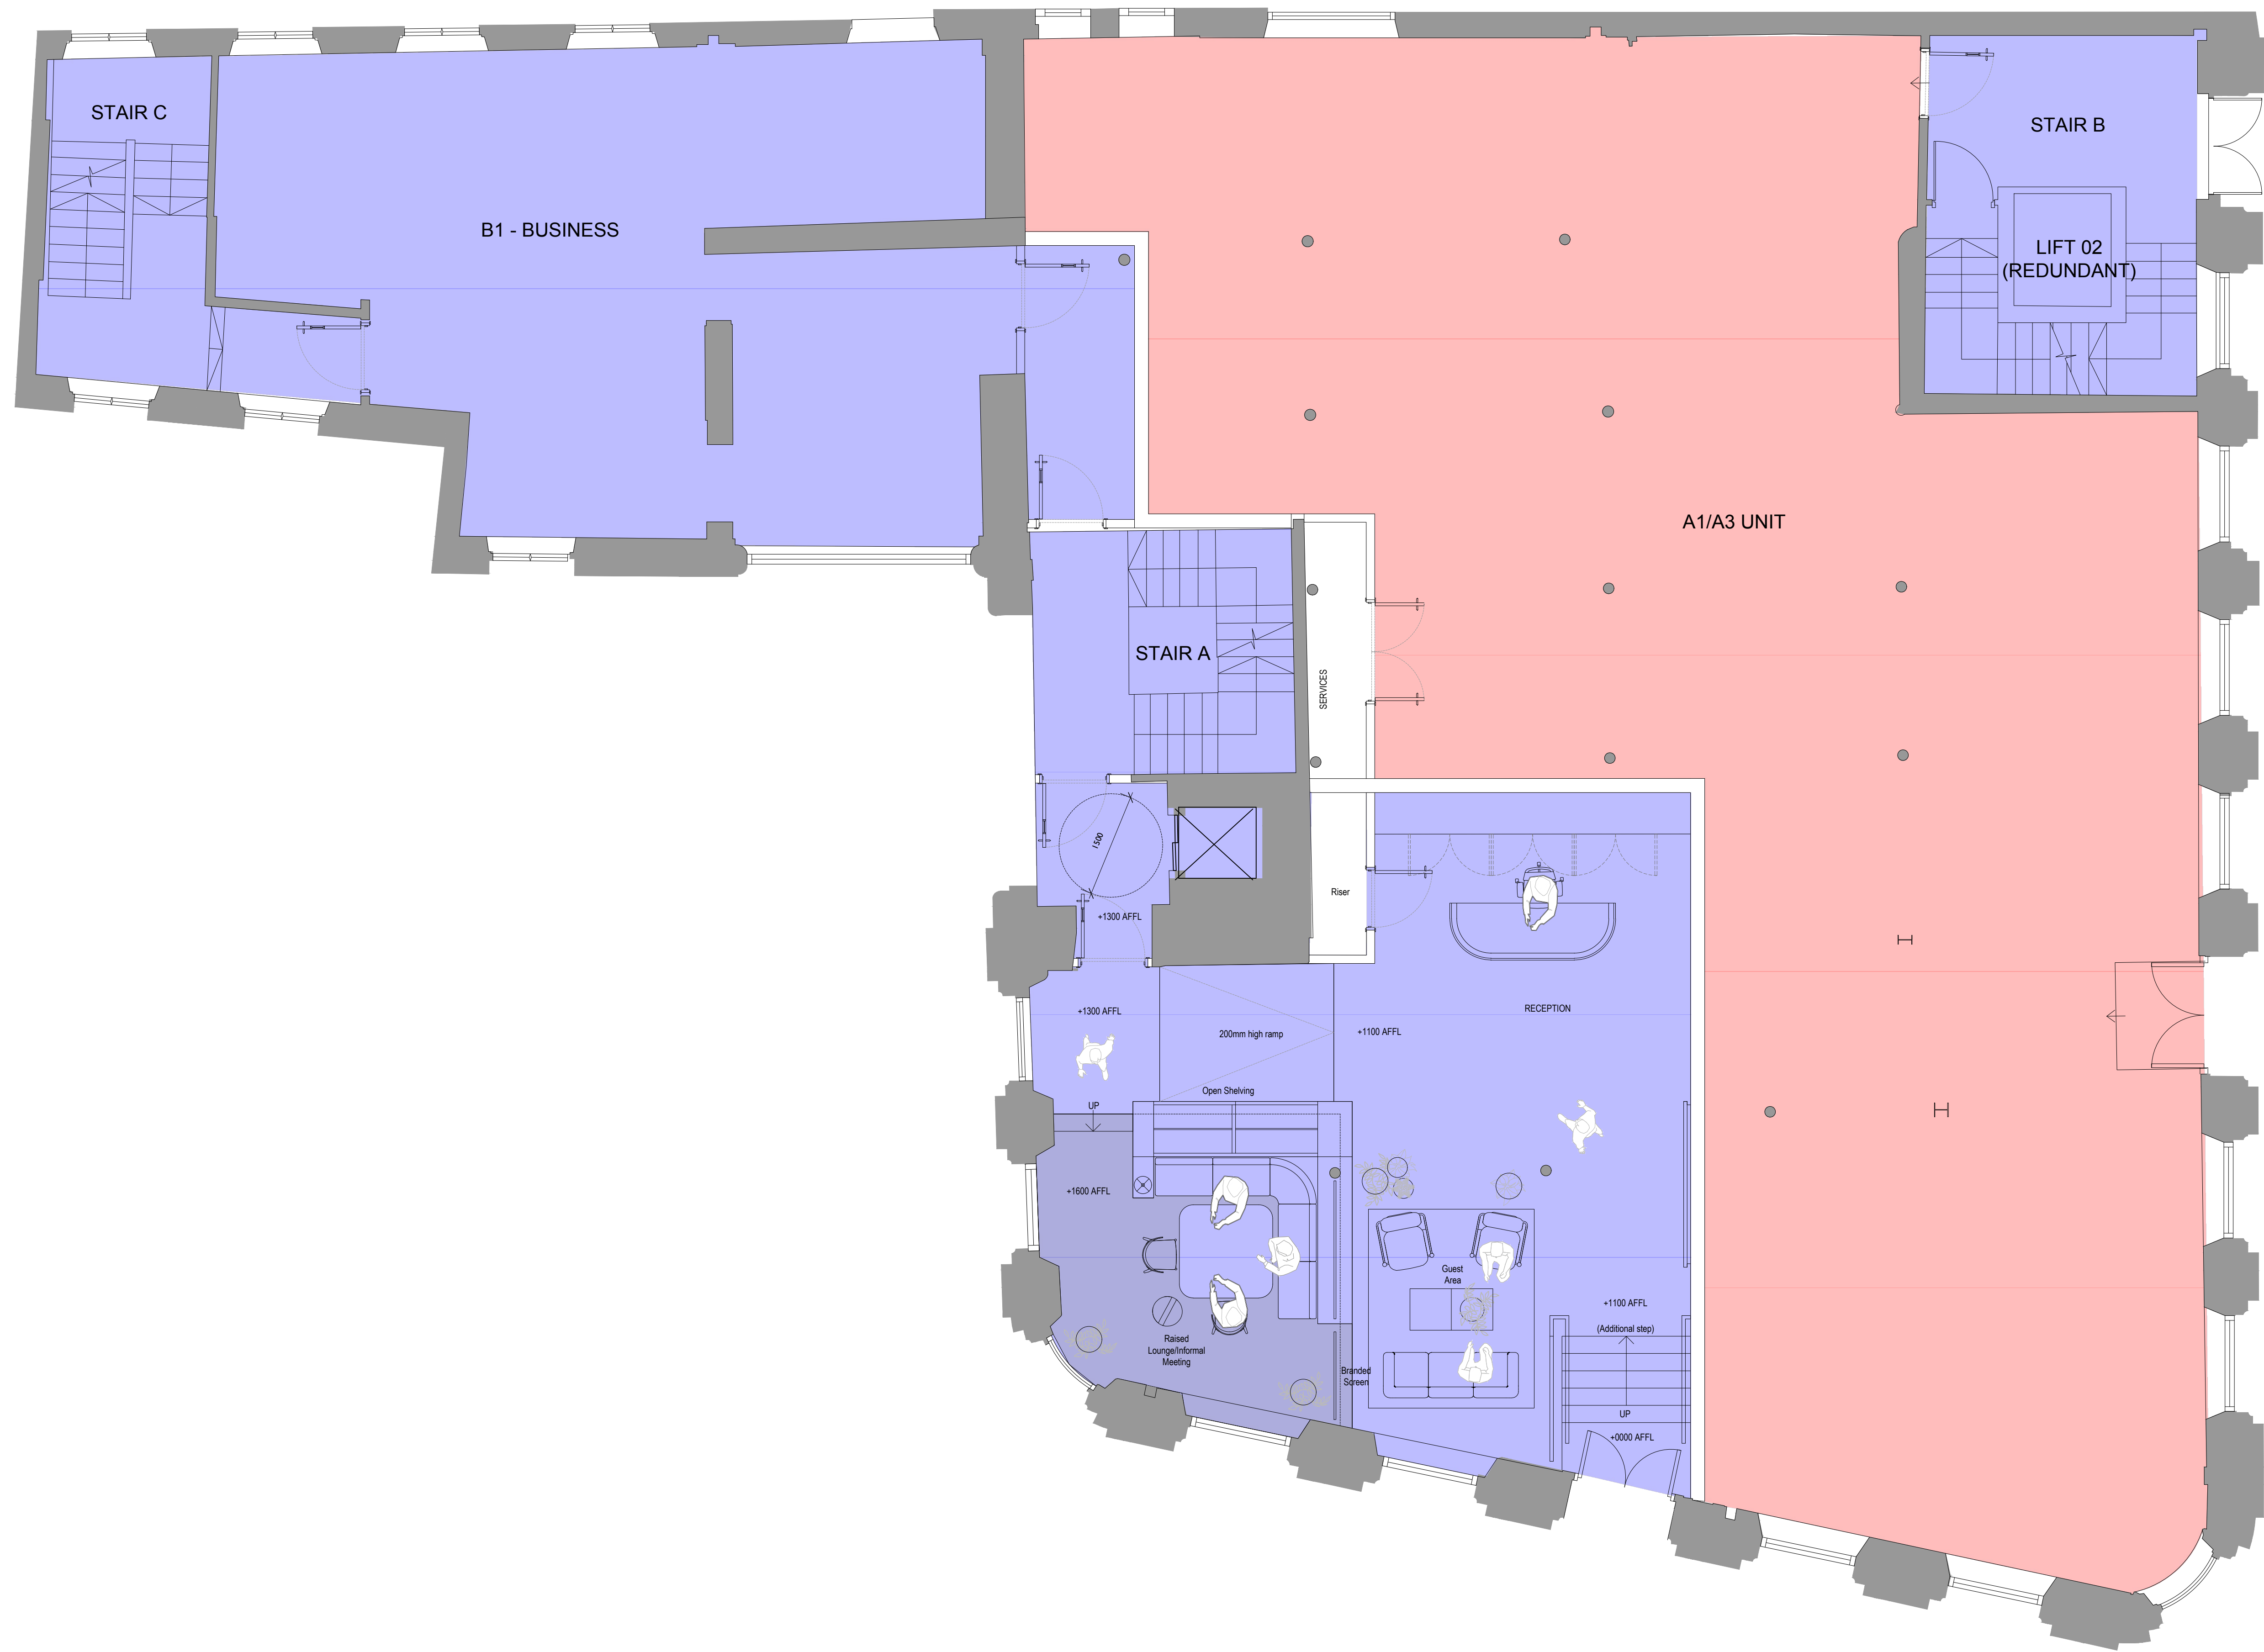

NOTE
DO NOT SCALE OFF DRAWINGS.
WRITTEN DIMENSIONS ONLY.
ALL DIMENSIONS ARE TO BE CHECKED AND
VALIDATED ON SITE BY CONTRACTOR PRIOR
TO CONSTRUCTION.
ANY DISCREPANCIES MUST BE REPORTED
IMMEDIATELY.
DRAWINGS ARE BASED ON LEGACY DRAWINGS
PROVIDED.

- KEY**
- Existing
 - Proposed
- USE CLASS**
- A3 Restaurants and Cafes
 - A1 Shops or A3 Restaurants and Cafes
 - B1 Business - Offices

REVISION	NOTES	DATE
A	Revised to latest survey information	10.05.22
B	Reception layout updated	16.05.22
C	B1 Unit added	31.05.22
D	B1 Demise wall added	29.06.22
E	Reception GA altered	20.07.22

PROJECT NAME	
CHAPEL WALKS, MANCHESTER	
CLIENT	
NORTHSPRING	
DOCUMENT TITLE	
Proposed Ground Floor Plan	
DOCUMENT NUMBER	
1848(20)200	
VERSION	SCALE
E	1:50 @ A1
PRODUCTION DATE	ORIGINATOR
13.01.22	AD
ISSUE TYPE	QA CHECK
STAGE 3	QA