




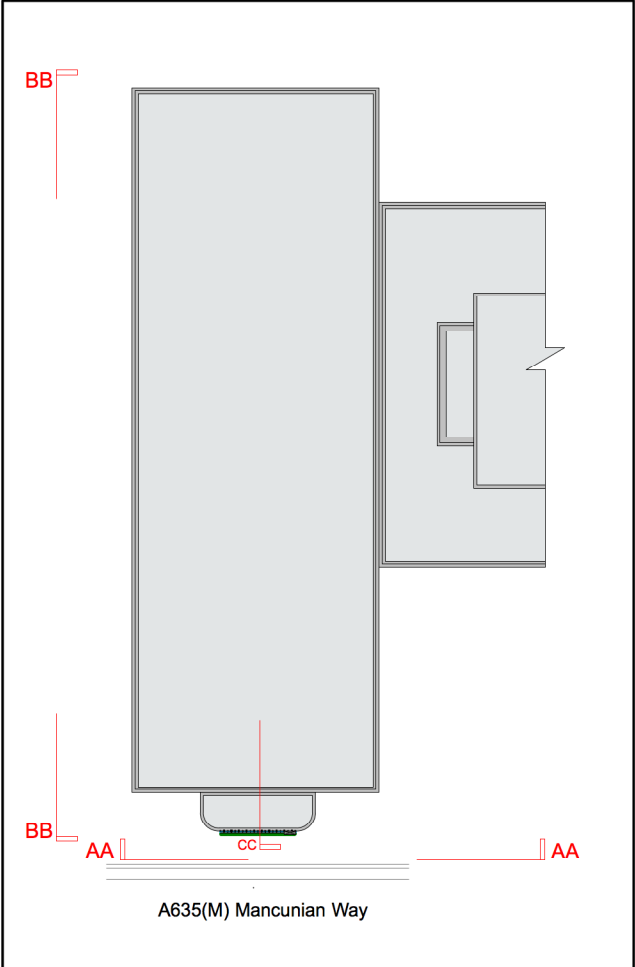

Layout Key
Not to scale

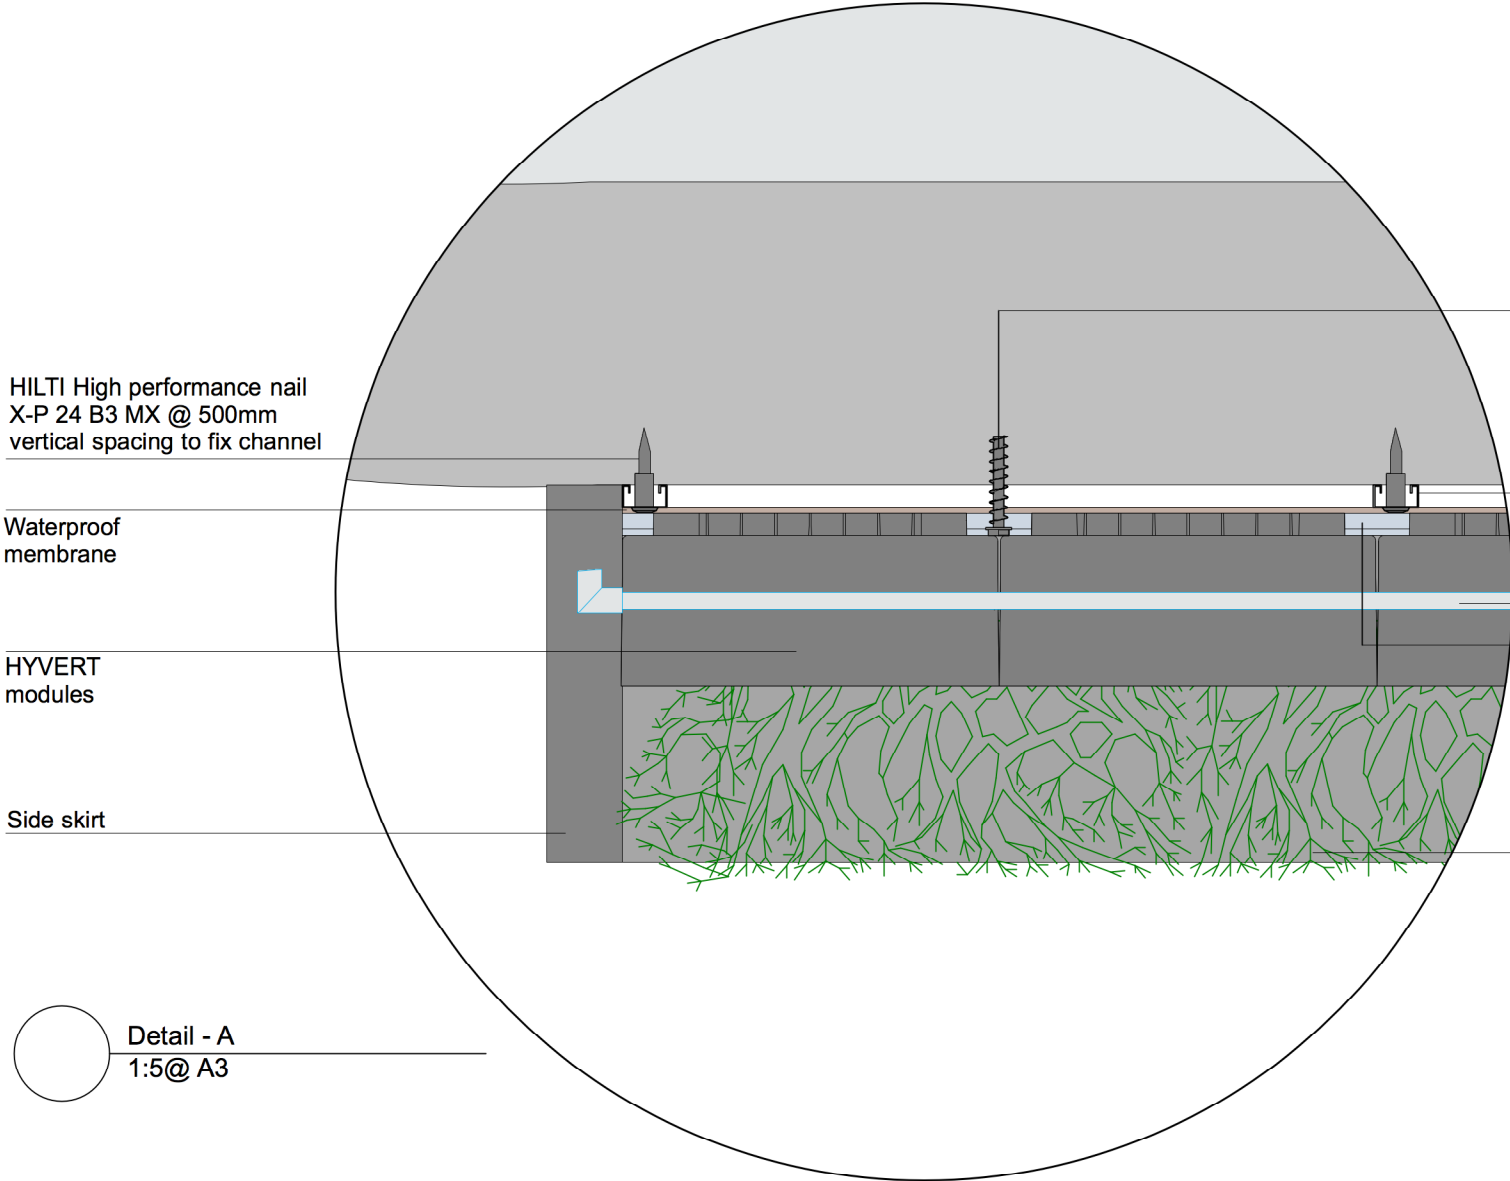

Detail - A
1:5@ A3

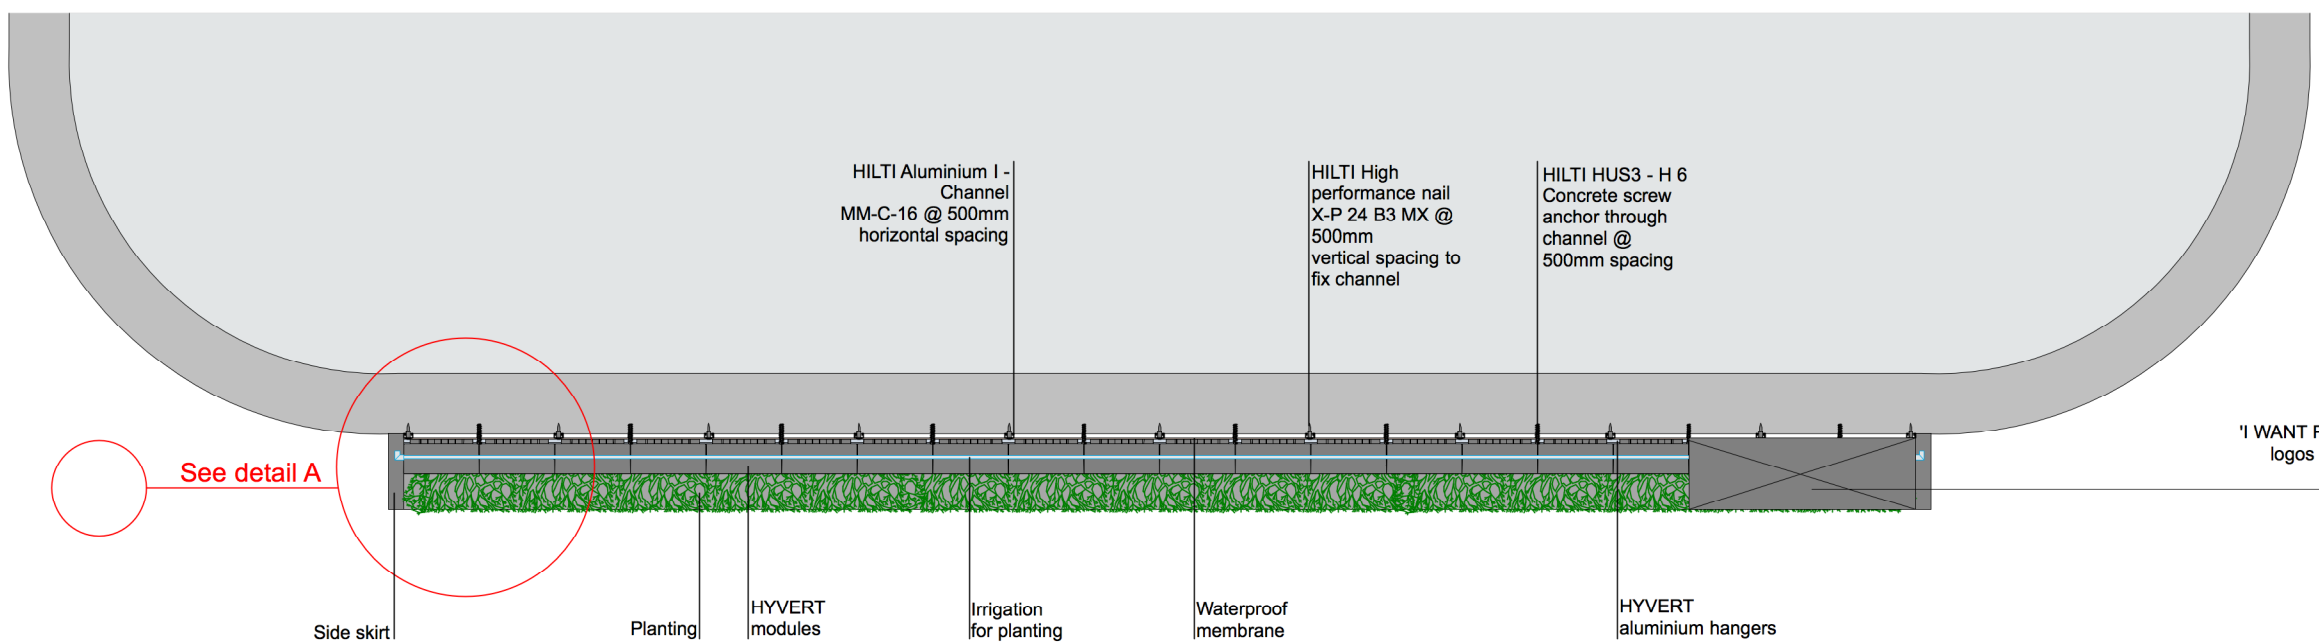

Layout
1:50@ A3



HILTI HUS3 - H 6
Concrete screw anchor
through channel @
500mm spacing

HILTI Aluminium I -
Channel
MM-C-16 @ 500mm
horizontal spacing

Irrigation for
planting

HYVERT
aluminium hangers

Planting

Signage TBC.
To include
'I WANT PLANTS', 'MMU'
logos & information on
Carbon capture

NOTES

Do not scale from drawing, indicative concept drawings, check before construction detail

All measurements given are **indicative**, on site dimensions must be determined prior to the purchase or manufacture of any components

All discrepancies between indicative dimensions given and those measured on site to be brought to I Want Plants attention



I WANT PLANTS LTD
t: 0161 928 4546
e: hyvert@iwantplants.co.uk

HYVERT - Patent Pending
'UK Registered Design 6071963'

Project: **MMU - All Saints**

Title: 205_100 Layout plan	
Date: March 2022	Scale: As shown @ A3
Status: FOR INFORMATION ONLY	
'I WANT PLANTS' and HYVERT is a registered trade mark of I Want Plants Limited'	