


- 4.1 Chrome mirror finish
- 9.4 Black enameled crystal clear glass


LOGO ON BOTH SIDES
OF LOGOBOX!

LOGO HAS TO BE BACKLIT EVENLY.
NO GRADIENT OF LIGHT ALLOWED.

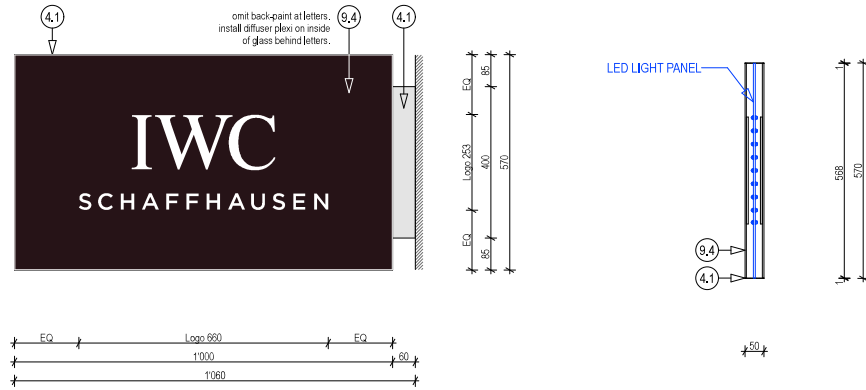


2 | LOGO PANEL (BACKLIT) , ELEVATION AND CROSS SECTION

1:10

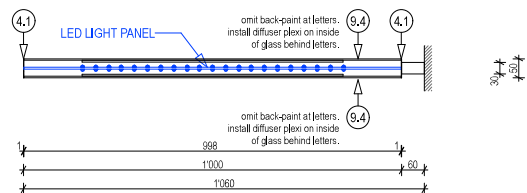

1 | LOGO PANEL (BACKLIT) , PLAN VIEW

1:10

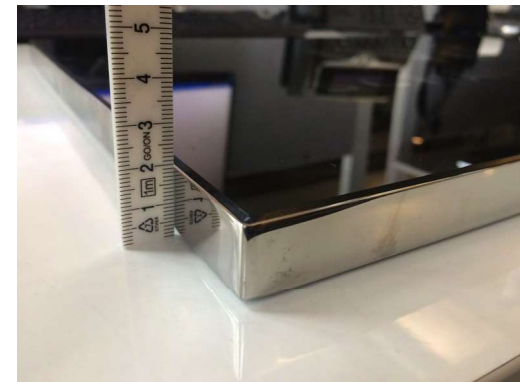

PICTURES FOR DETAILING REFERENCE ONLY.
NOT FOR DIMENSIONS!

3 | LOGO PANEL (BACKLIT) , PHOTOS SAMPLE



Architecture
Interior Design

MACH Architektur GmbH
Kandertstrasse 118 CH-8004 Zurich
+41 44 248 36 50
www.macharch.ch

Contact: Mr. Jan Fischer
fischer@macharch.ch

CLIENT:
IWC Schaffhausen

Baumgartenstrasse 15
8301 Schaffhausen
Switzerland

Contact: Mr. Mrs. Kouje Hoorntje
kouje.hoorntje@iwc.com

PROJECT-NO.:
BTQ-261

PROJECT-NAME:
Schiphol

LOCATION:
**Amsterdam
Netherlands**

ALL RIGHTS RESERVED:
This drawing and concepts, property of
IWC Schaffhausen, may not be disclosed to
others or used in connection with any work
other than the specified project for which
they prepared, in whole or in part, without
the prior written authorization of IWC
Schaffhausen.

SPECIAL NOTE:
All dimensions on this drawing need
to be verified on site by the
contractor and/or local architect.

Furniture Drawings

© MACH Architektur GmbH
for IWC Schaffhausen

DRAWN BY: P.C.
DATE: 06-DEC-2011
SCALE: 1:10
DRAWING SIZE: A2

REVISIONS (NO. / DATE / BY)

PLAN-TITLE:

**Logo Panel
Main Entrance**

PLAN-NO.:

LP-C1

VTR6