
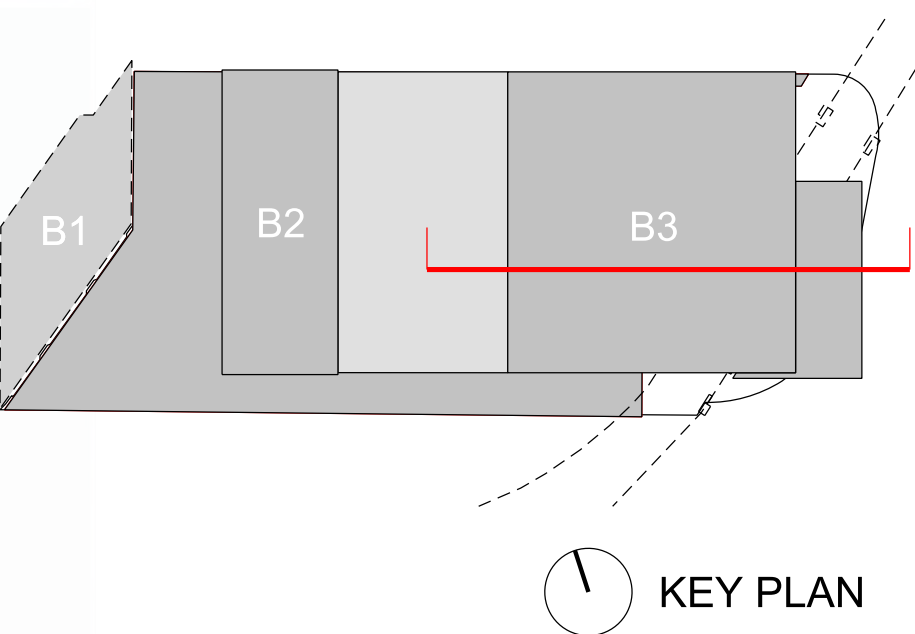


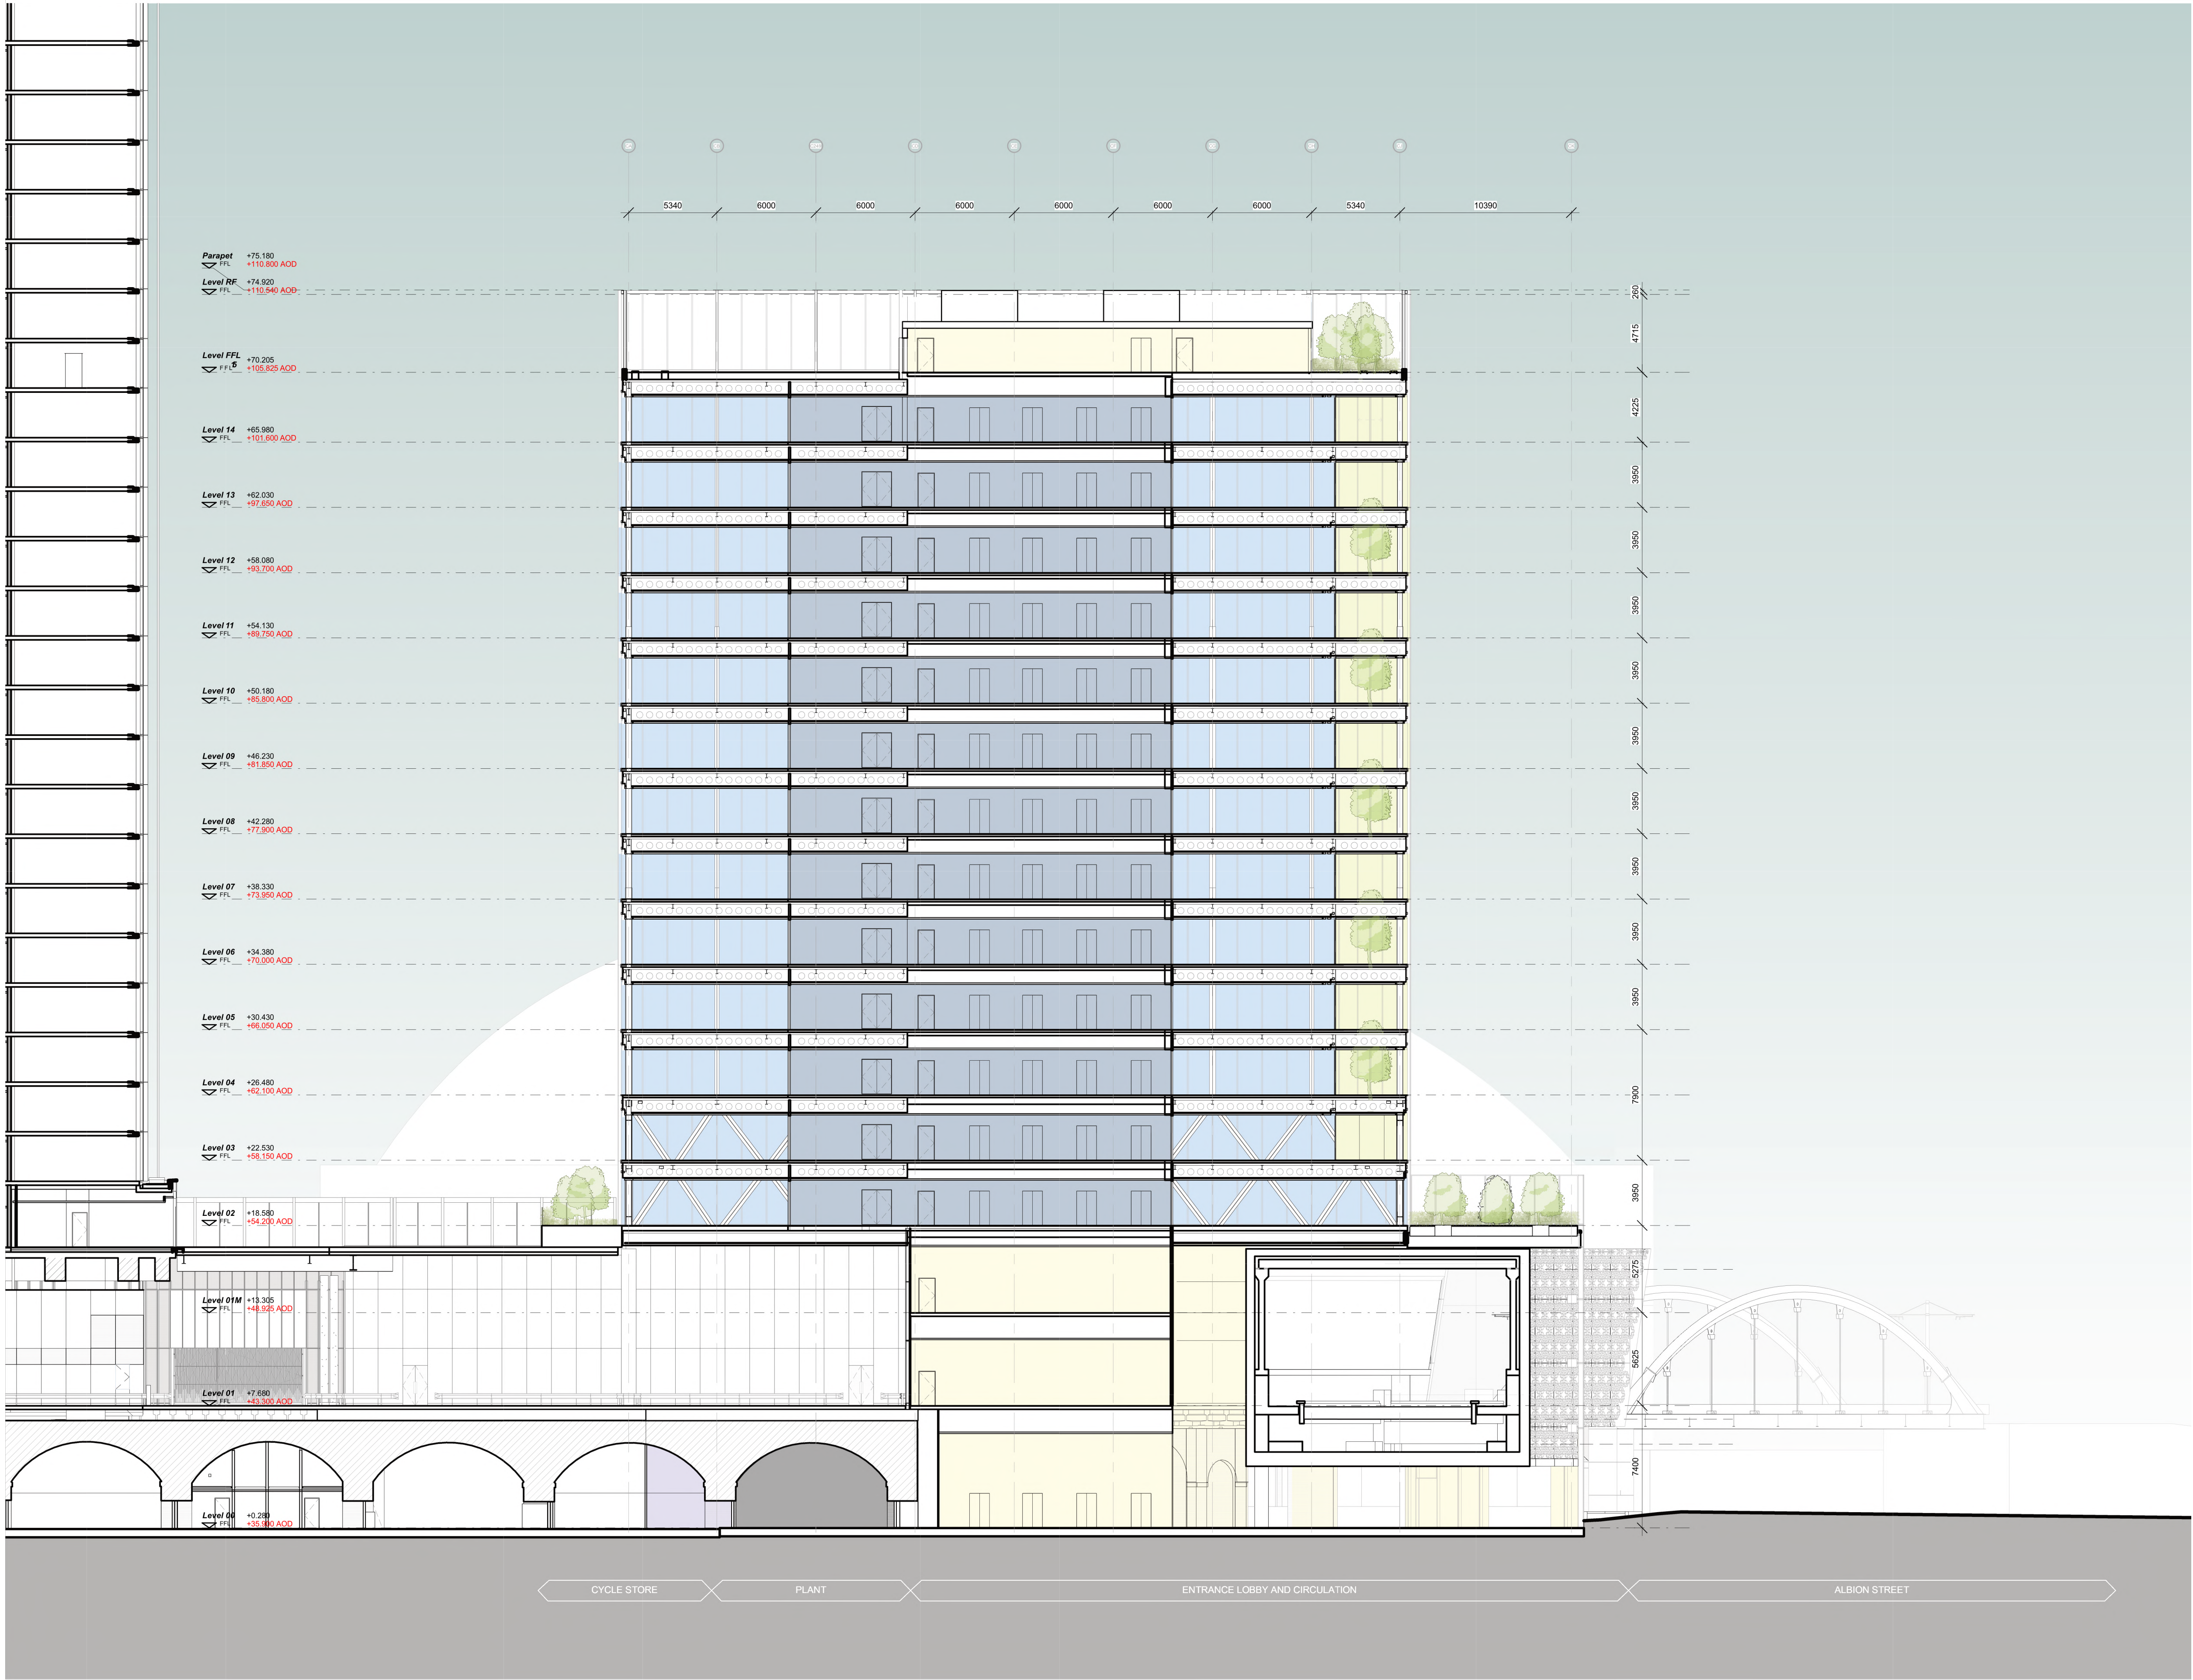

This drawing is copyright Do not scale off dimensions. All dimensions to be checked on site by contractor. Contractor to report any dimensional discrepancies, errors or omissions prior to commencing on site.	Rev	Date	Description	Rev	Date	Description	North 	Project Title			Status		simpsonhaugh MANCHESTER Riverside, 4 Commercial St Manchester M15 4RD +44 (0)161 835 2342 www.simpsonhaugh.com LONDON 2-8 Roberts Place London EC1R 3BB +44 (0)20 7549 4000 mail@simpsonhaugh.com			
	00	17-03-2017	Planning Issue					Former Bauer Millet Site			Planning					
	01	13-07-2017	Change of Use					Scale		Date						
	02	30-04-2020	Minor Material Amendment Application					1:400 @ A3		1:200 @ A1		March 2017				
	03	29-05-2020	Minor Material Amendment Application					Drawing Title		Job No		Drawing No		Revision		
	04	19-02-2021	Non-Material Amendment Application					Building 3 - Section AA		10053		10053-B3-A-B5D9-G200-S-AA-001		05		
05	04-04-2022	Minor Material Amendment Application														