




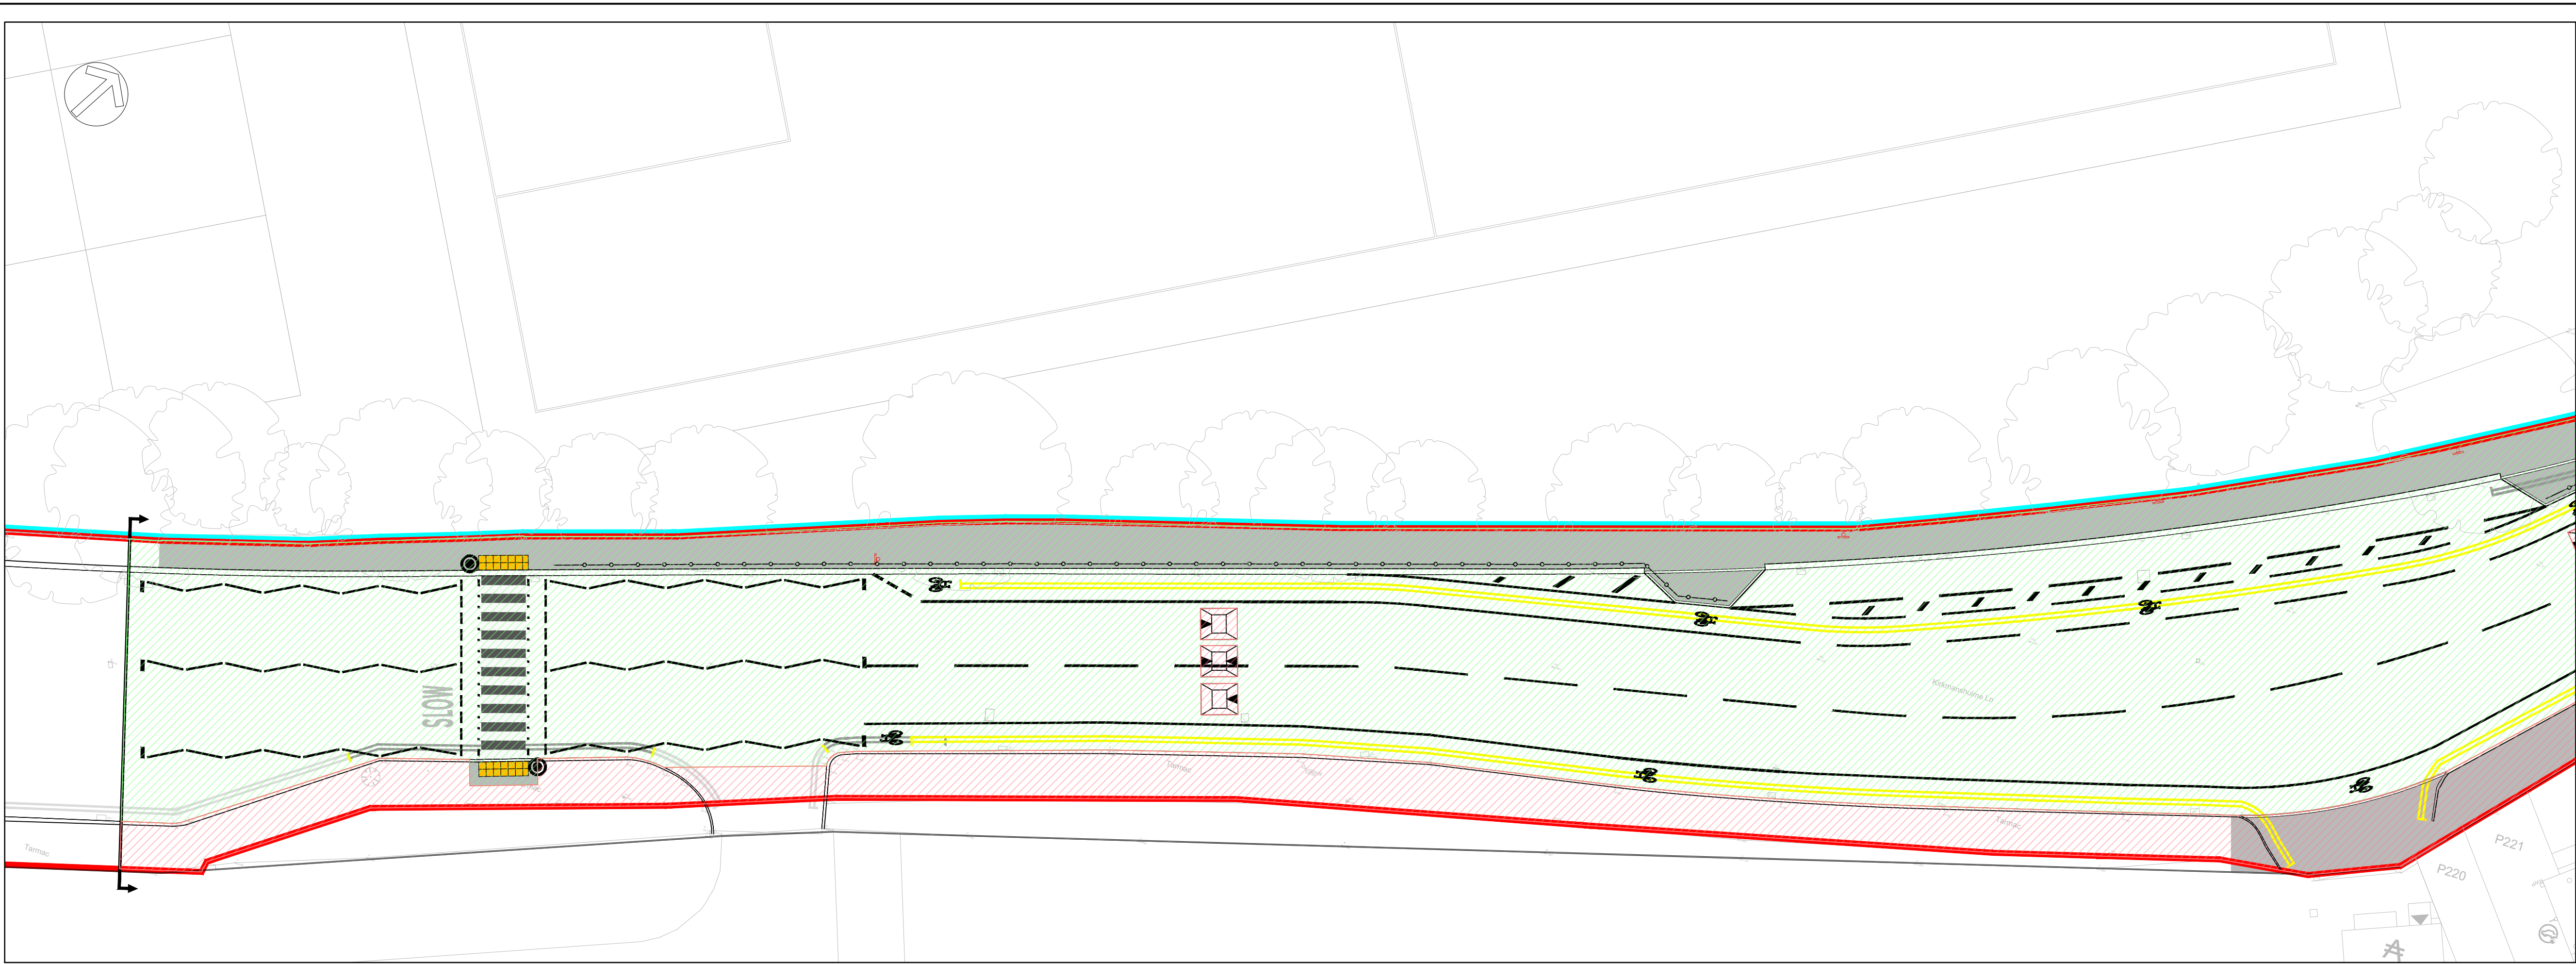

Inset 1
Scale 1:200

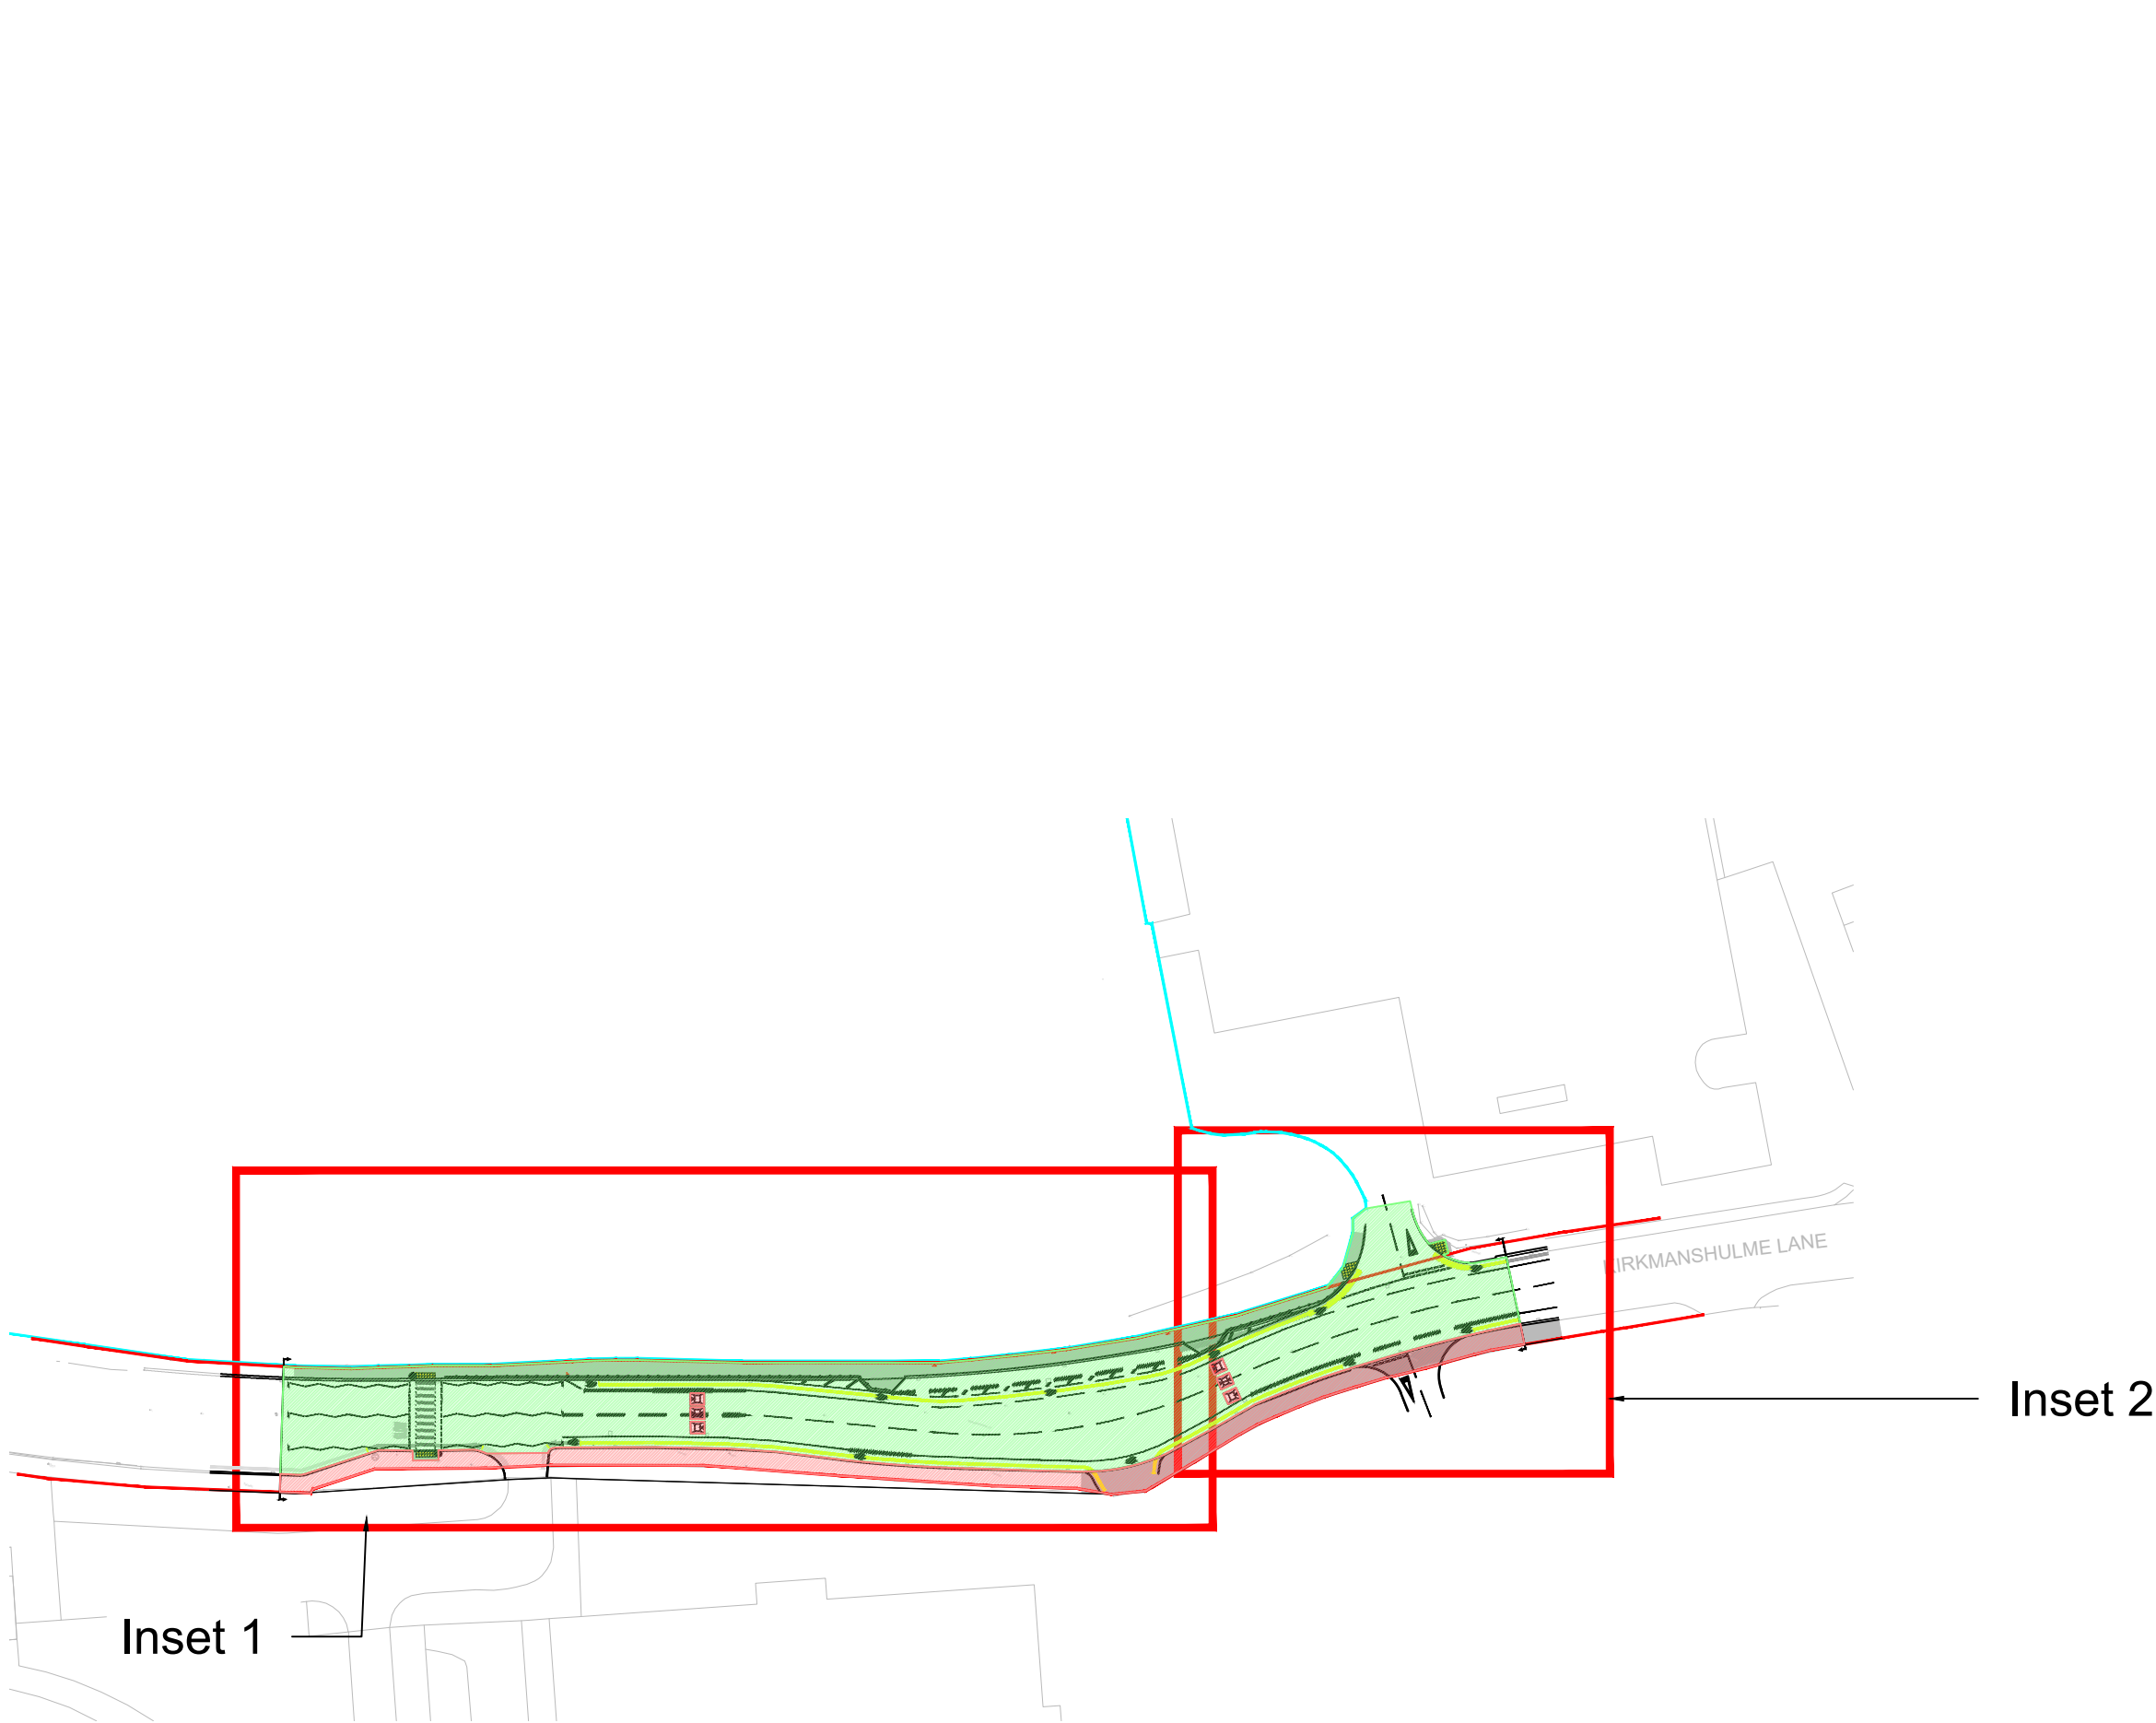

Location Plan
Scale NTS

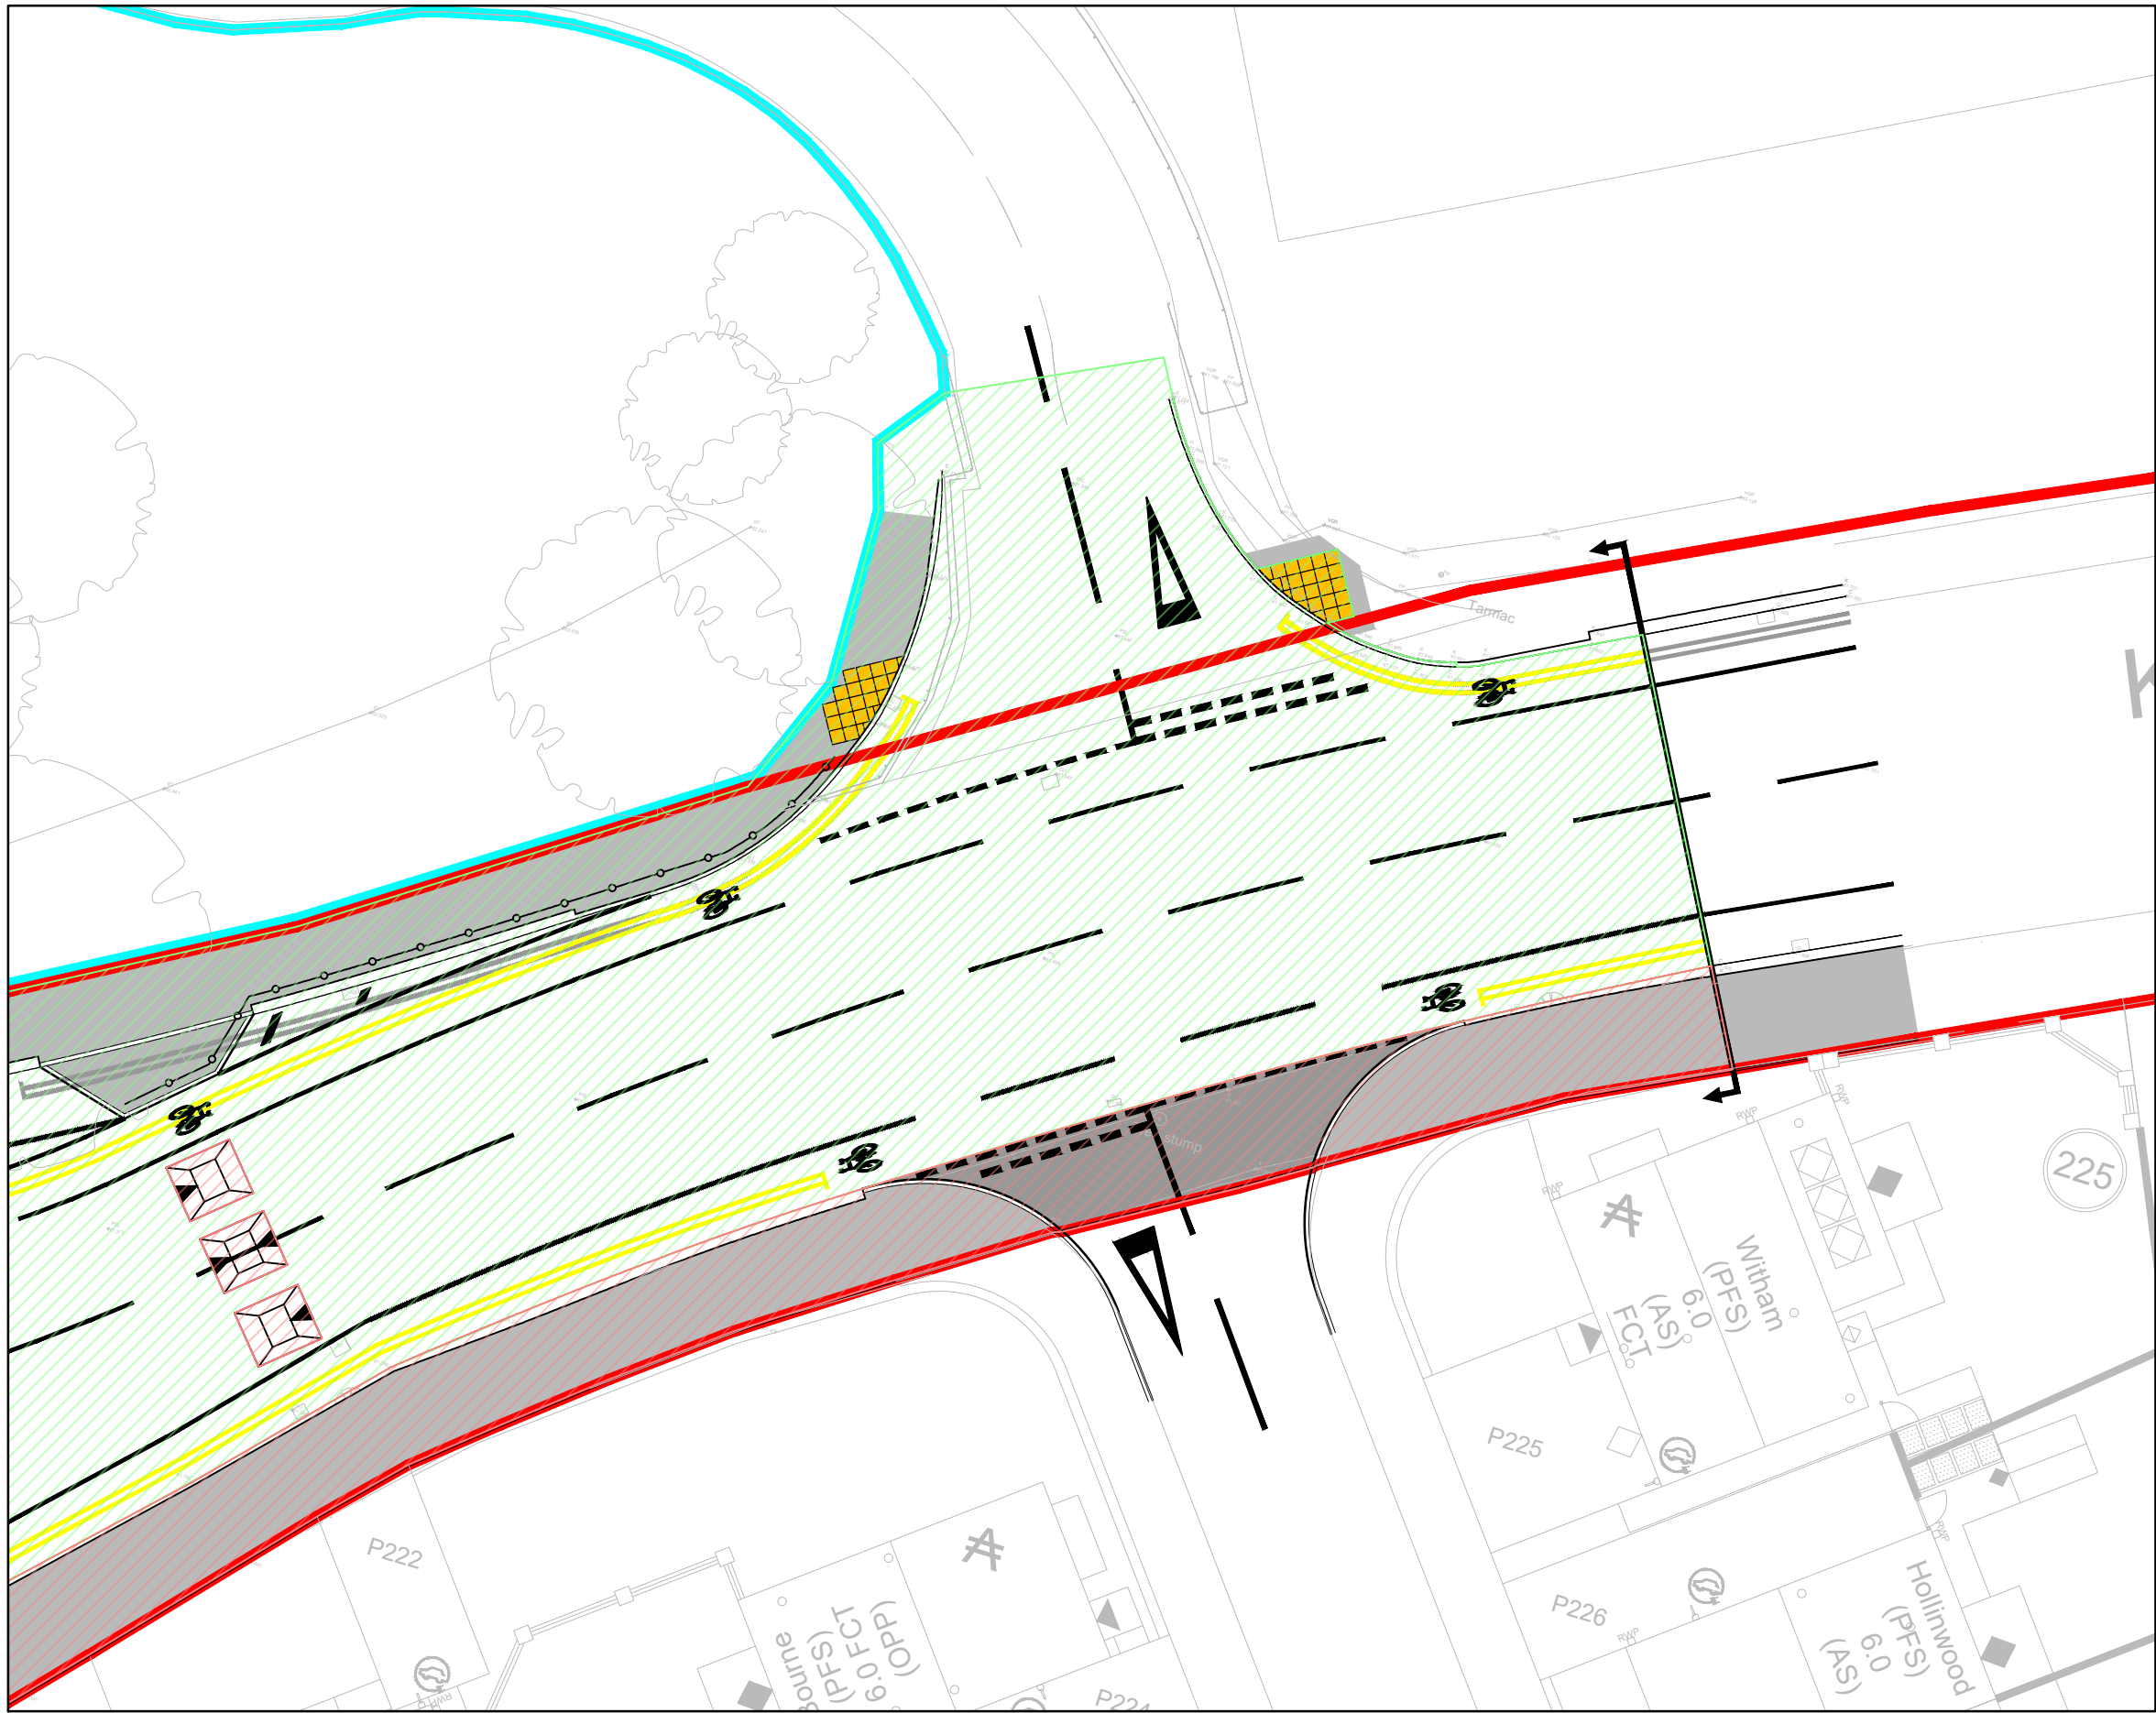

Inset 2
Scale 1:200

Do Not Scale

DESIGN REVIEW

Design review by:	**	Checked by:	**
-------------------	----	-------------	----

Residual hazards:

Health, Safety & Environmental Notes

NOTES

Drawing Ref:

Topographical Survey File

- 100.21012-ACE-00-XX-M3-G - 0299

General Notes

1. All Works to be in accordance with the relevant DMRB / TSRGD / Manchester City Council Design Guides

Note:

General arrangement subject to :

- Further discussion / approval from MCC

Drainage / Signals / Lighting / services & Signage not shown. Subject to detailed design

Key

Works required as part of Manchester City Council contract (School)

Works required as part of Countryside Places contract (Residential)

Footway Adjustments. Extents to be agreed. Refer to Drg 2207 for details

Not Technically Approved by MCC

05.05.22	Updated Following MCCs Comments	JBW	NB	P03
29.04.22	Updated Following MCC Comments Drawing No. Updated to SRM BEP	JBW	NP	P02
07.03.22	Initial Issue	NP	NB	P1
Date	Description	By	Chk	Rev

ADEPT

CIVIL AND STRUCTURAL CONSULTING ENGINEERS

Web: www.adeptsce.com
Email: inbox@adeptsce.com
Tel: 0113 239 4518 (Leeds)
Tel: 0161 974 3620 (Manchester)

Originating Office
1312 Mills, Sunny Bank Mills,
Farsley, Leeds, LS28 5UJ

Project

Belle Vue Academy
S278 Works

Title

Southern Entrance
Scope of Works G.A

Client

Sir Robert McAlpine

Scale @ A1	Initial author	Initial checker	Approver	Initial Date
1:200	NP	NB	NB	Feb 22

Status	Purpose	Adept Ref
S4	Preliminary	100.21012

Project Number	Originator	Volume	Level	Type	Role	Orig. No.	Rev.
09433-ACE-XX-XX-DR-Y-02209							P03