




PROPOSED GROUND FLOOR

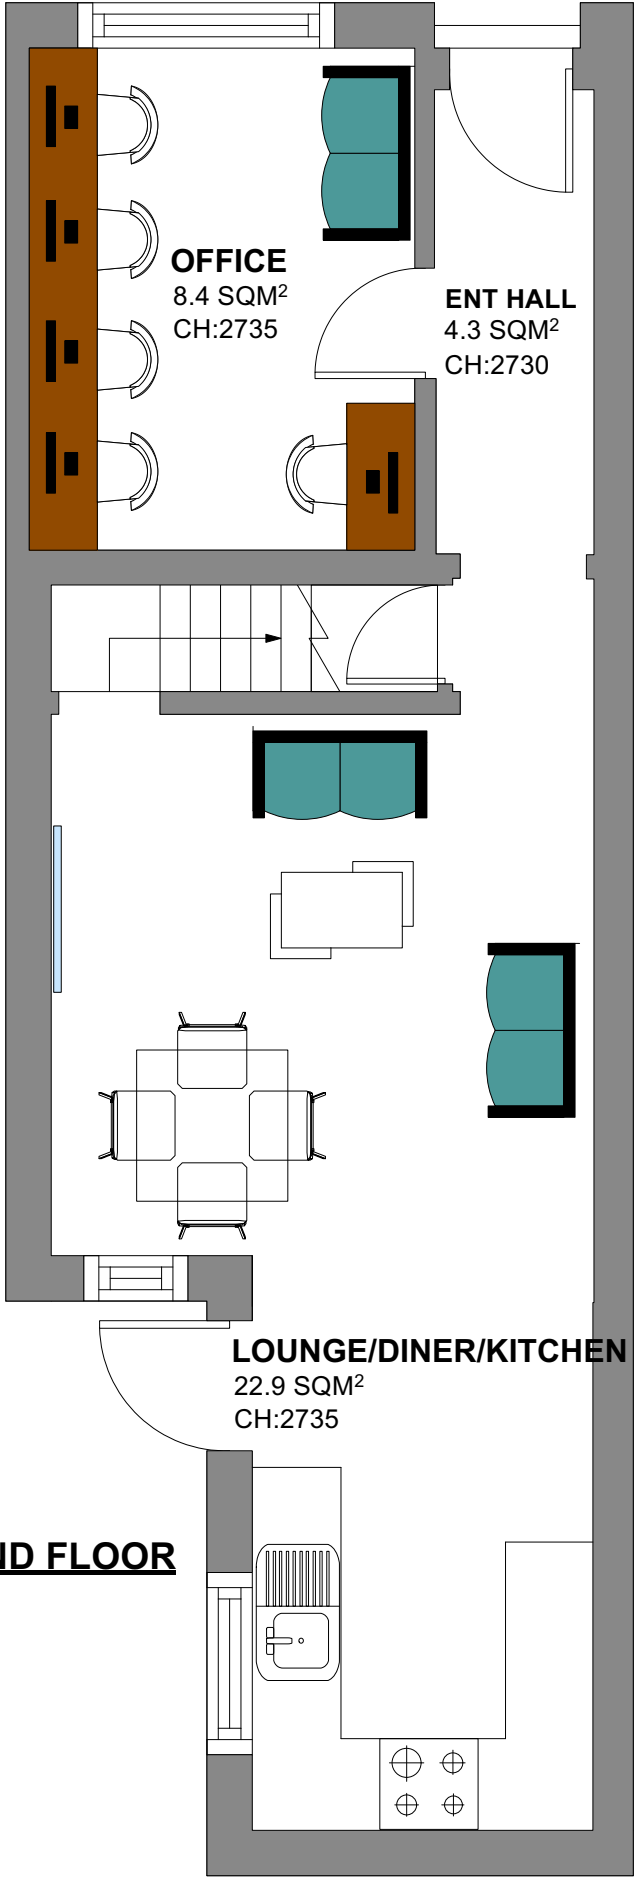

PROPOSED FIRST FLOOR

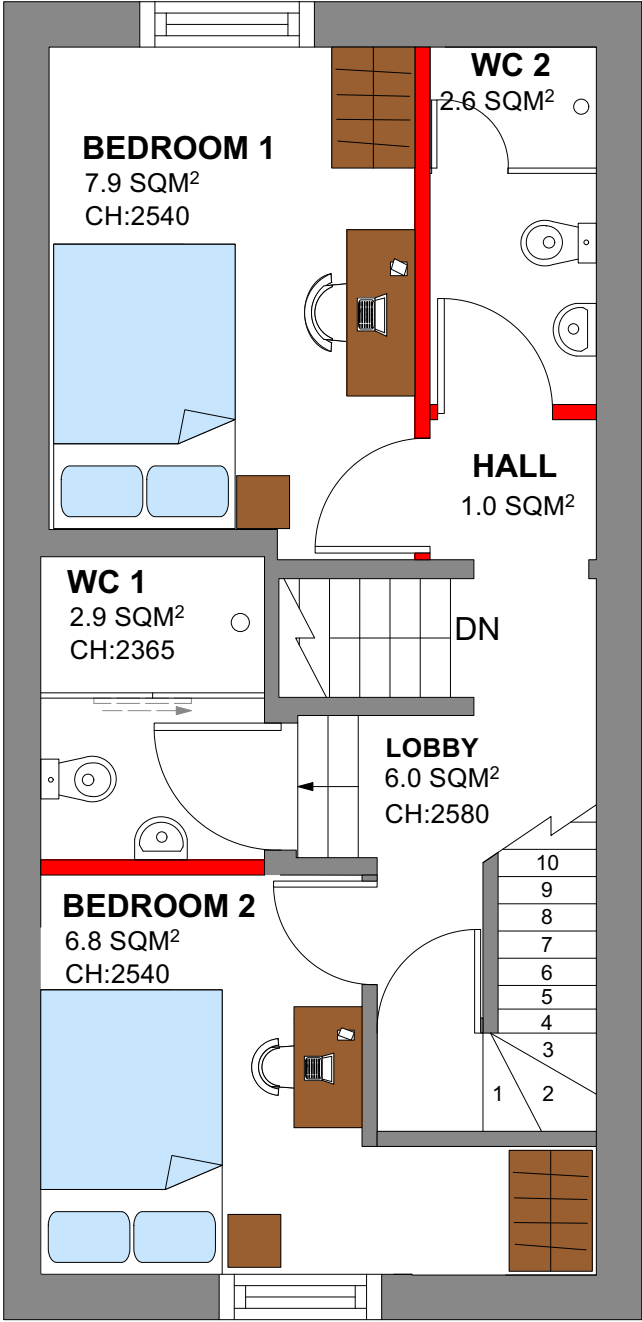

PROPOSED SECOND FLOOR

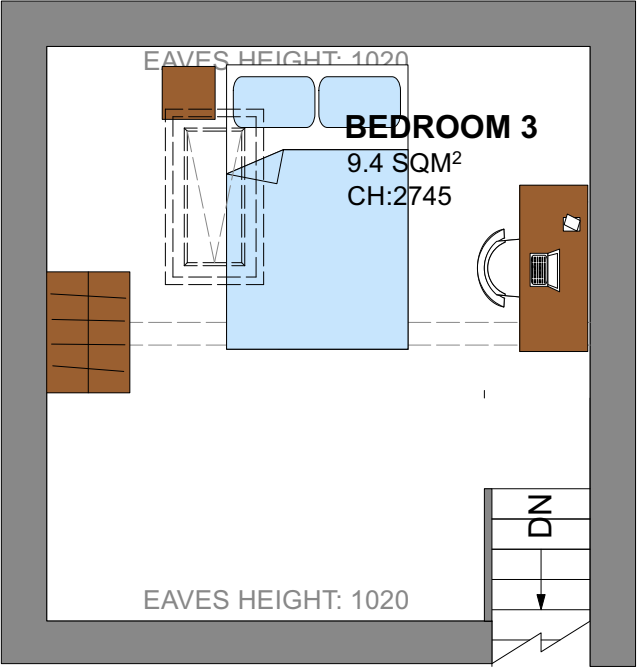

Room Area:

Ground Floor:	Area: SQ M ²
Entrance Hallway:	4.3 SQM ²
Lounge/Seating/Kitc'n:	22.9 SQM ²
Office:	8.4 SQM ²
Ground Floor Total:	35.6 SQM2

First Floor:	
Bedroom 1:	7.9 SQM ²
Bedroom 2	6.8 SQM ²
WC 1:	2.9 SQM ²
WC 2:	2.6 SQM ²
Lobby:	6.0 SQM ²
Hall:	1.0 SQM ²
First Floor Total:	27.5 SQM ²

Second Floor:	Area: SQ M ²
Bedroom 3:	9.4 SQM ²
Ground Floor Total:	35.6 SQM2