

GENERAL NOTES



ALL DIMENSIONS TO BE CHECKED ON SITE PRIOR TO COMMENCEMENT OF WORKS - PLEASE REPORT ERRORS OR OMISSIONS TO THE ARCHITECT.

THIS DRAWING HAS BEEN PRODUCED FOR THE PURPOSES OF PLANNING AND BUILDING REGULATIONS APPROVALS ONLY AND IS NOT INTENDED TO BE A FULL WORKING DRAWING.


THIS DRAWING IS TO BE READ IN CONJUNCTION WITH ANY WRITTEN SPECIFICATIONS, SCHEDULES OF WORK AND STRUCTURAL ENGINEERS DETAILS AS APPROPRIATE.

THIS DRAWING IS THE COPYRIGHT OF PUMP HOUSE DESIGNS AND ANY FURTHER REPRODUCTION OF THE PLAN IS NOT PERMITTED WITHOUT OBTAINING PRIOR CONSENT.


© CROWN COPYRIGHT - LICENCE NO. 100032237

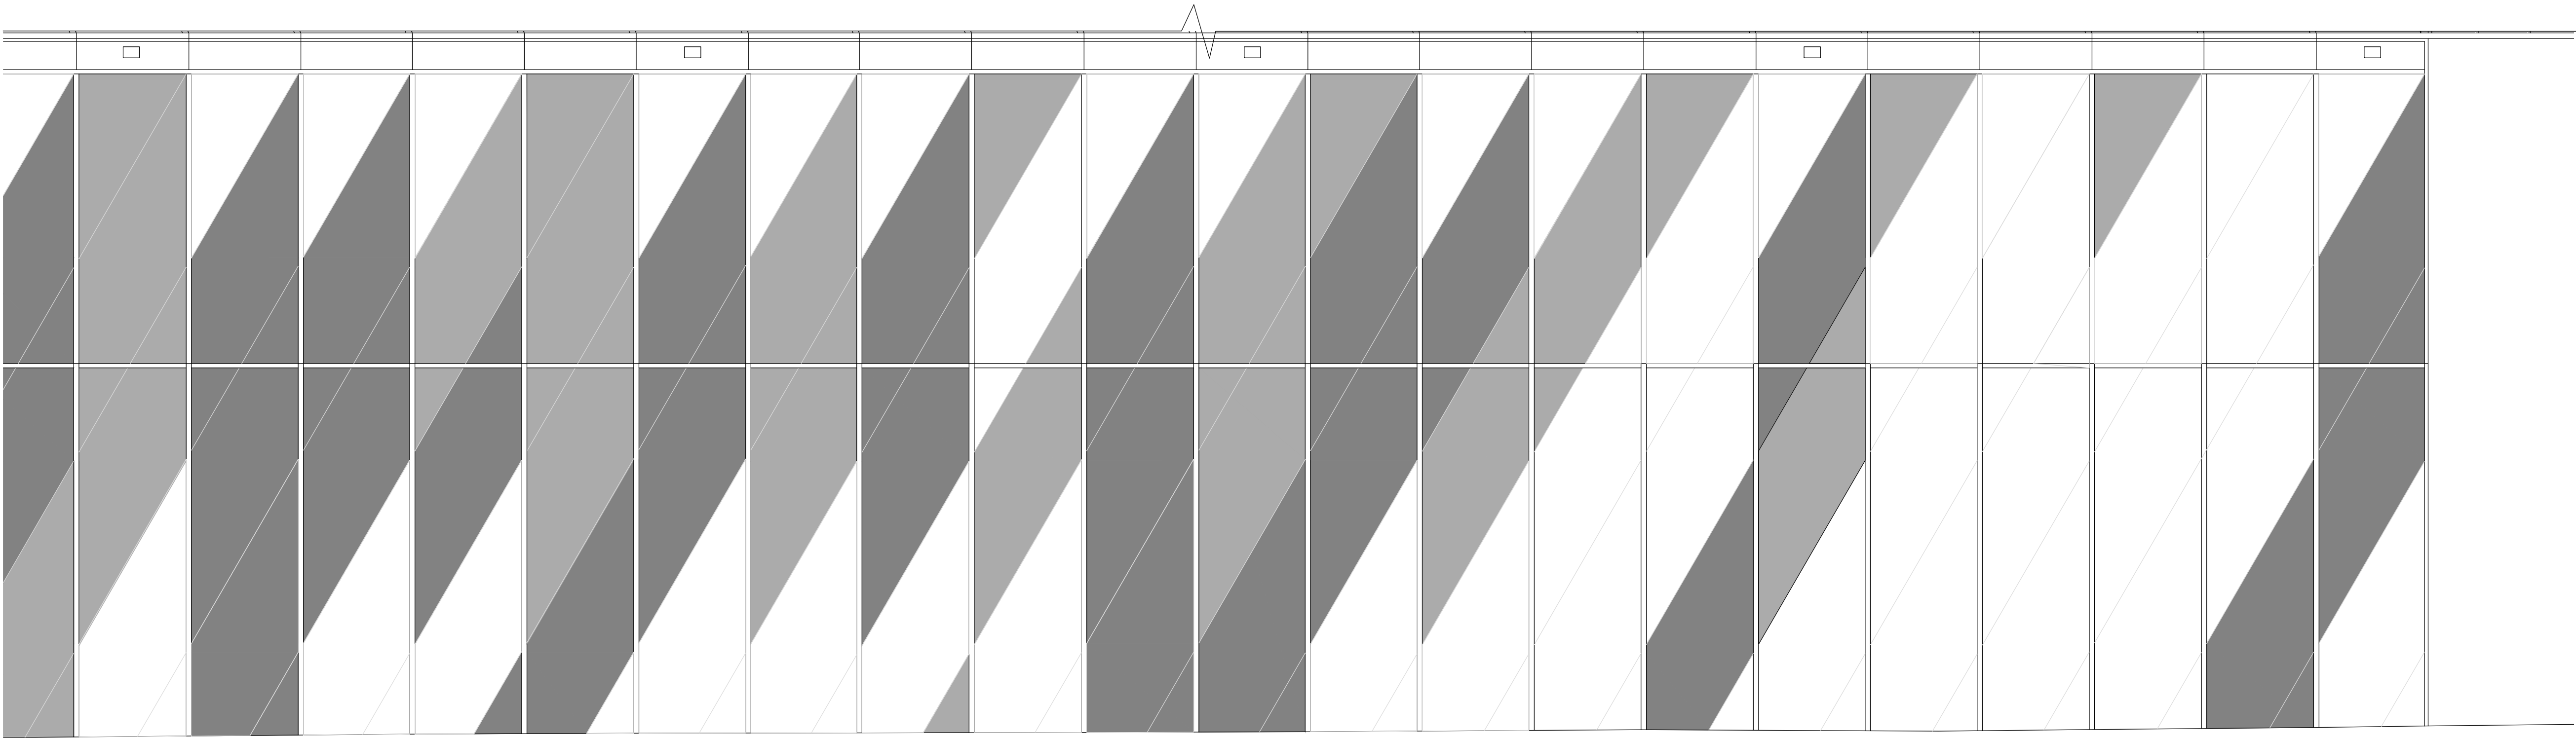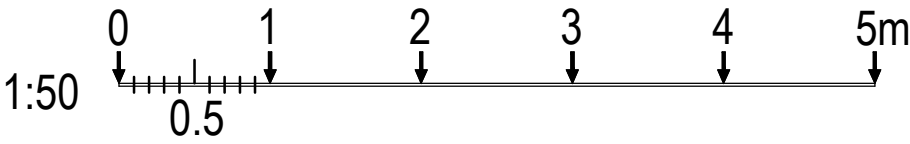

EXISTING SIDE ELEVATION

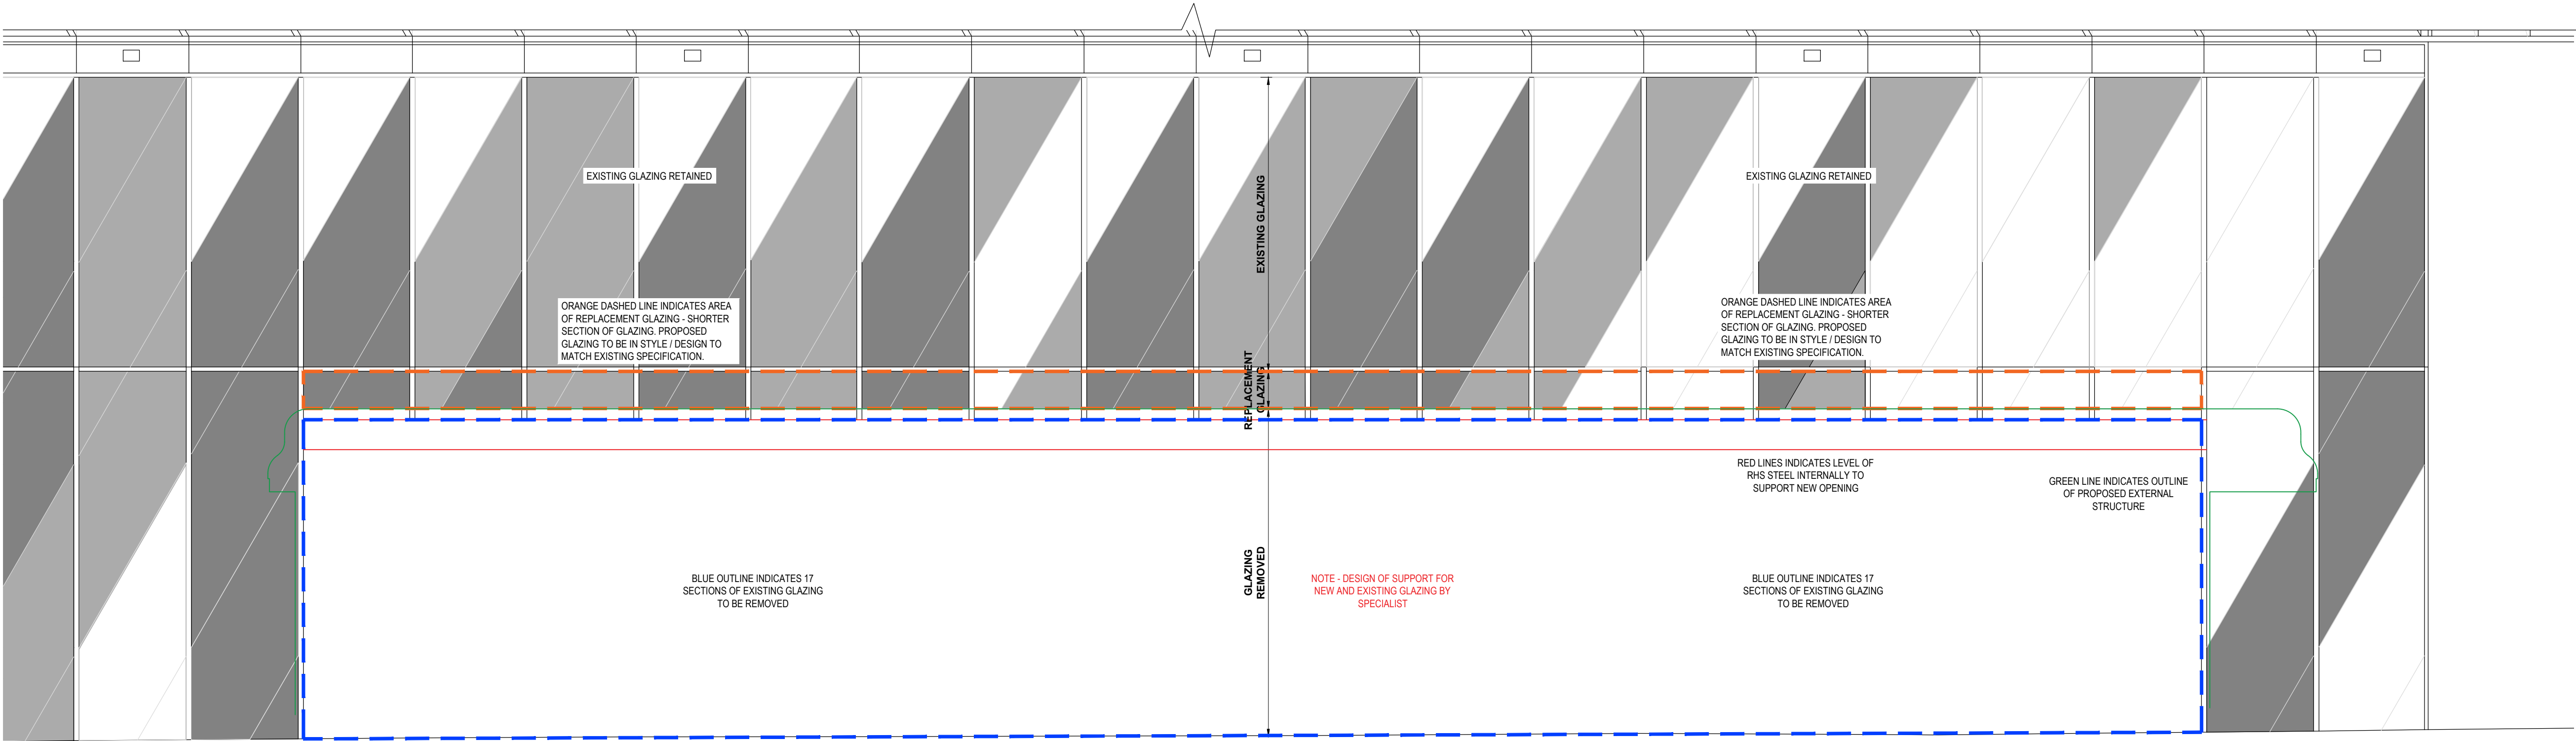

PROPOSED OPENING WITHIN SIDE ELEVATION

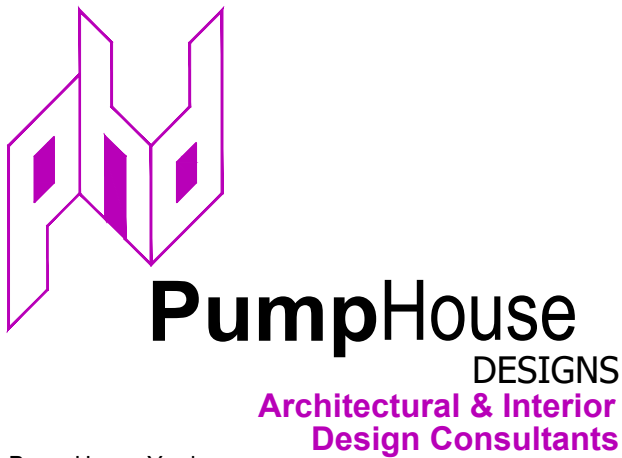

Pump House Yard
The Green
Sedlescombe
East Sussex
TN33 0QA
info@pumphousedesigns.co.uk
www.pumphousedesigns.co.uk

T: 01424 871120

F				
E				
D				
C				
B				
A	STRUCTURE SIZE AMENDED	AT	04.08.22	

2 SPINNINGFIELDS SQUARE
MANCHESTER
M3 3AE

PROPOSED EXTERNAL STRUCTURE - SIDE SECTION

DRAWN BY - P BATEHUP
DATE - JANUARY 2022
SCALE - 1:50 @ A1

DRAWING No. 4322 / 464 / 903 / A