



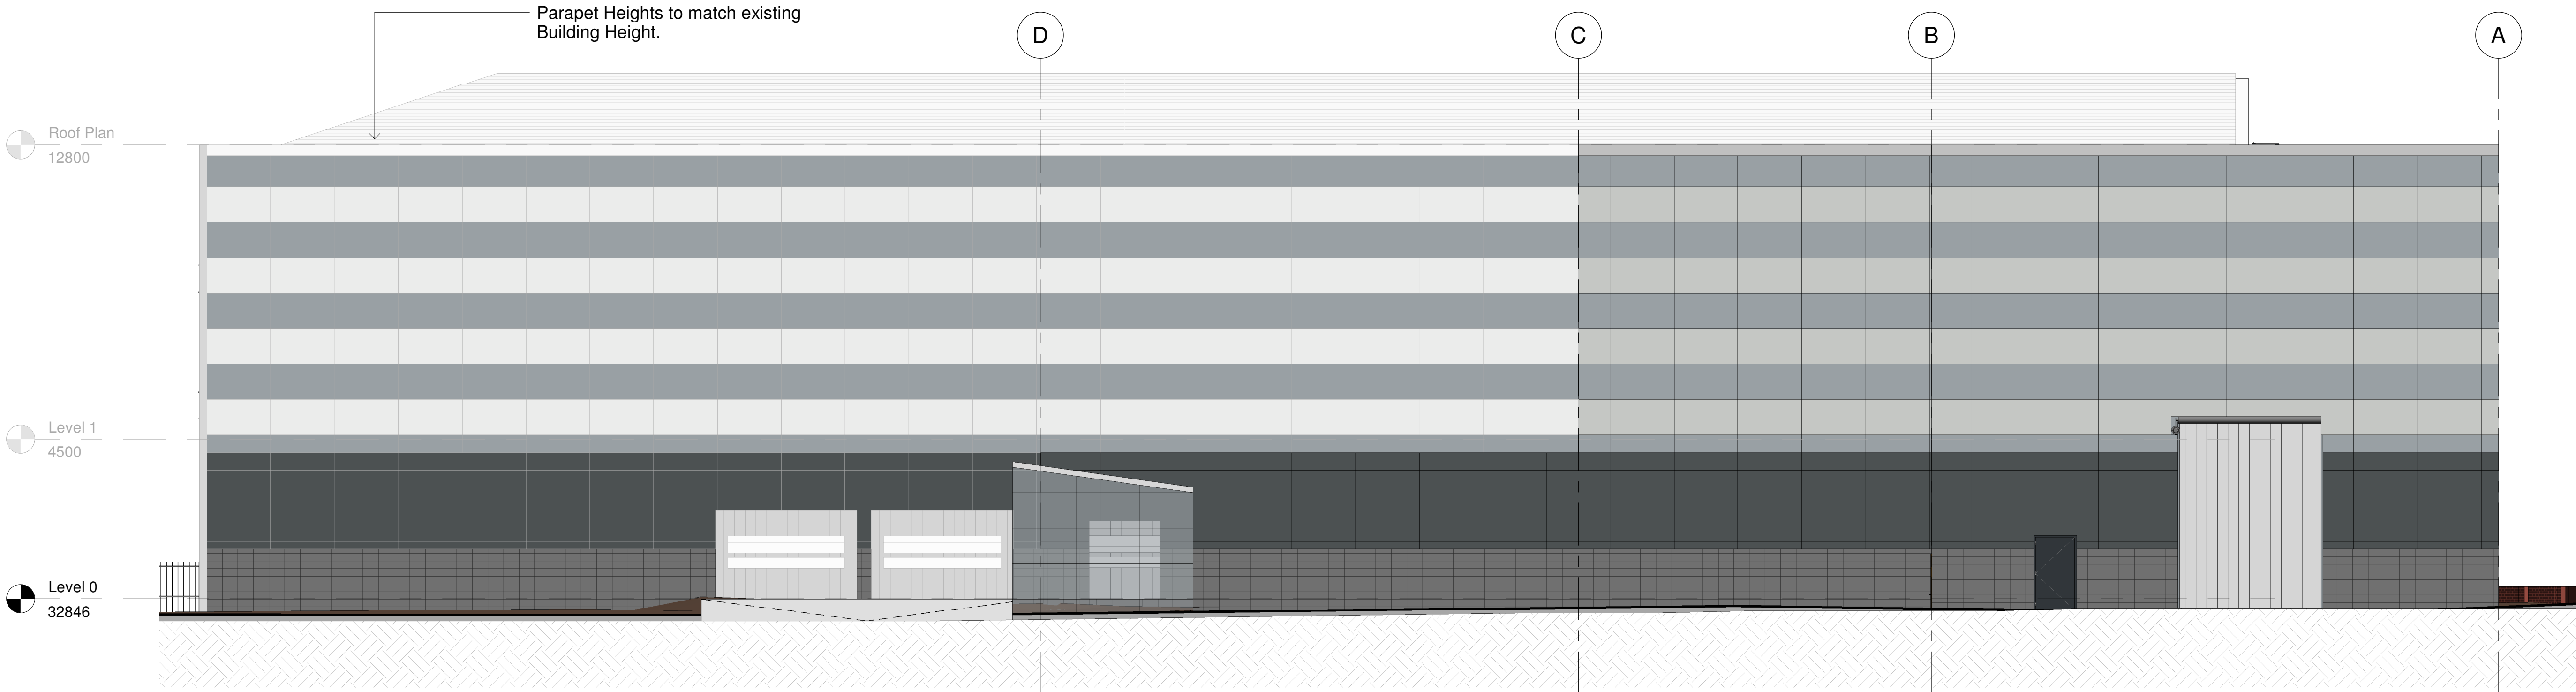

3 Elevation 3
1 : 100

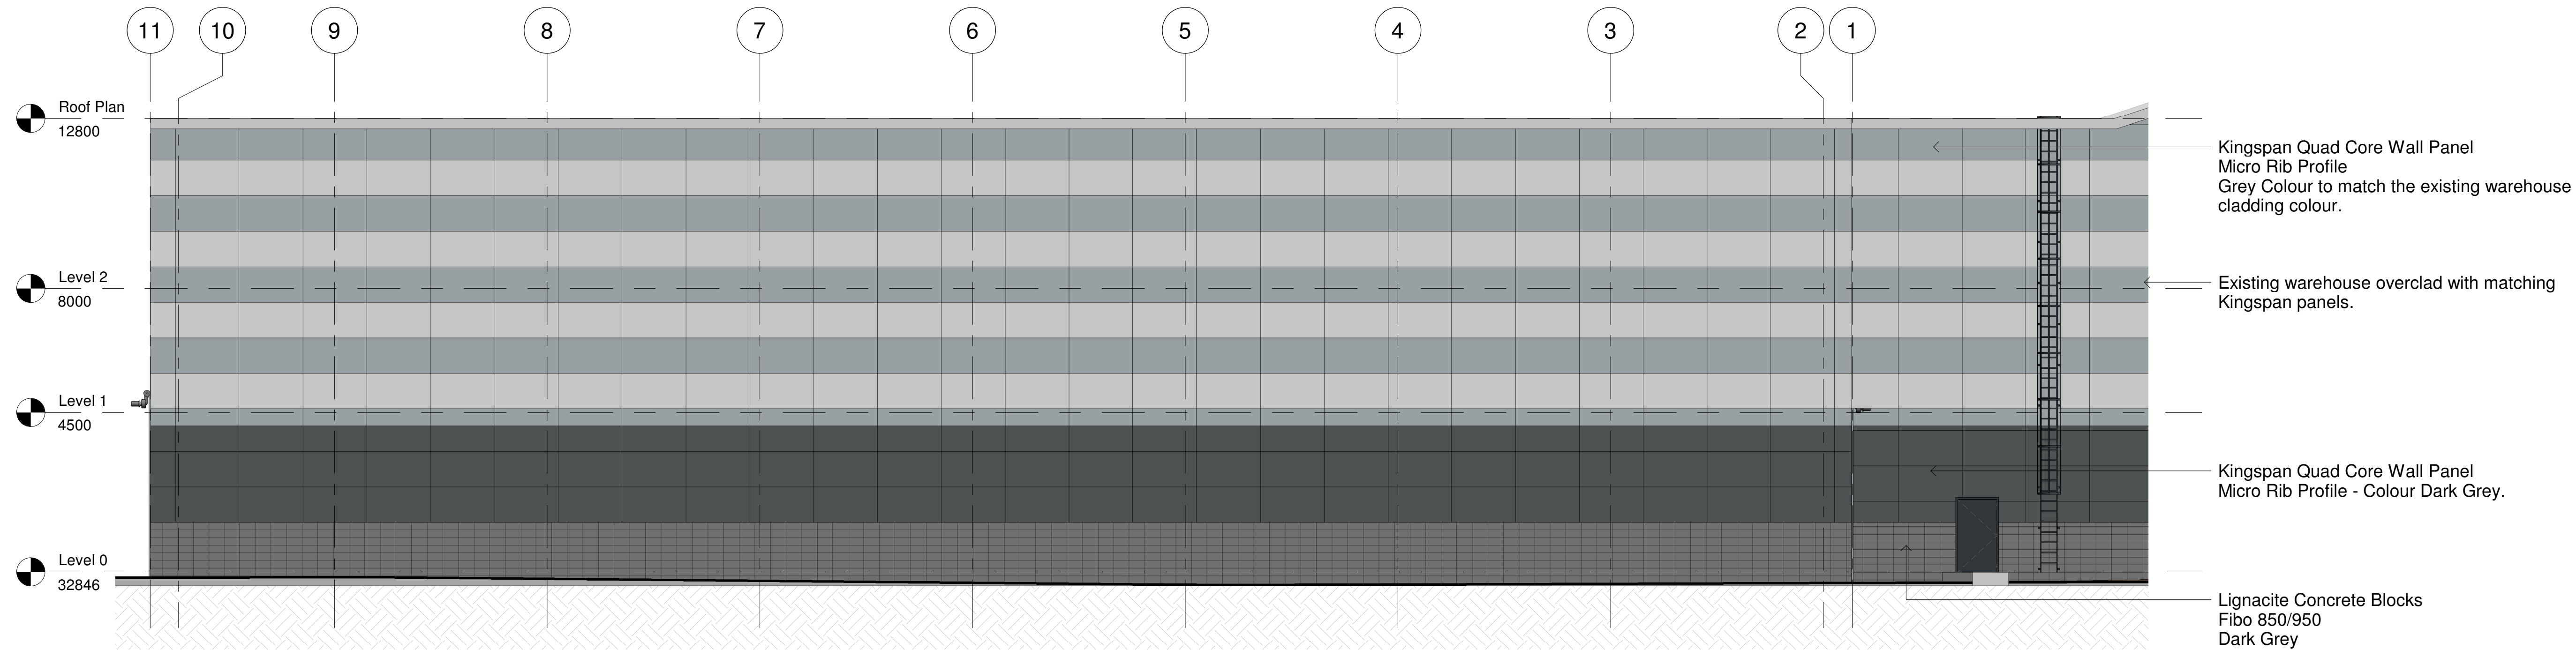


4 Elevation 4
1 : 100

Notes
The Contractor is to check all dimensions and conditions on site before commencing. Do not scale from this drawing.

This drawing remains the copyright of FAIRHURSTS DESIGN GROUP.

Scale Bars		TO BE USED ONLY AS GUIDANCE			
1:100	mm	0	1000	2000	5000
1:200	mm	0	5000	10000	25000
1:500	M	0	5	15	25
1:1250	M	0	10	30	70

Key Plan:

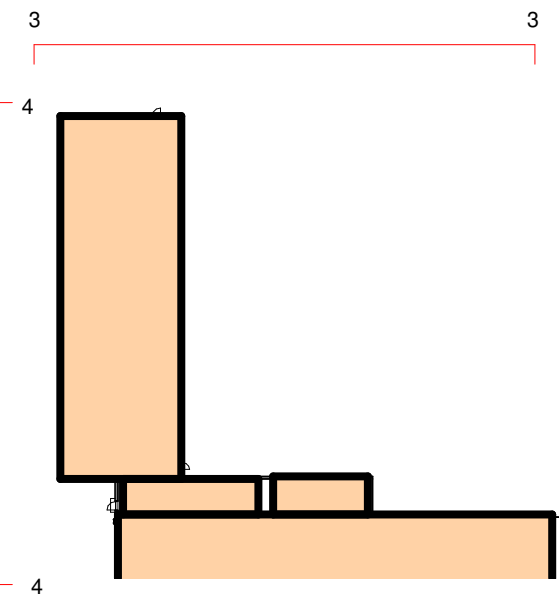

1	Planning Issue	AS	14/07/22
---	----------------	----	----------

Rev	Description	By	Date
Project Status	Stage 2	Drawing Status	S4

This information, whether drawn or as a data file, is copyright and issued strictly for use on the project for which it is provided

Client / Project
HMG Paints

Project Crystal

Drawing
GA Elevations - Sheet 2

Date	30/06/22	Scale	As indicated	@ A1
Drawn By	MCA	Drawn By	AS	Checked
Drawn By	MCA	Drawn By	AS	Checked

Manchester:
55 King Street
Manchester M2 4LQ
+44 (0)161 831 7300
Southampton:
Minor Park
Minstead
Southampton SO43 7FY
+44 (0)23 8081 7900
Cambridge:
CB1 Business Centre
20 Station Road
Cambridge CB1 2JD
+44 (0)1223 863 868

FDG
fairhursts design group

www.fairhursts.com

7703-08008

7703-FDG-DR-XX-XX-A-08008-1