



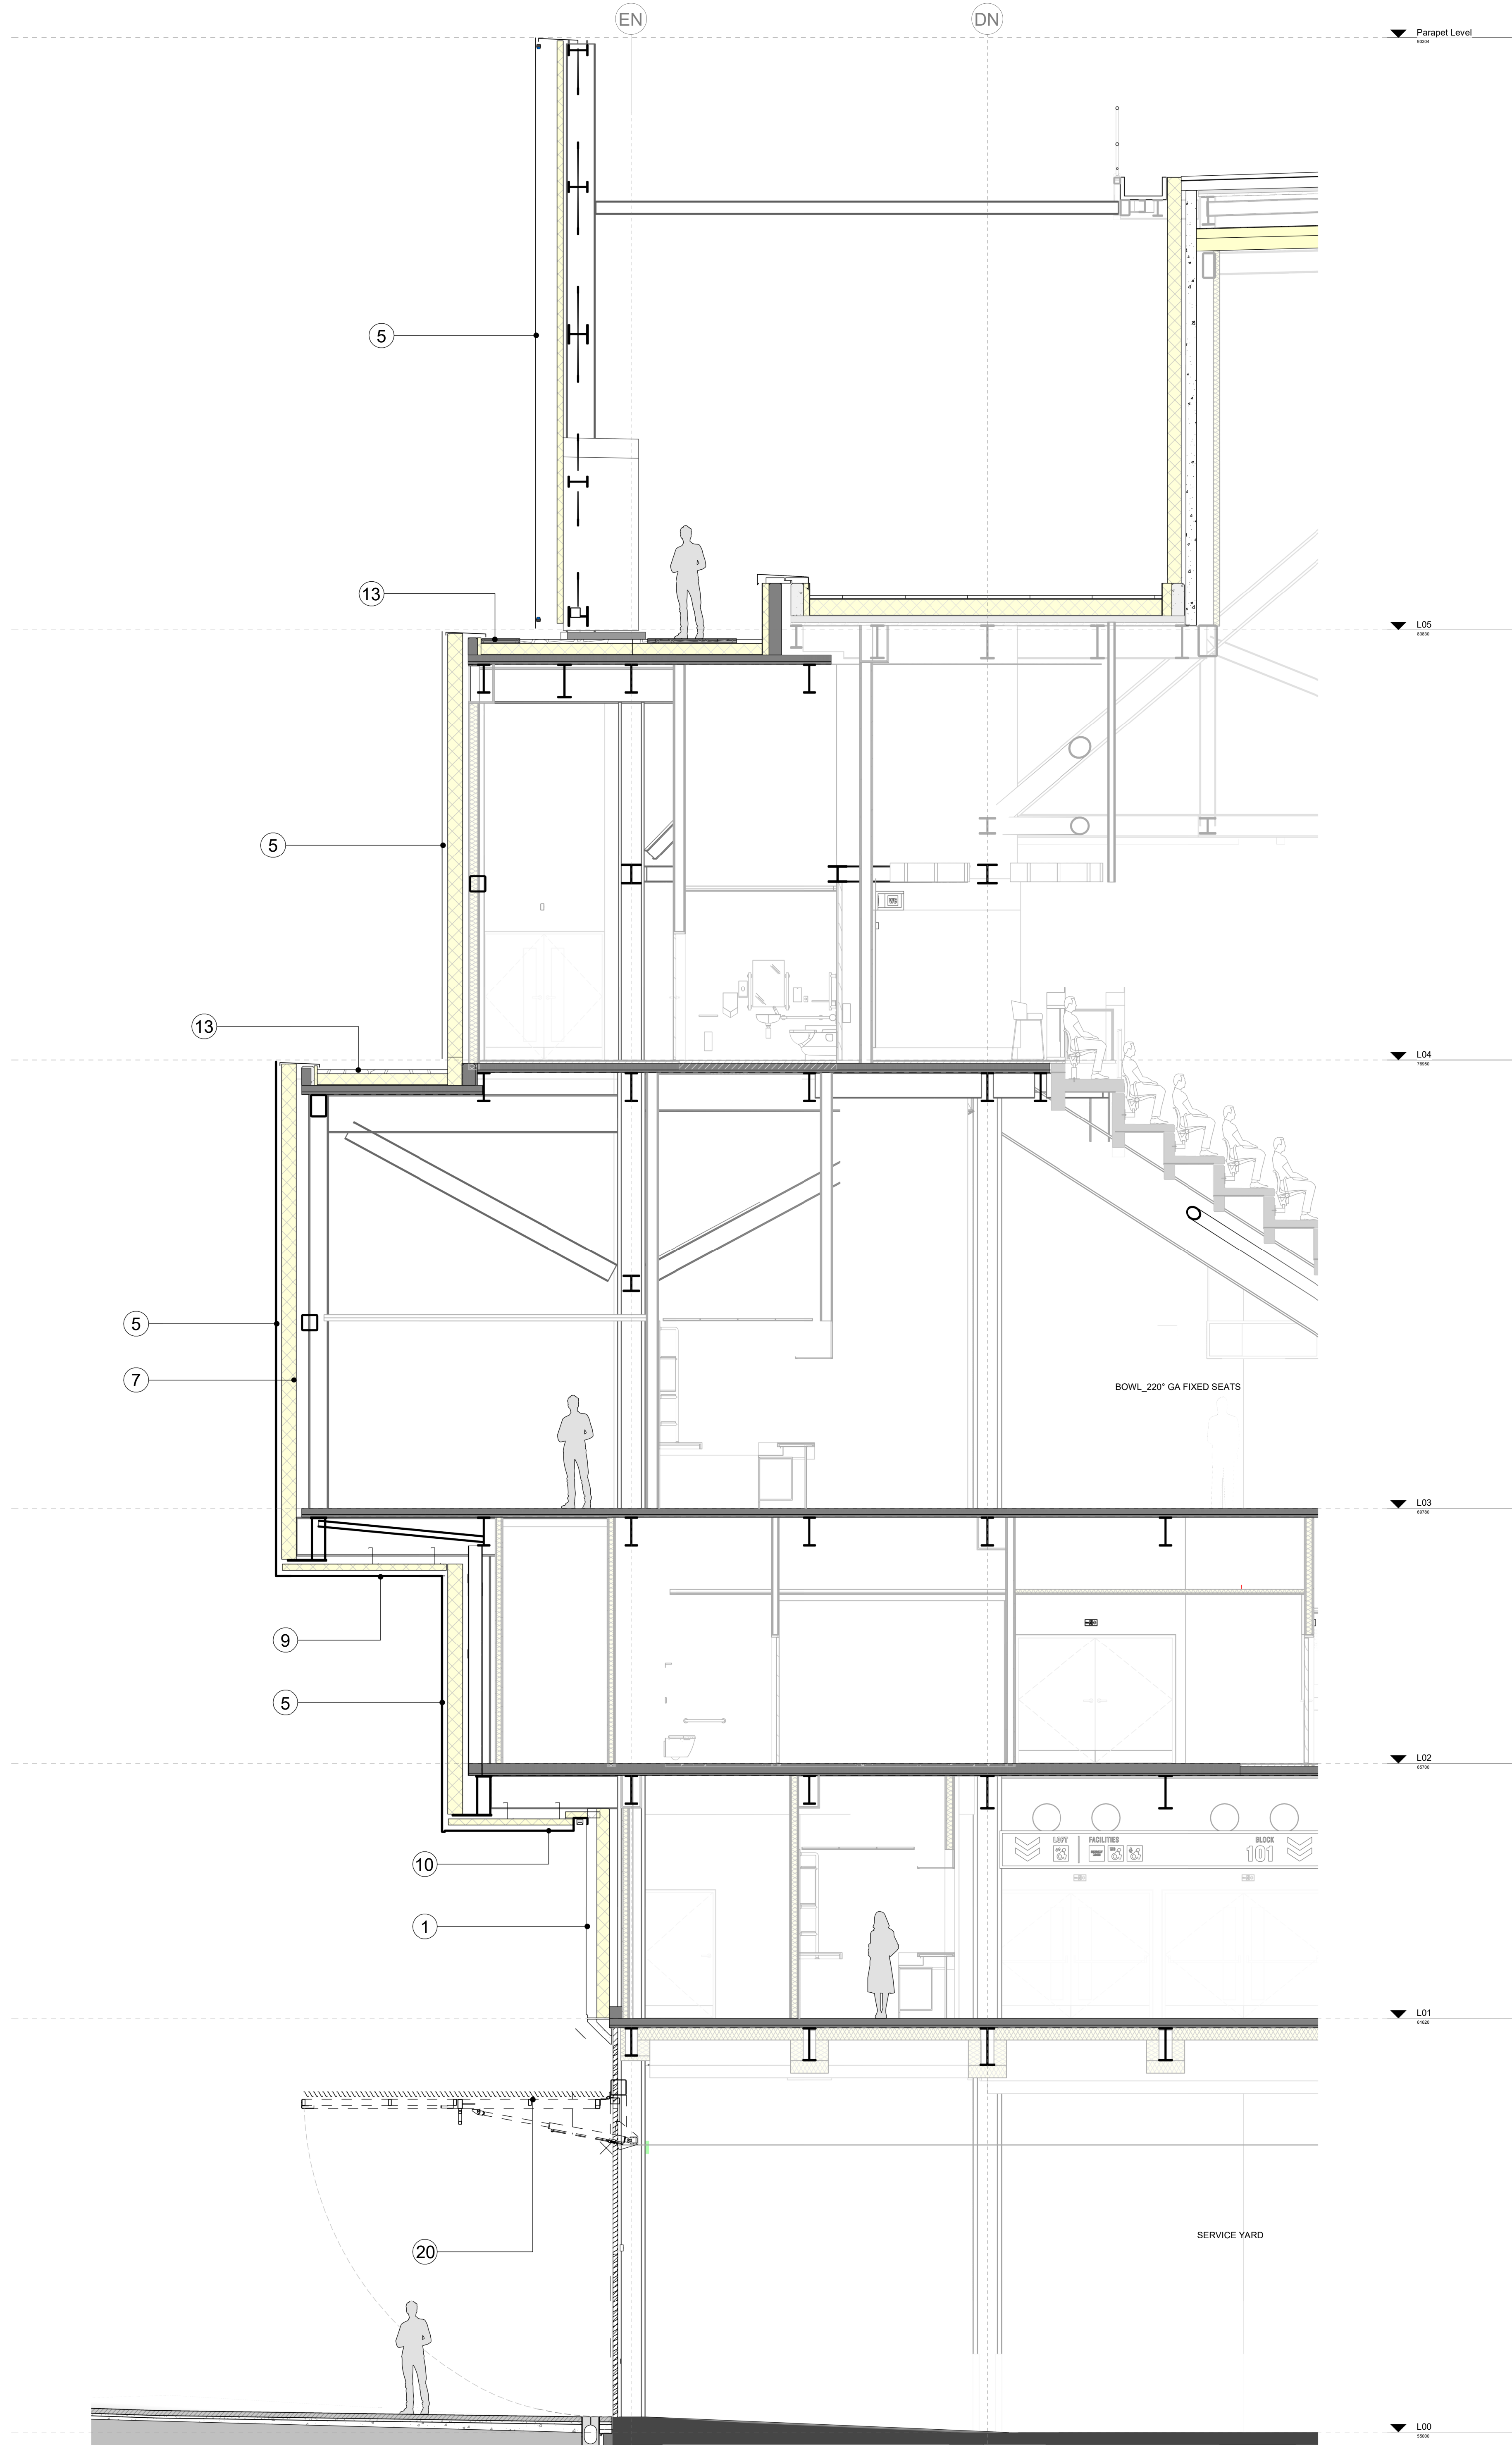


A FACADE SECTION - NORTH
1:50

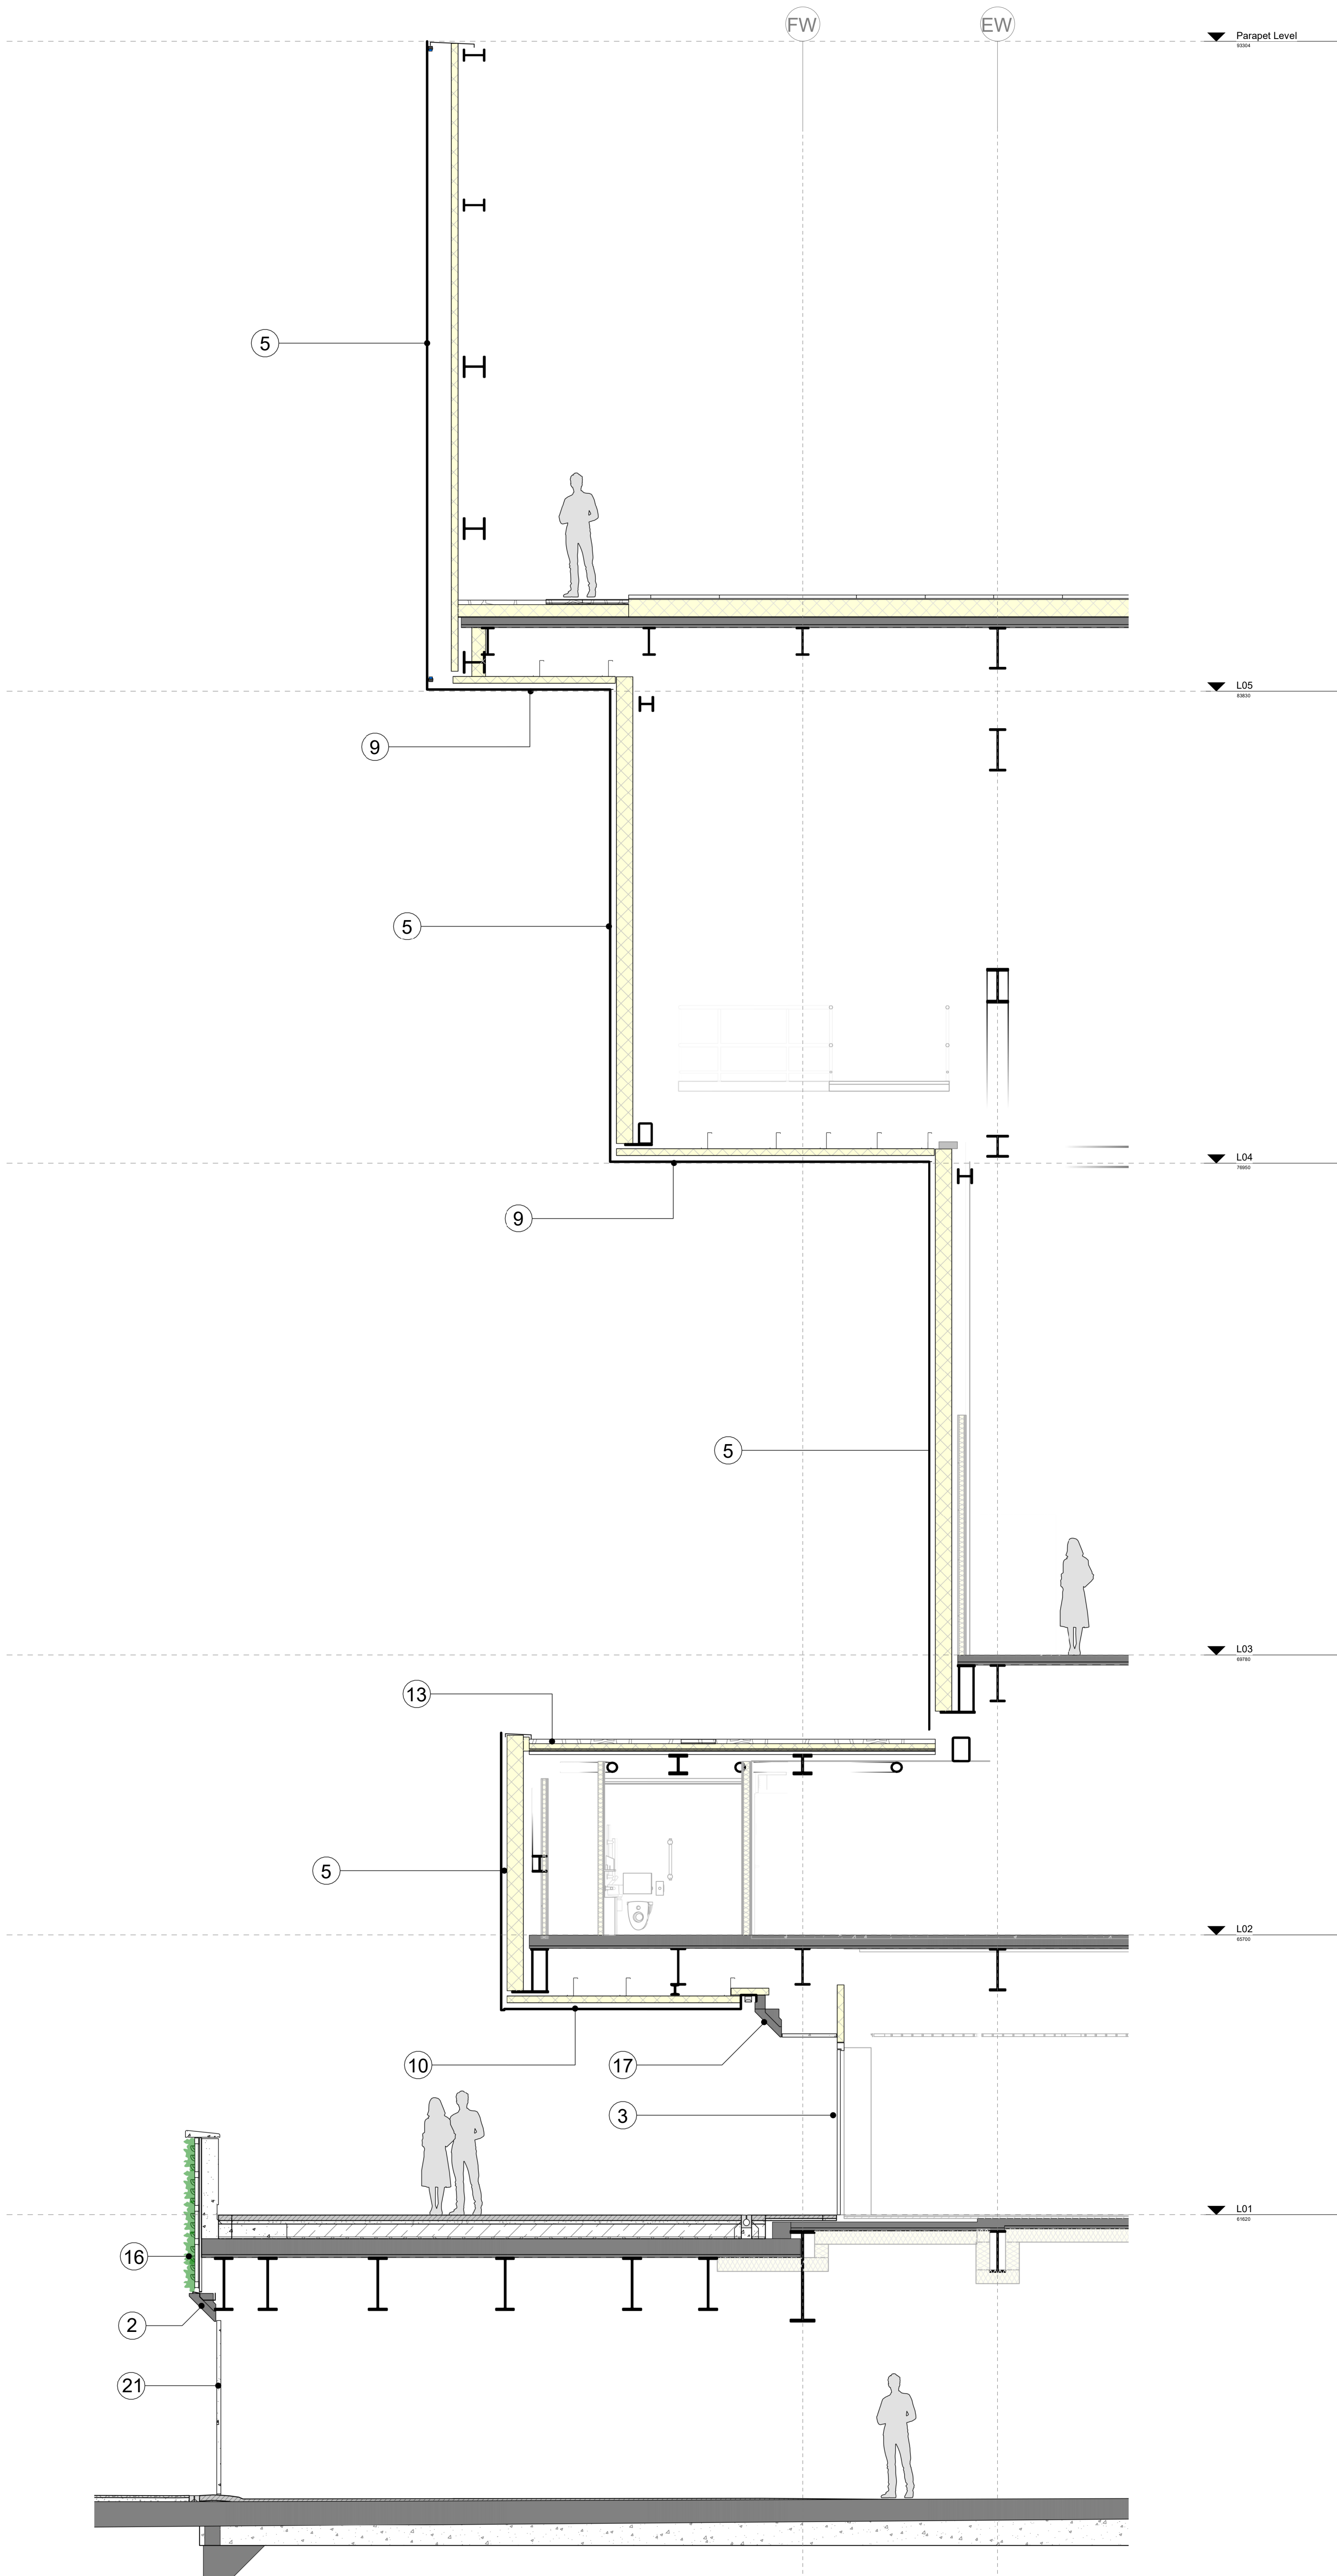

2 FACADE SECTION - WEST
1:50

REVISIONS		
REV	DATE	DESCRIPTION
00	14.02.2020	PLANNING
01	03.11.2021	PLANNING NON MATERIAL AMENDMENT
02	01.03.2022	PLANNING NON MATERIAL AMENDMENT - BUBBLES REMOVED
03	25.05.2022	PLANNING NON MATERIAL AMENDMENT - REVISION FOR ROOF BUILDUP
04	26.05.2022	PLANNING NON MATERIAL AMENDMENT - BUBBLES REMOVED

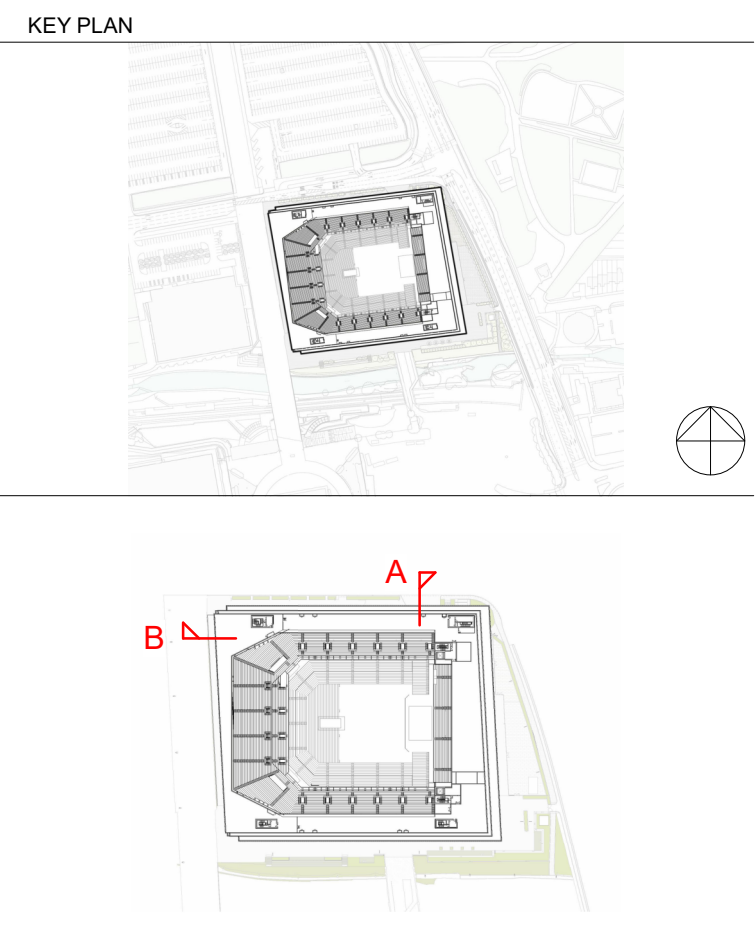

- KEY
1. PRECAST CONCRETE FACADE PANEL - RIBBED
 2. PRECAST CONCRETE DOOR PORTAL
 3. BLACK METAL DOORSET
 4. TICKETING CONCERGE OFFICE WINDOWS
 5. BLACK PERFORATED METAL PANEL
 6. BLACK PERFORATED METAL PANEL WITH LED BEHIND
 7. COMPOSITE FACADE CLADDING PANEL
 8. COMPOSITE SOFFIT CLADDING PANEL
 9. BLACK METAL SOFFIT PANEL
 10. MIRRORRED SOFFIT PANEL
 11. GREEN SCREEN
 12. FOLDING RIBBED GRC CANALSIDE BAR DOORS
 13. FLAT BALLAST ROOF
 14. OFFICE WINDOW BEHIND PERFORATED CLADDING
 15. TICKETING CONCERGE OFFICE SIGNAGE
 16. LIVING WALL
 17. WAYFINDING INFORMATION
 18. ZONE FOR NAMING RIGHTS SIGNAGE
 19. SECURITY ARCHES
 20. UP AND OVER LOUVRED LOADING BAY DOOR
 21. GRC SWING GATE
 22. PRECAST CONCRETE FACADE PANEL

THIS DRAWING IS ONLY TO SCALE IF IT IS REPRODUCED AT THE CORRECT PAPER SIZE

1:50@A0

0 0.5 1 2 4

ALL INTERNAL LAYOUTS AND USES ARE SHOWN FOR ILLUSTRATIVE PURPOSES ONLY AND ARE NOT FOR DETERMINATION



© COPYRIGHT: ALL RIGHTS RESERVED

THIS WORK IS COPYRIGHT AND CANNOT BE REPRODUCED OR COPIED IN ANY FORM OR BY ANY OTHER MEANS (DRAWING, ELECTRONIC OR MECHANICAL, INCLUDING PHOTOCOPYING) WITHOUT THE WRITTEN PERMISSION OF POPULOUS. THE USE OF THIS DOCUMENT FOR ANY PURPOSE WHATSOEVER IS RESTRICTED TO THE TERMS OF THE AGREEMENT OR AMENDMENT BETWEEN POPULOUS AND THE RESTRICTING PARTY.

USE REQUIRED DIMENSIONS IN PREFERENCE TO SCALES. CHECK ALL DIMENSIONS ON SITE BEFORE FABRICATION OR SETTING OUT.

ARCHITECT

POPULOUS®

14 BLADES COURT | DEODAR ROAD | LONDON | SW15 2NU | UNITED KINGDOM
TELEPHONE +44 (0)20 8074 7475 | FACSIMILE +44 (0)20 8074 7470
ALL PRODUCTION & INTELLECTUAL PROPERTY RIGHTS RESERVED © POPULOUS 2009

PROJECT NAME

OVG MANCHESTER

DRAWING TITLE

FACADE SECTIONS

STATUS						PROJECT No.	
PLANNING NON MATERIAL AMENDMENT						4933	
DATE			SCALE			SIZE	
14.02.2020			1 : 50			A0	
DRAWN		CHECKED		APPROVED			
MR		PG		DS			
PROJECT	ORIGIN	ZONE	LEVEL	TYPE	ROLE	DRAWING	REV
BRA-POP-XX-	ZZ-	DR-	A-	0628	04		