




EXISTING SURFACE WATER AREAS

Buildings	1180 sq/mt
Hard Standing	1740 sq/mt
TOTAL	2920 sq/mt

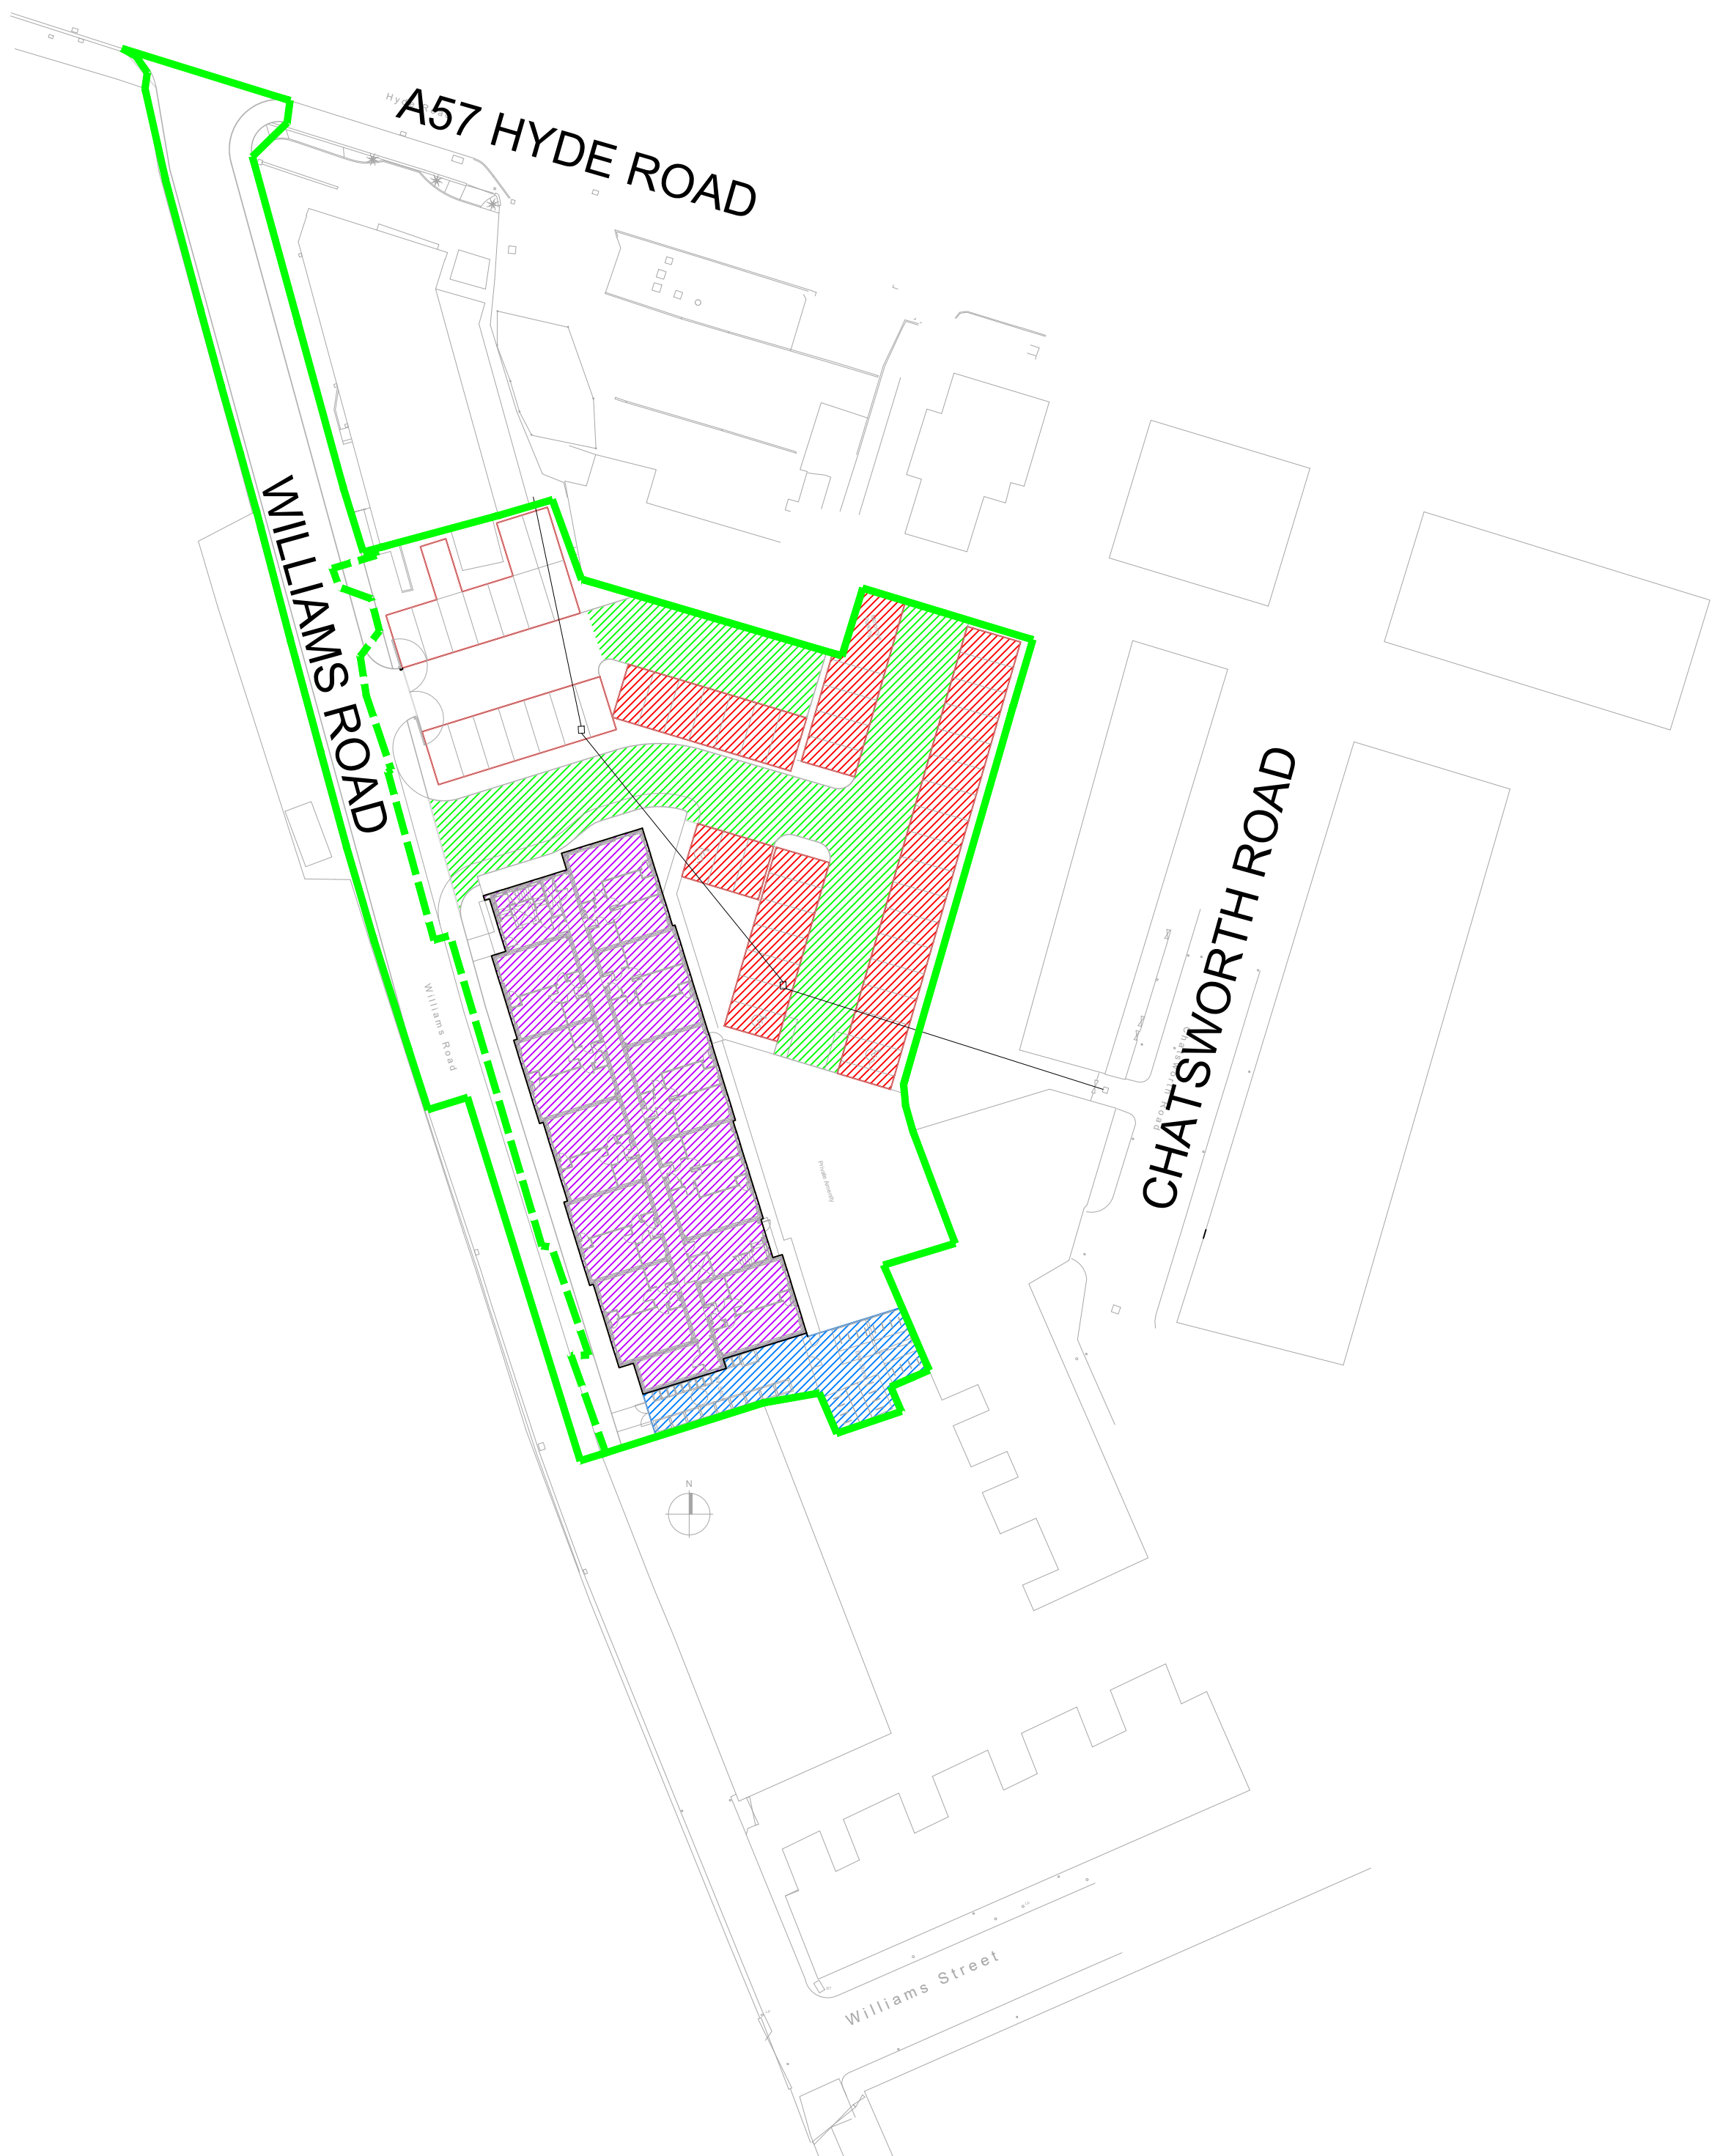

PRROPOSED SURFACE WATER AREAS

Buildings	780 sq/mt
Hard Standing	150 sq/mt
Car Park	620 sq/mt
Car park bays	490 sq/mt
TOTAL	2040 sq/mt

PRELIMINARY



Tel: 01244 684910
Email: admin@coopers.co.uk
Web: http://coopers.co.uk

Park House
Sandpiper Court
Chester Business Park
Chester
CH4 9QU

Client

MANGROVE ESTATES LTD

Project

CHATSWORTH MILL,
WILLIAMS ROAD, GORTON.

Title

Surface Water Impermeable Areas

DRAWING NUMBER	SCALE at A1	1:500
7588 / SK01	DATE	05.05.21
	DRAWN	JAR
	CHECKED	AJ
	REVISION	-