


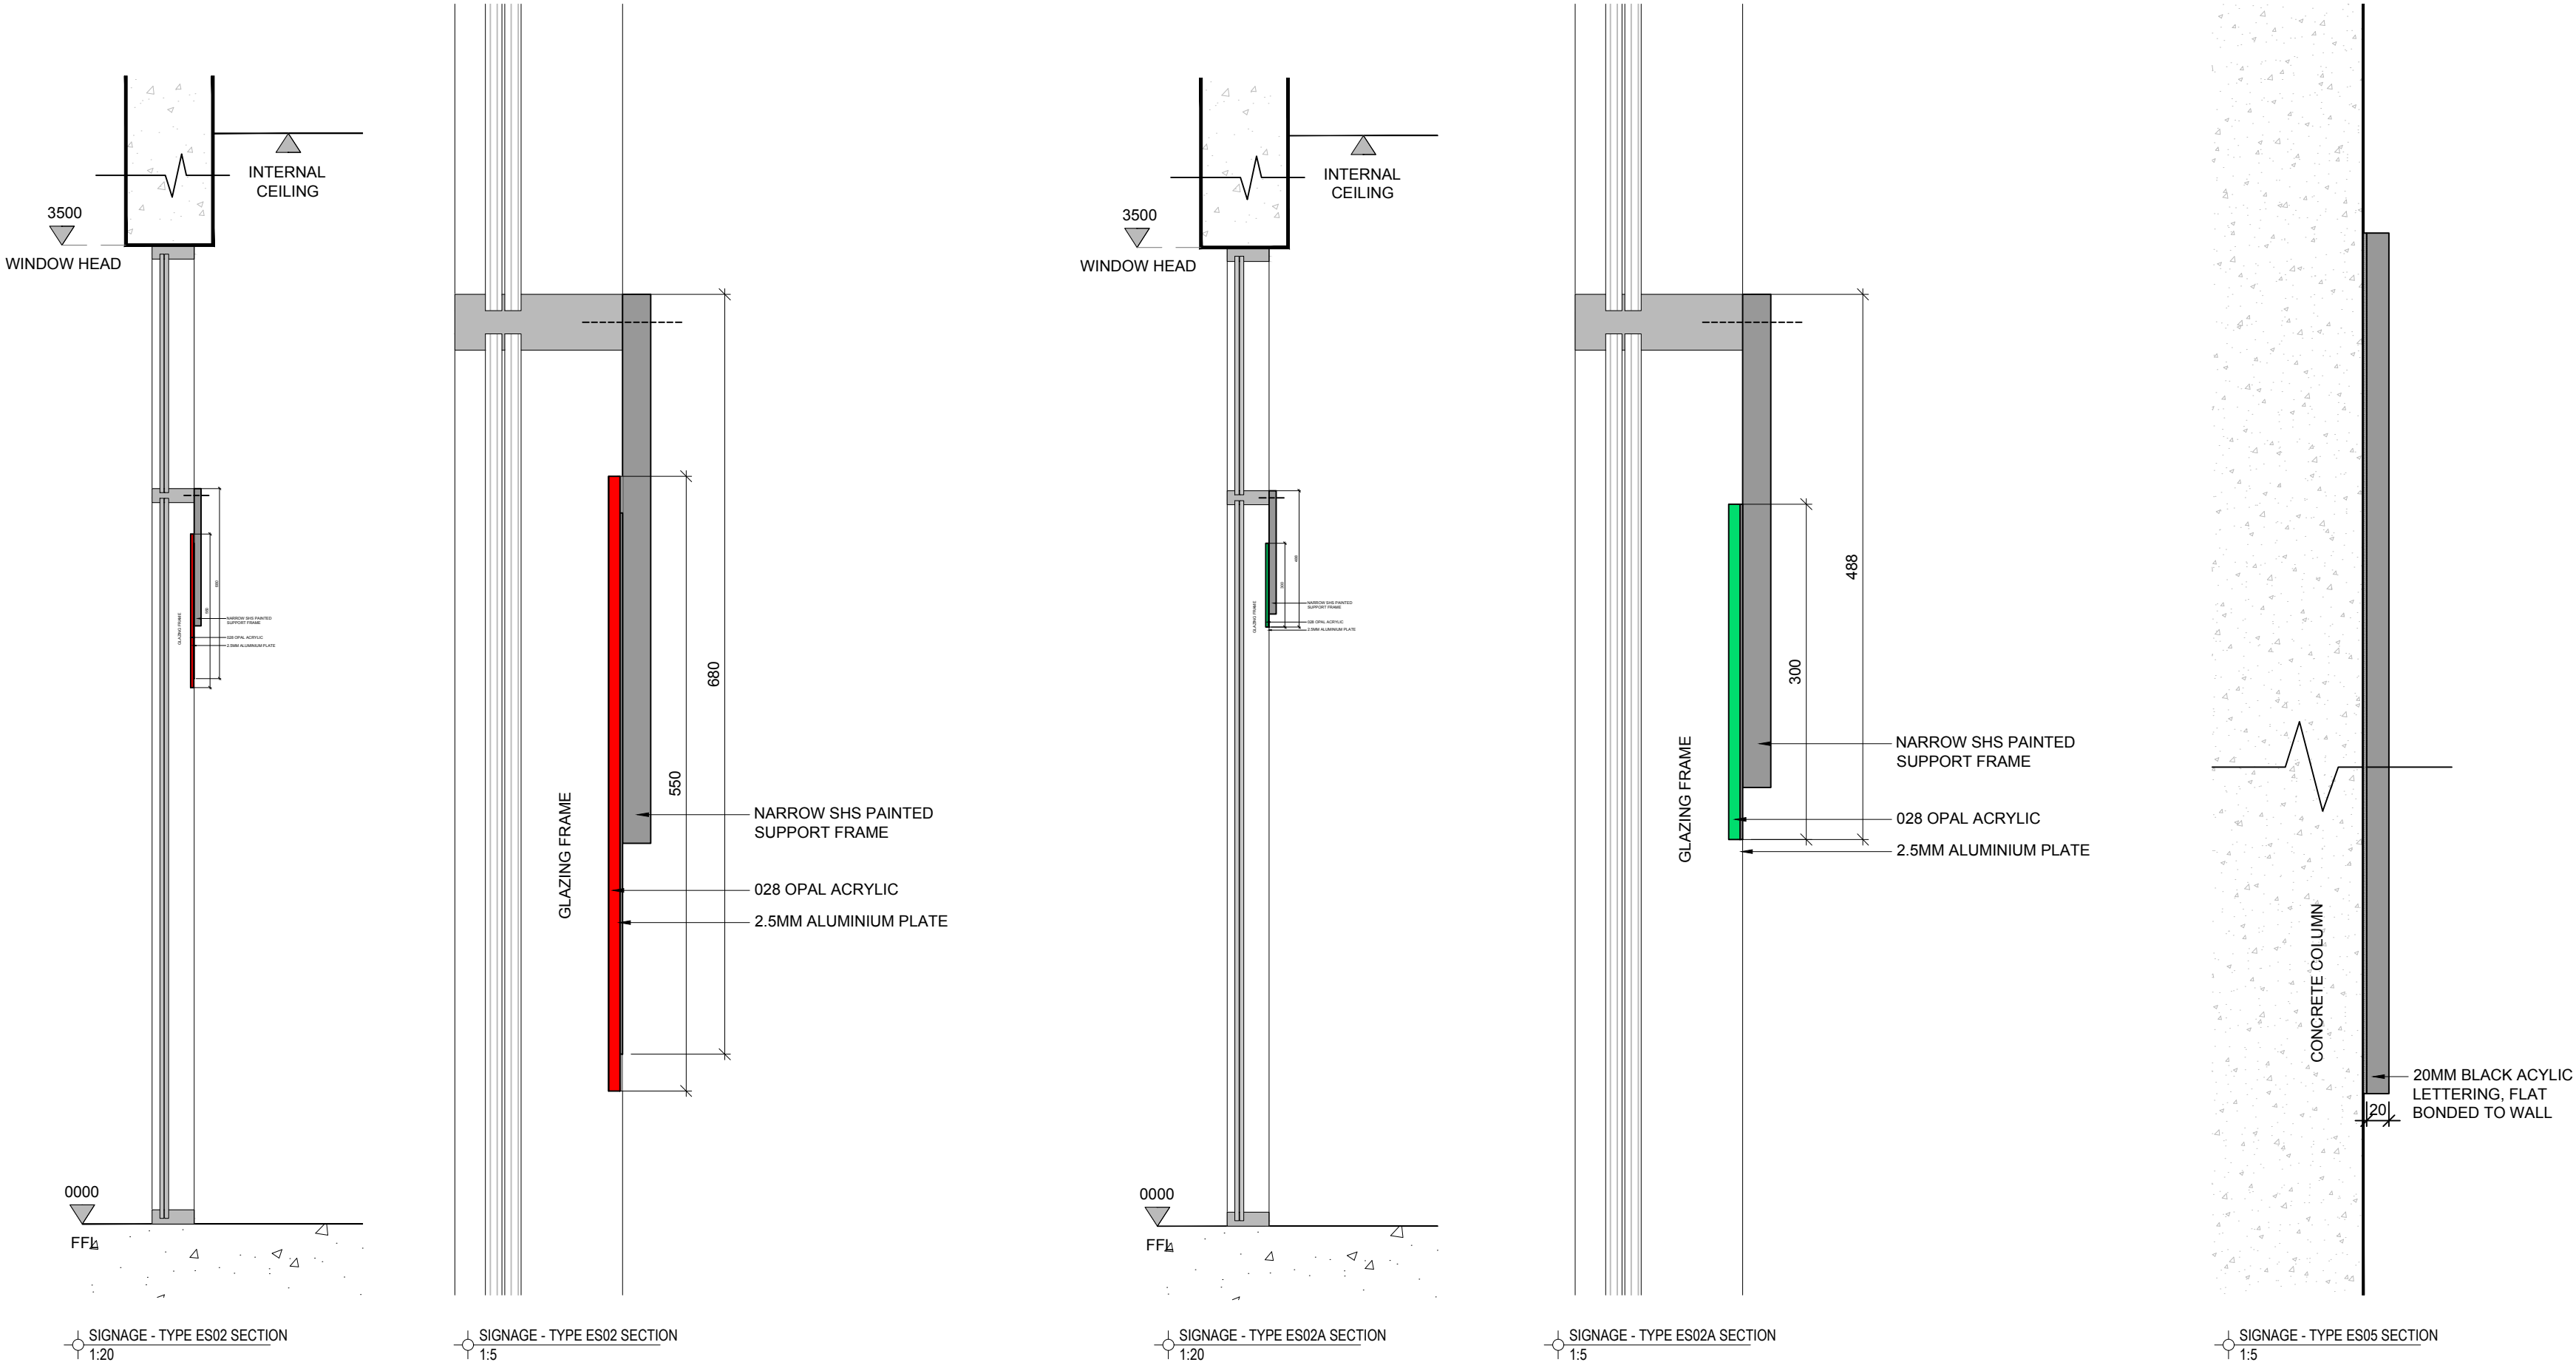

NOTE
DO NOT SCALE OFF DRAWINGS. IF IN DOUBT, ASK USING CONTACT
DETAILS BELOW.
ALL DIMENSIONS ARE TO BE CHECKED AND VALIDATED ON SITE BY CONTRACTOR.
ANY DISCREPANCIES MUST BE REPORTED IMMEDIATELY.
DRAWINGS ARE BASED ON SURVEY INFORMATION PROVIDED

REVISION	NOTES	DATE

PROJECT NAME	
THE HIVE	
CLIENT	
GROSVENOR ESTATES	
DOCUMENT TITLE	
PROPOSED SIGNAGE DETAILS	
DOCUMENT NUMBER	
2125-INC-EX-XXX-DR-I-70-5000	
VERSION	SCALE
- -	VARIES @ A2
PRODUCTION DATE	ORIGINATOR
08/03/22	AD
ISSUE TYPE	QA CHECK
PLANNING	

WE ARE INCOGNITO LTD

2 REGENT STREET
KNUTSFORD,
CHESHIRE
WA16 6GR
017 202 87 505
SM@WEAREINCOGNITO.CO.UK