


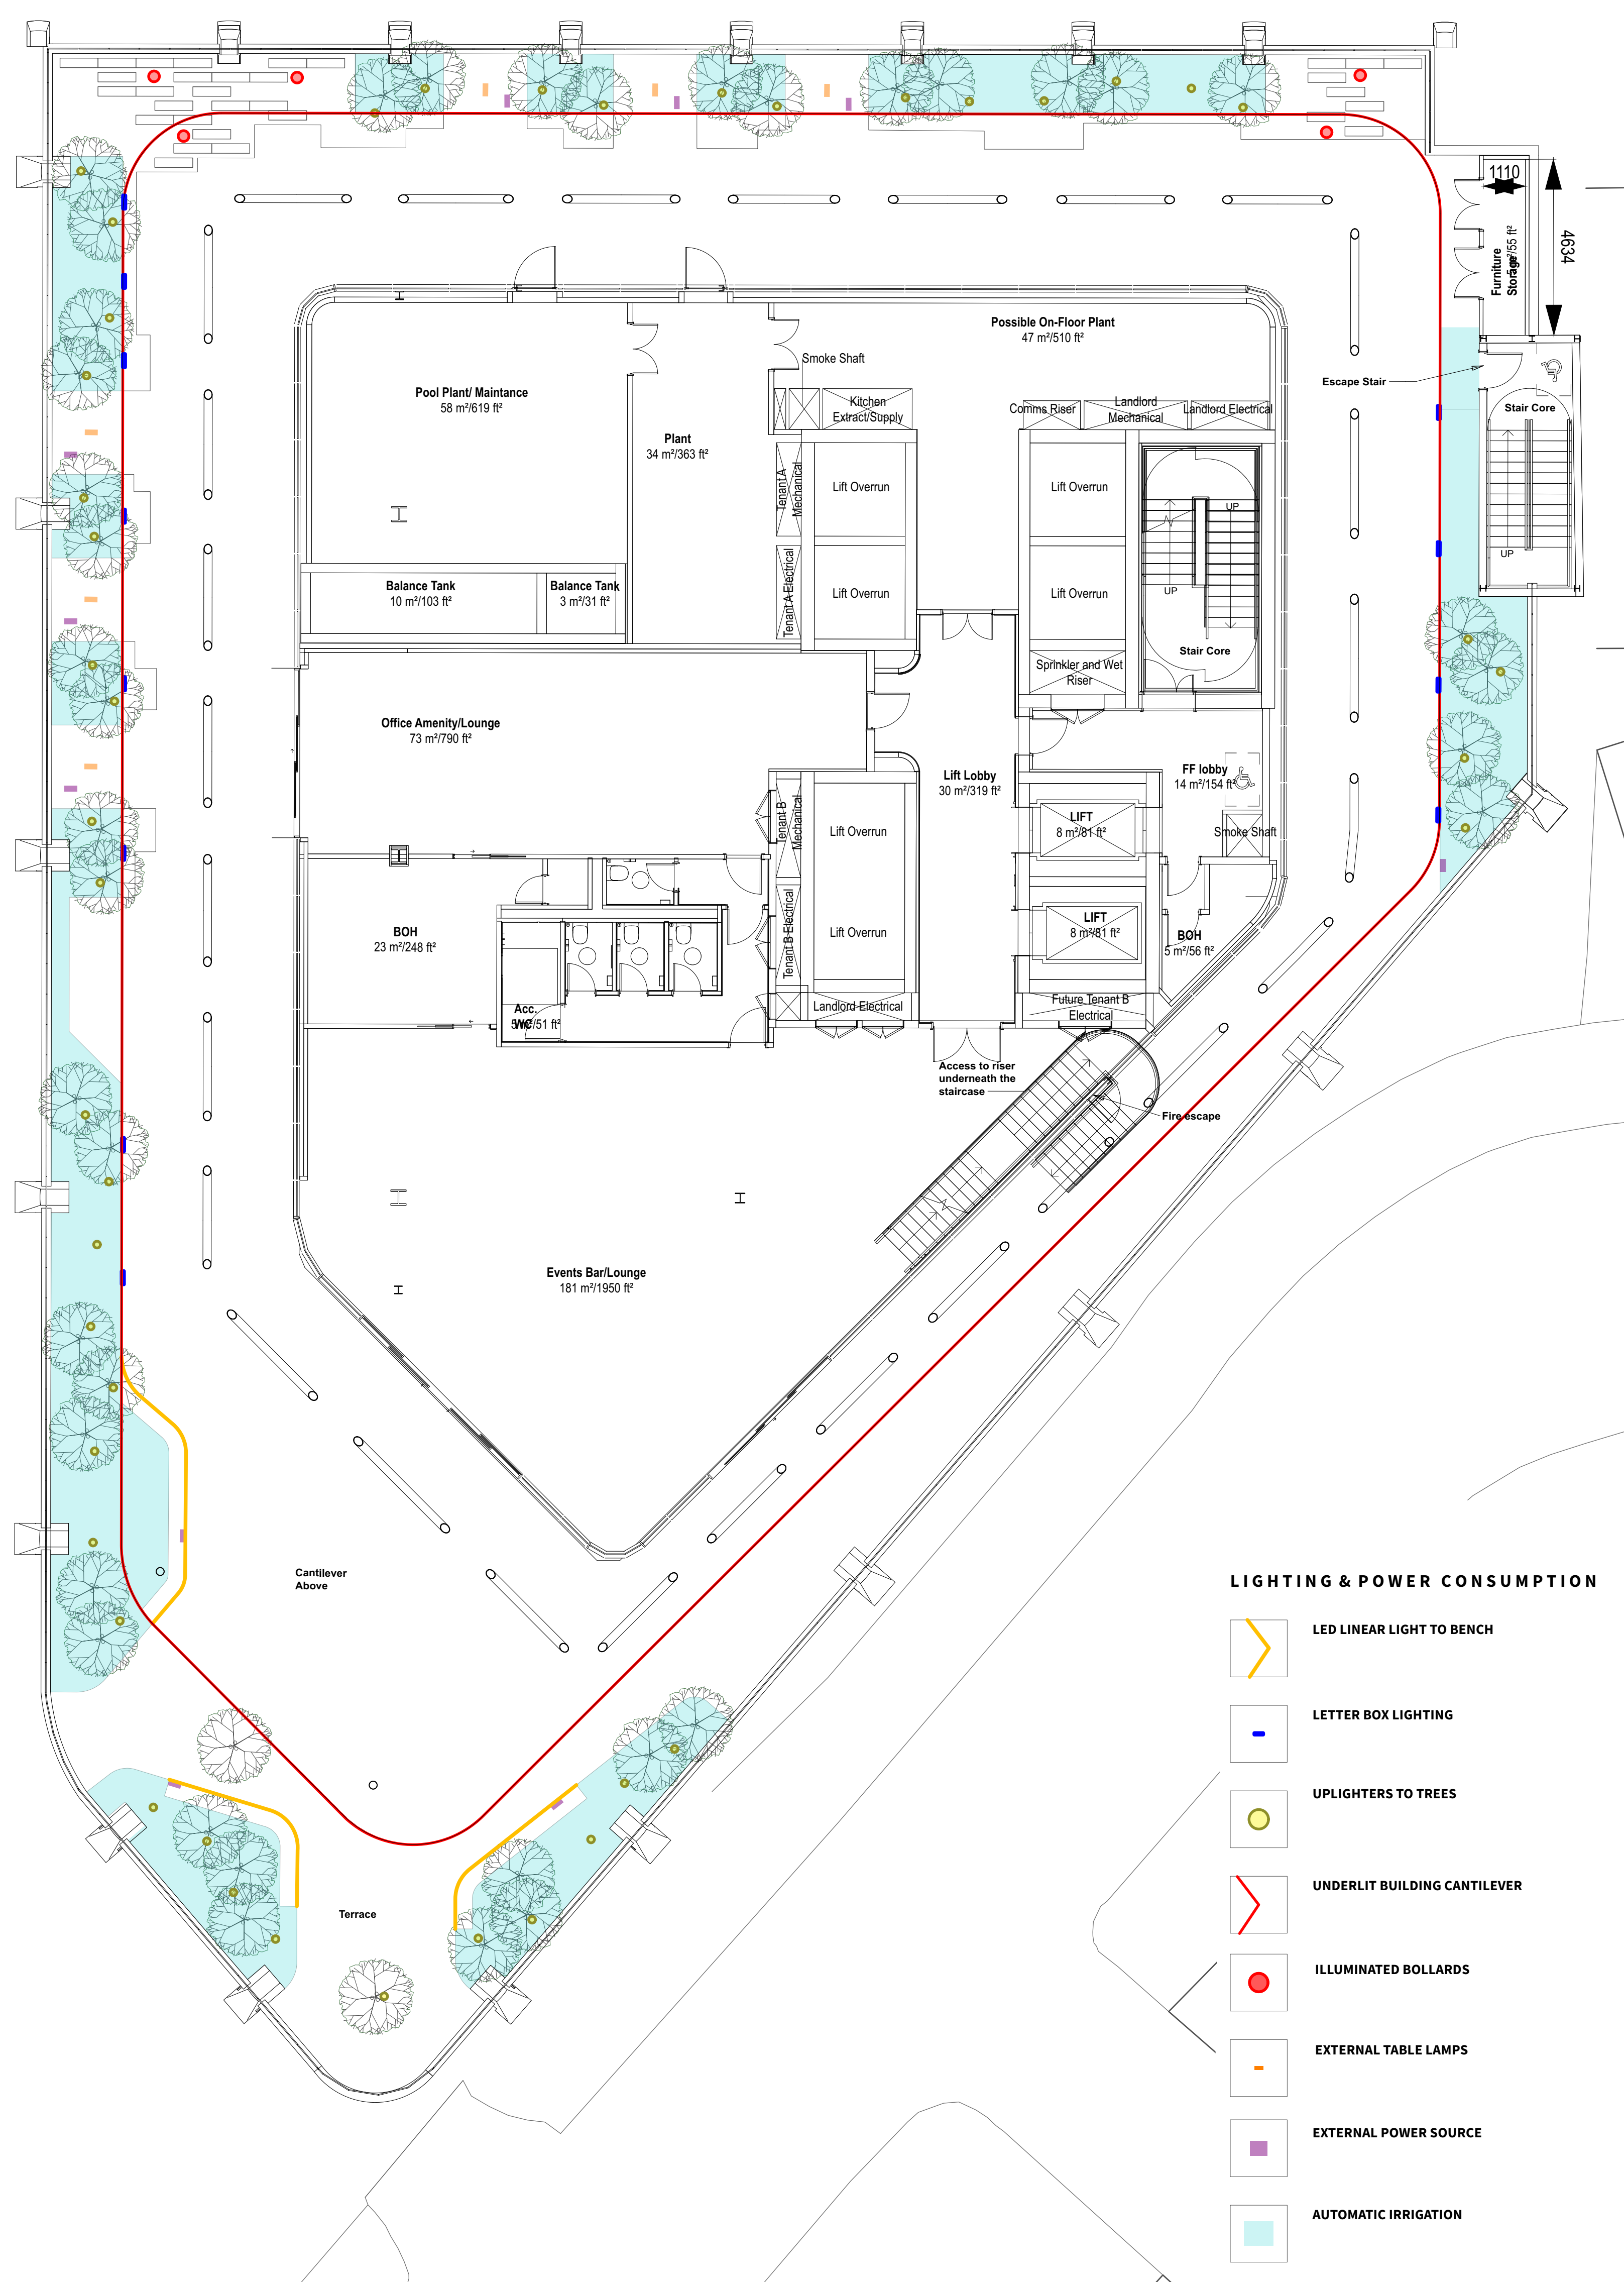

LIGHTING & POWER CONSUMPTION

- LED LINEAR LIGHT TO BENCH
- LETTER BOX LIGHTING
- UPLIGHTERS TO TREES
- UNDERLIT BUILDING CANTILEVER
- ILLUMINATED BOLLARDS
- EXTERNAL TABLE LAMPS
- EXTERNAL POWER SOURCE
- AUTOMATIC IRRIGATION

					Client Bruntwood Project Drg Title		Planit I.E. Limited E: info@planit-ie.com W: planit-ie.com MANCHESTER 2 Back Grafton St., Altrincham, WA14 1DY T: 0161 928 9281 LONDON Unit 6 Waterside, 44-48 Wharf Road, London, N1 7UX T: 0207 253 5678 LIVERPOOL Tempest 5.3, 12 Tithebarn Street, Liverpool, L2 2DT T: 0151 363 1230	THIS DRAWING IS COPYRIGHT PROTECTED AND MAY NOT BE REPRODUCED IN WHOLE OR PART WITHOUT WRITTEN AUTHORITY FROM THE OWNER.
					Created on Created by Approved by 01-03-22 JC FF			
					Scale Size Workstage 1:100 A1 Planning			
					Drg No. Suitability Revision 2805-PLA-RF-XX-DR-L-4001 S3 P01			
P01	17.06.22	For Planning	JC	RM				
	Date	Description	Drawn	Apprvd.				

© Planit I.E. Limited