


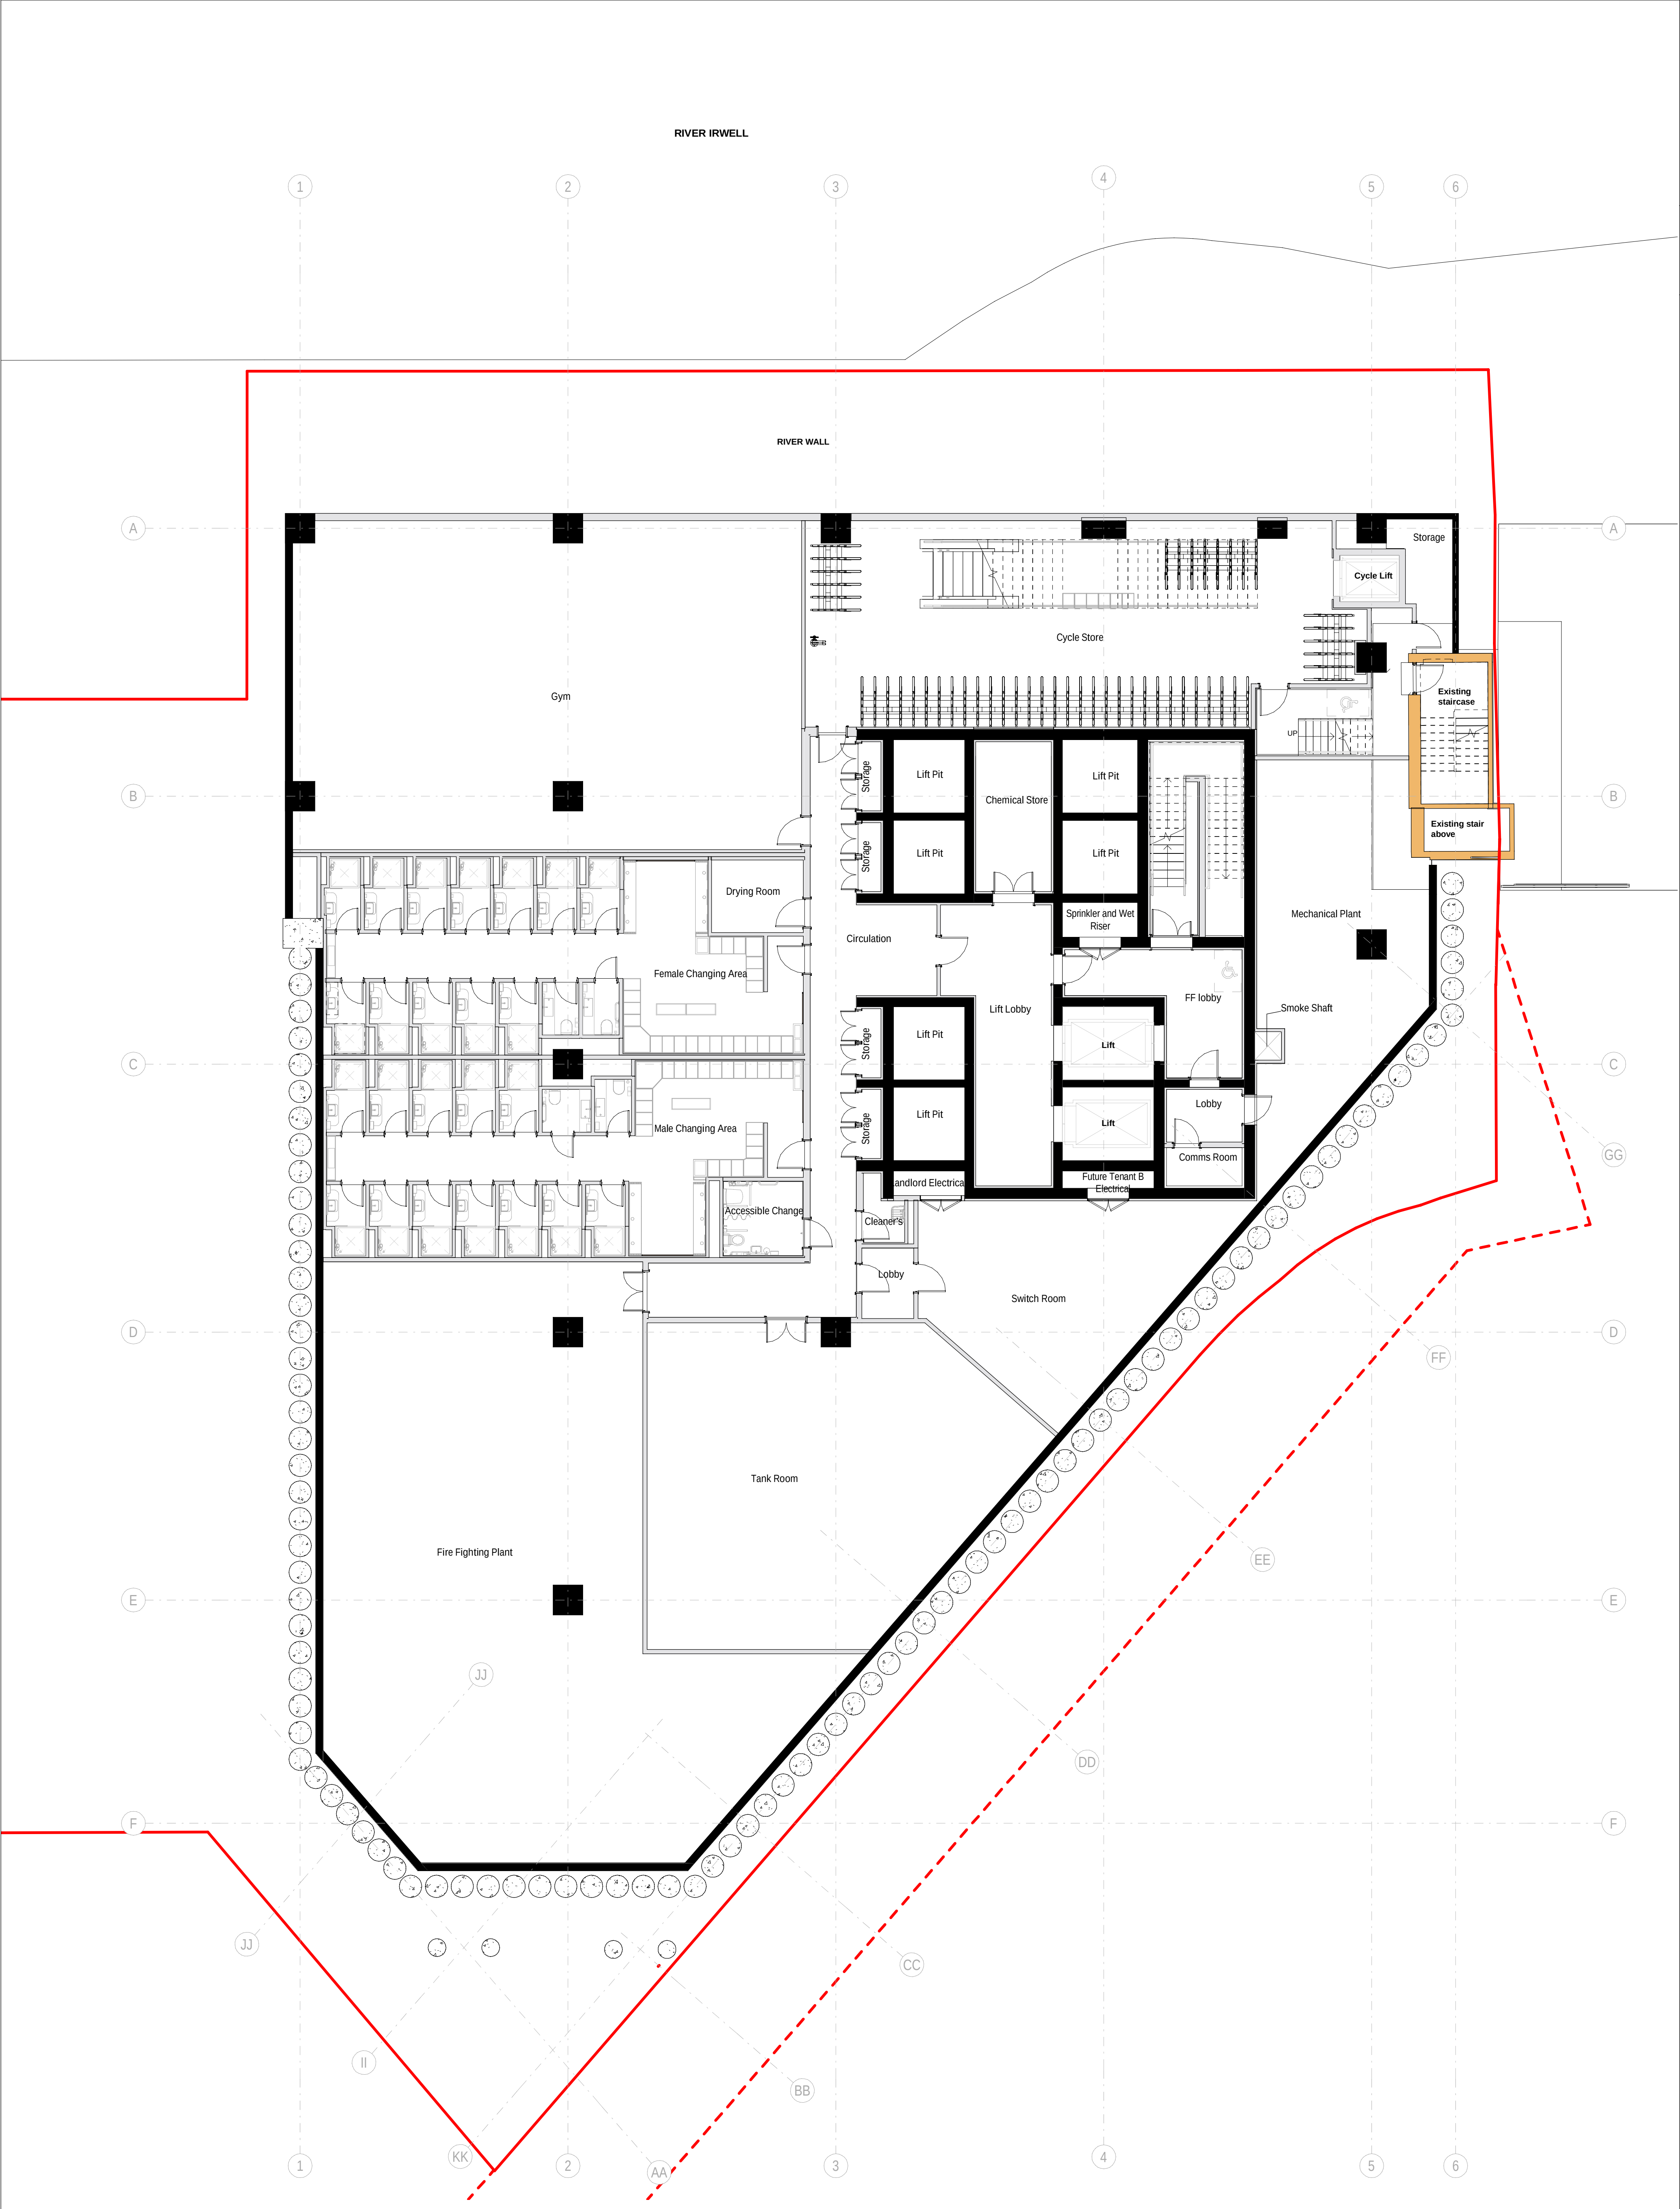

Keyplan

North

Notes:

Do not scale off this document/drawing/model for any purposes other than those required in connection with the application for planning consent for the project.

This document/drawing/model is prepared for the sole use of EPR Architects' employer and the benefit of the employer's permitted licensees. No liability to any other persons is accepted by EPR Architects.

EPR Architects accepts no liability for any use of this document/drawing/model by parties other than the party for whom it was prepared or for purposes other than those for which it was prepared.

Copyright in the design contained in this document/drawing/model remains vested in EPR Architects.

Key:

Existing

Proposed

Cardinal House

Alberton House Planning Application Boundary

Extent of highways works to be delivered via s278 in association with this development

P02	Town Planning	24.06.22	DH	DNB
P01	Town Planning	17.06.22	WW	DNB
No.	Revision	Date	Initial	Chk'd

EPR Architects

30 Millbank, London SW1P 4DU
+44(0)20 73327600
www.epr.co.uk

Alberton House

St Mary's Parsonage, Manchester

EPR Project No 11343

Proposed GA Plans

Basement Level

Scale @A1

Status

Suitability

Revision

1:100

Planning

S2

P02

Project Code	Originator	Zone	Level	Type	Role	Class	Number
ALBH - EPR - ZZ - B1 - TP - A - 02-0240							