




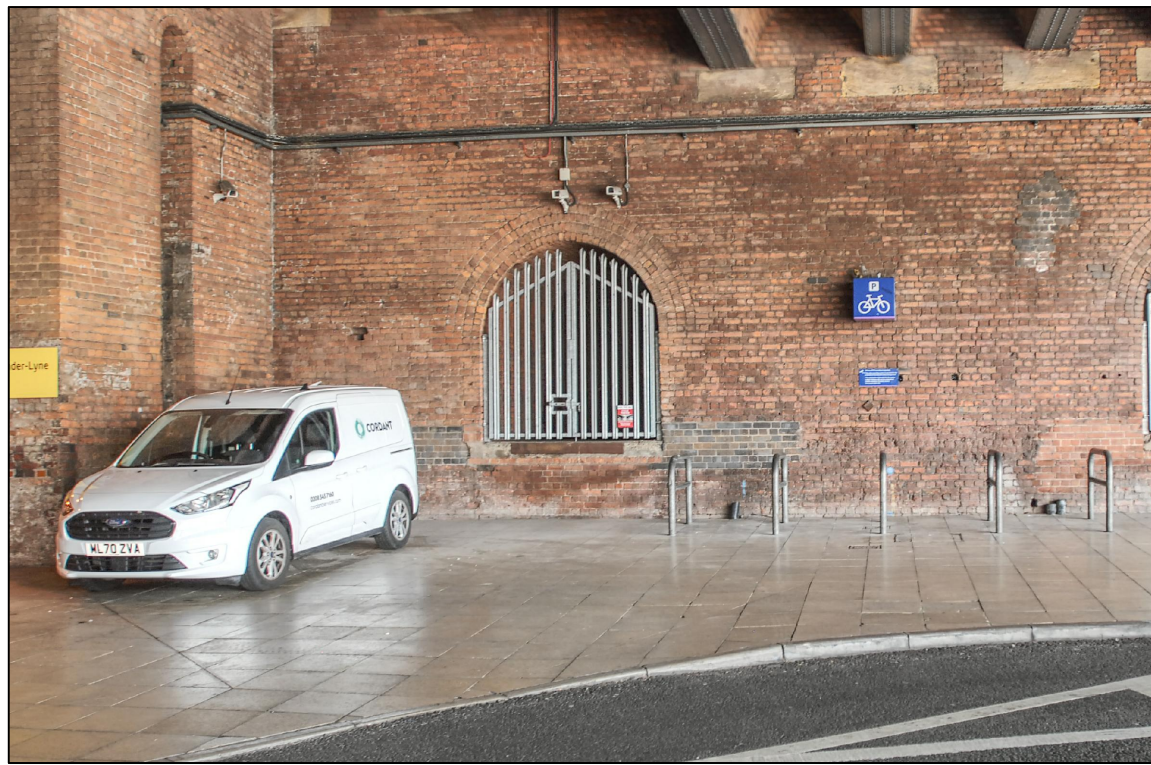


PERSPECTIVE VIEW 072 - EXISTING
APPLIES TO CAMERAS 24295 AND 24296

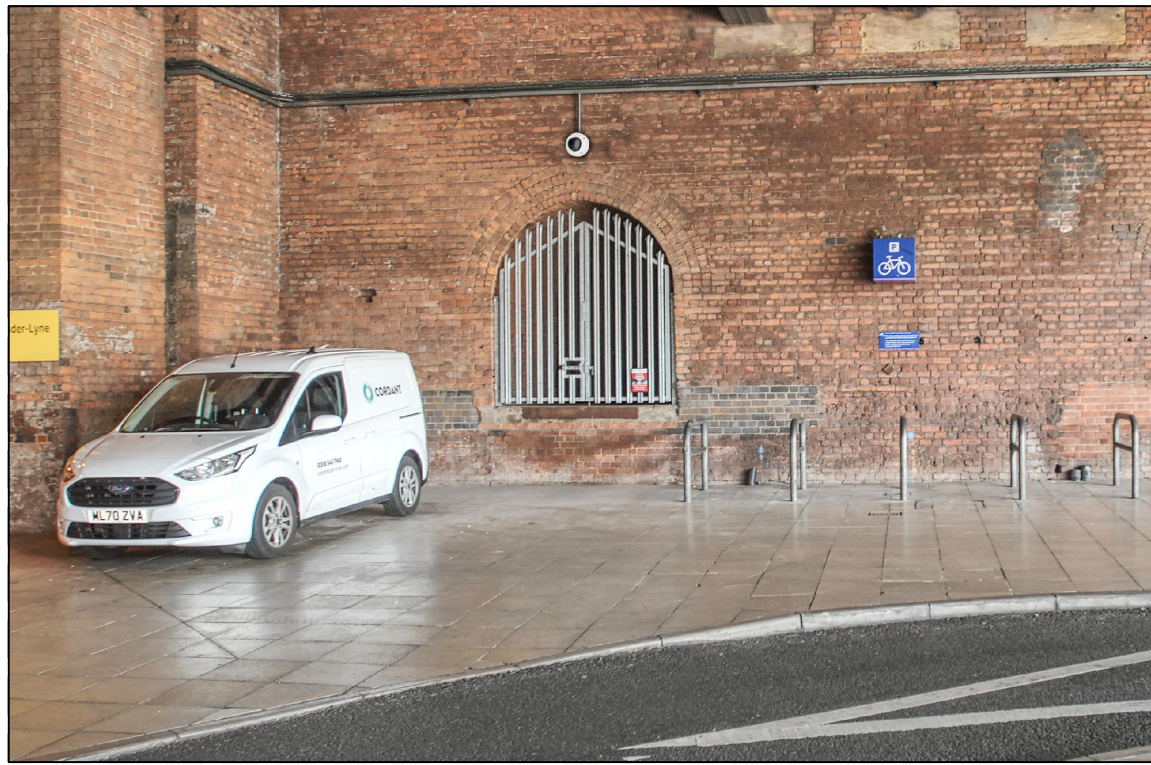


PERSPECTIVE VIEW 072 - PROPOSED

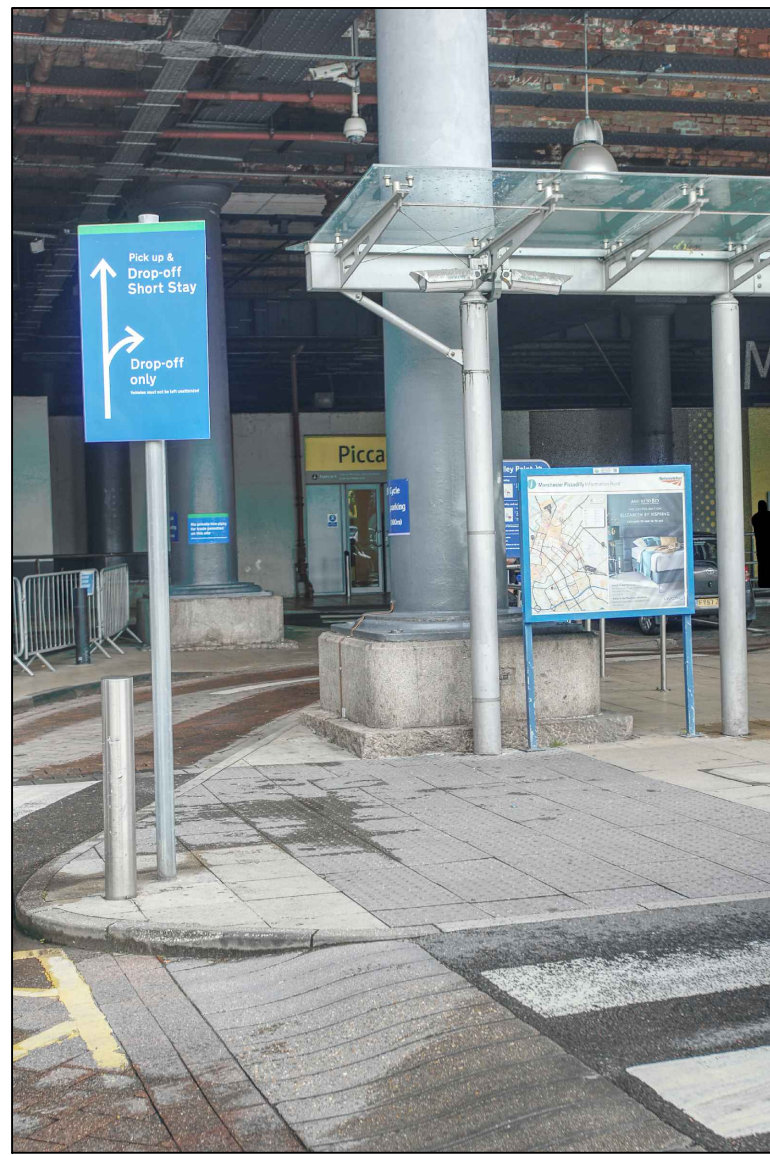


PERSPECTIVE VIEW 062 - EXISTING
APPLIES TO CAMERA 24285

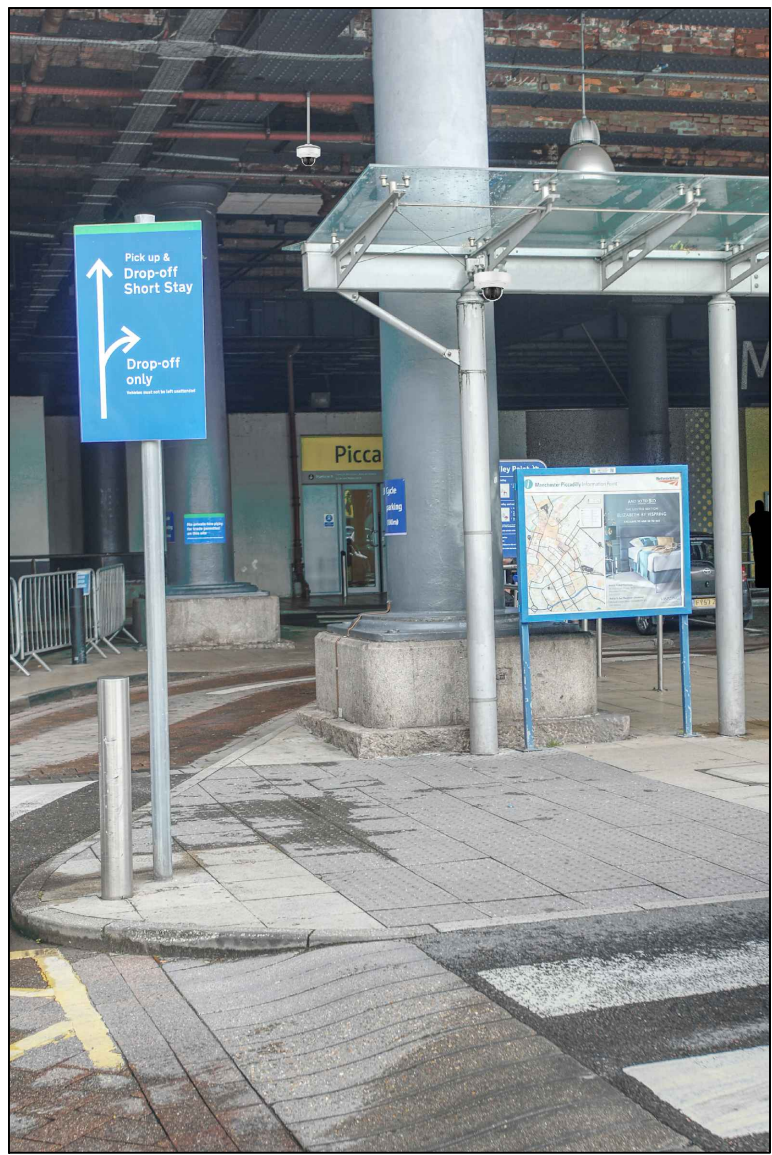

PERSPECTIVE VIEW 062 - PROPOSED

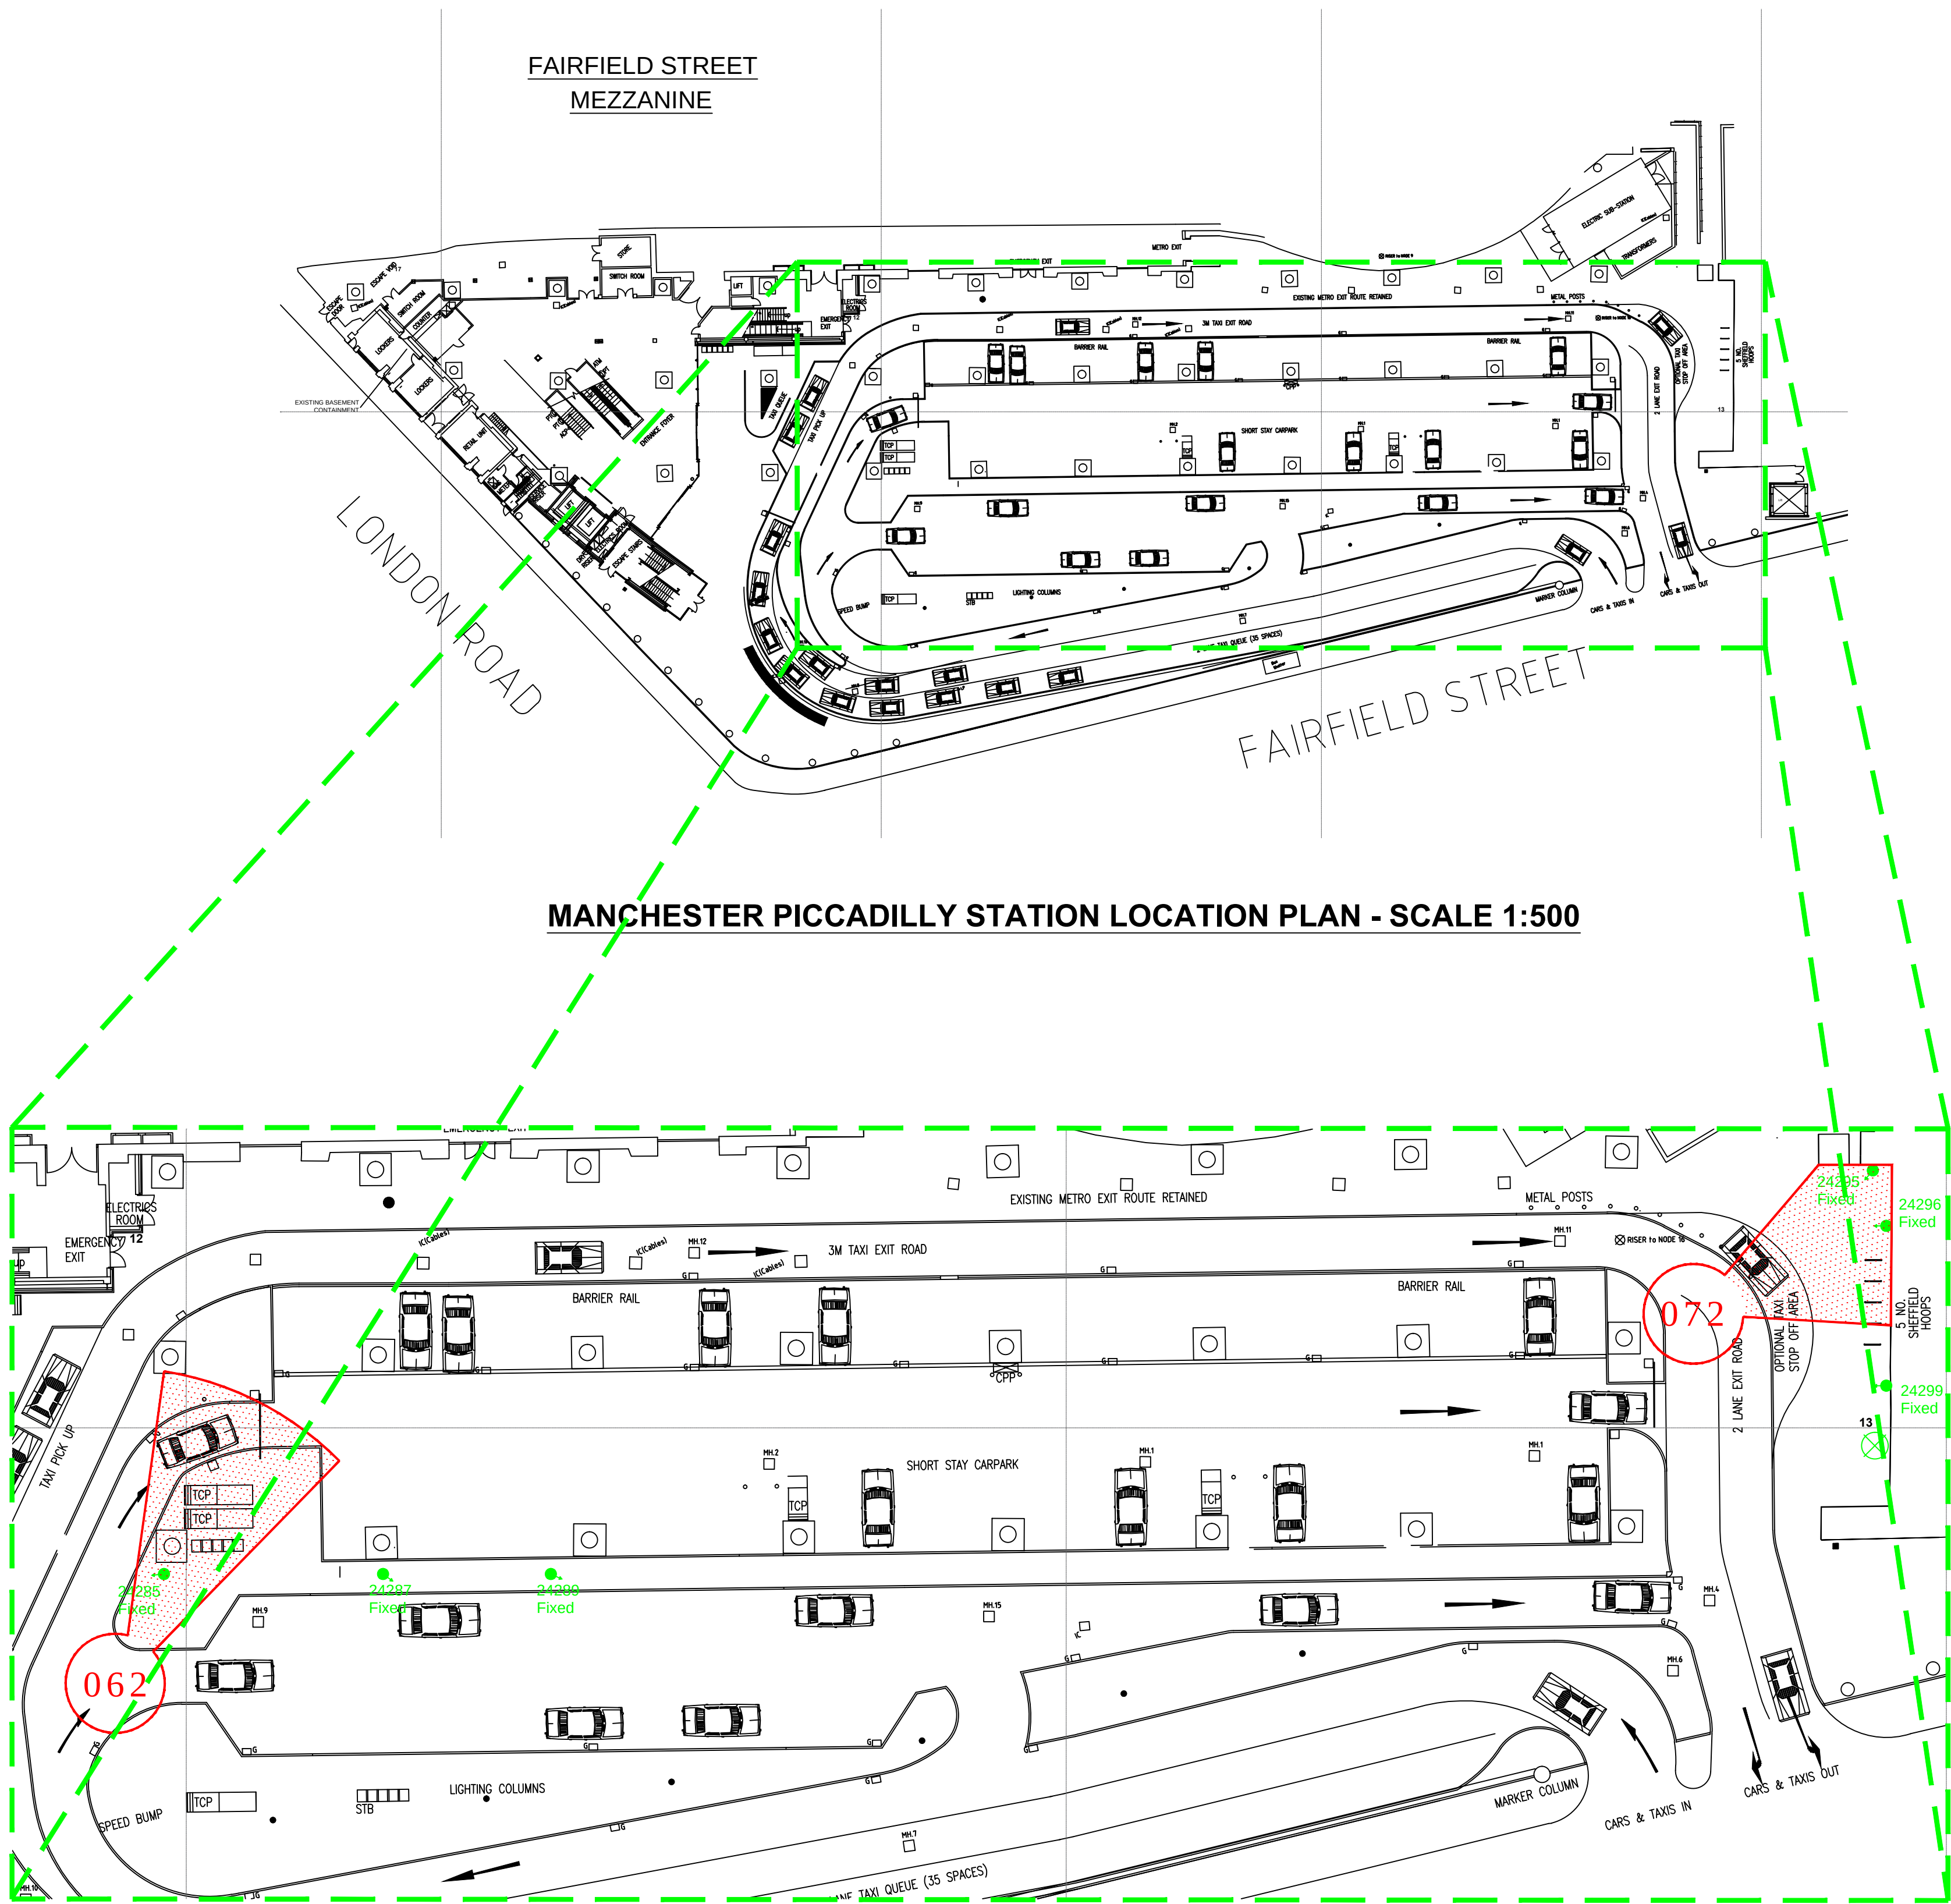

**MANCHESTER PICCADILLY STATION PLAN
FAIRFIELD STREET - SCALE 1:250**

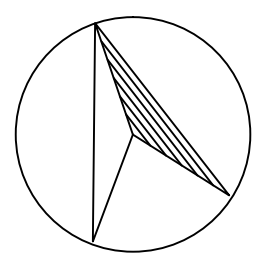

COLOUR KEY

- EQUIPMENT IN BLACK - DENOTES EXISTING EQUIPMENT
- EQUIPMENT IN BLUE - DENOTES EXISTING TO BE REPLACED
- EQUIPMENT IN GREEN - DENOTES EXISTING TO BE RECOVERED
- EQUIPMENT IN MAGENTA - DENOTES ENHANCED NWR EQUIPMENT
- EQUIPMENT IN RED - DENOTES NEW NWR EQUIPMENT

LEGEND

- EXISTING NODE LOCATION
- EXISTING FIXED/DOME CAMERA
- EXISTING PTZ CAMERA

P01	29/7/21	DRAFT FOR LISTED BUILDING CONSENT	JPT	CRC	-
Rev	Date	Description of Revisions	Drawn	Checked	Appr
Status	DRAFT				



Unit 3 & 4 Churchill Way
Chappeltown
Sheffield
S35 2PY

Project
NWR MANAGED STATIONS
SISS RENEWALS - 169779

Drawing Title
MANCHESTER PICCADILLY STATION
EQUIPMENT LOCATION VIEWS
EQUIPMENT TO BE RECOVERED
FAIRFIELD STREET & MEZZANINE

Designed	J.Gatley	Sig	Date	28/5/21
Drawn	J.Tobin	Sig	Date	29/7/21
Checked	-	Sig	Date	-
Approved	-	Sig	Date	-
Scale	1:250	ELR & Mileage	CMP2	
Alternative Reference	N/A	Sheet	17	of 26
Drawing Number	MAN-NWR-LBR-PLAN-103000-Y641	Revision	P01	