


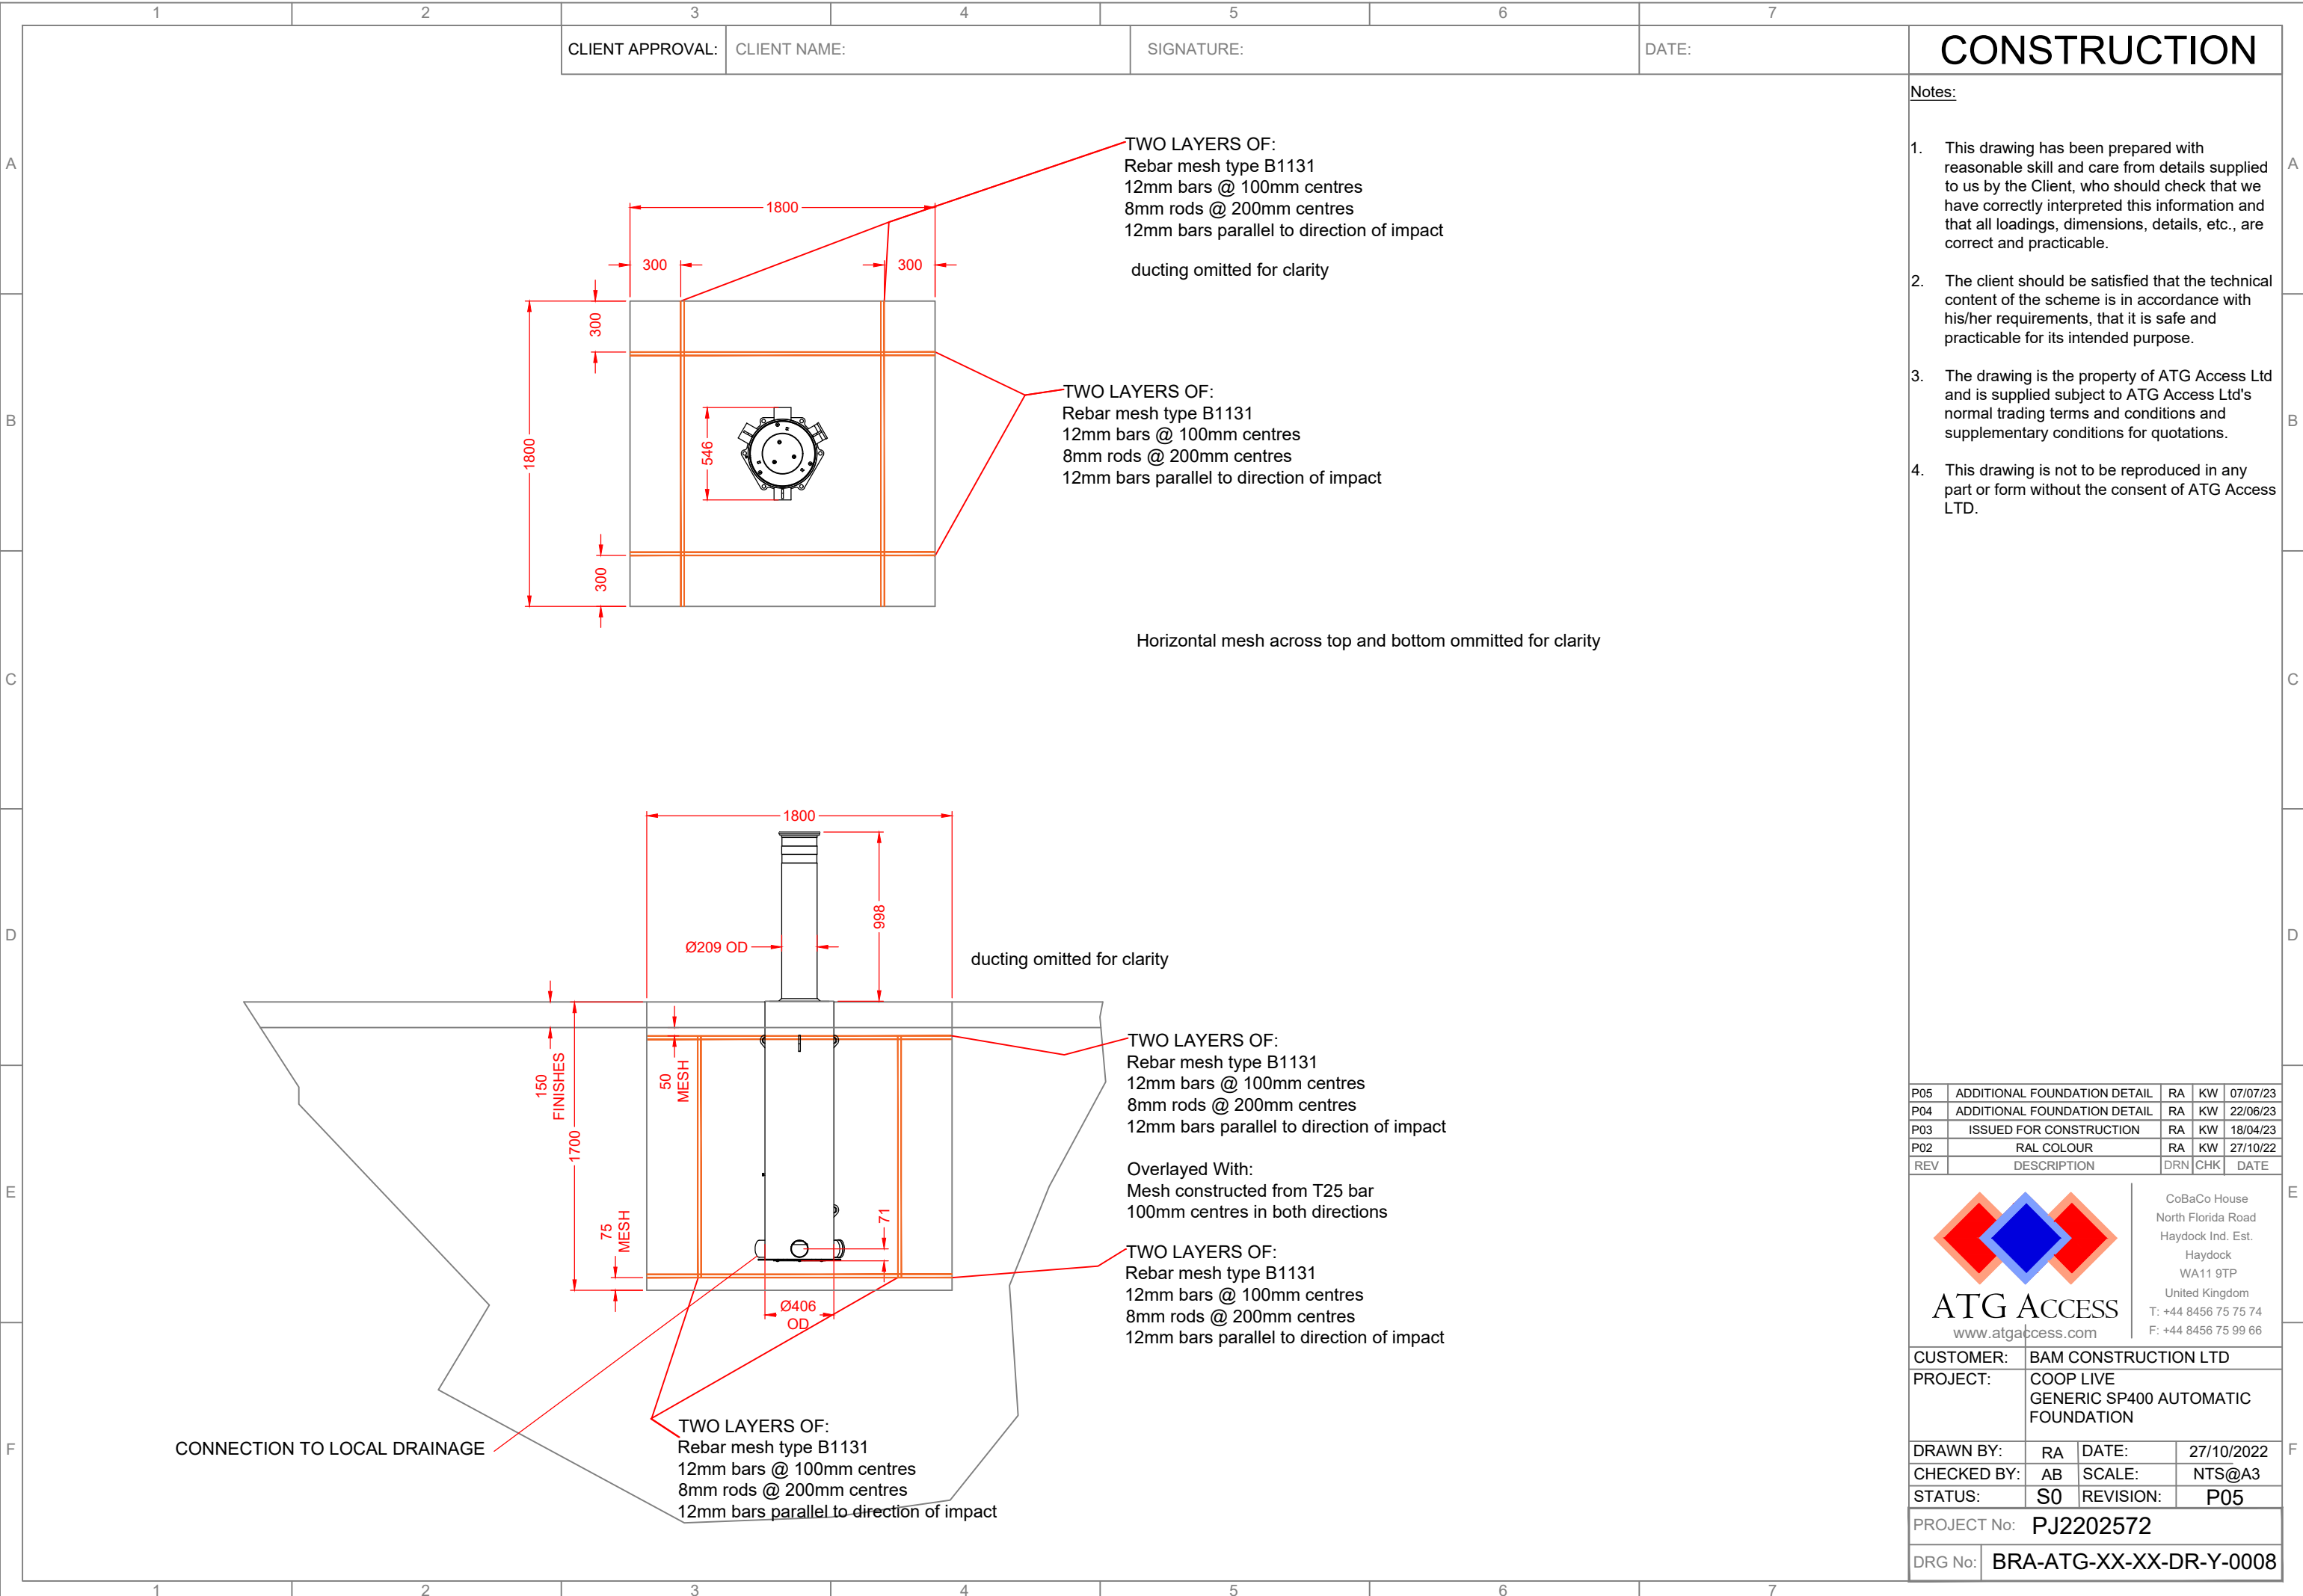

CLIENT APPROVAL:

CLIENT NAME:

SIGNATURE:


DATE:

CONSTRUCTION

Notes:

- 1. This drawing has been prepared with reasonable skill and care from details supplied to us by the Client, who should check that we have correctly interpreted this information and that all loadings, dimensions, details, etc., are correct and practicable.
- 2. The client should be satisfied that the technical content of the scheme is in accordance with his/her requirements, that it is safe and practicable for its intended purpose.
- 3. The drawing is the property of ATG Access Ltd and is supplied subject to ATG Access Ltd's normal trading terms and conditions and supplementary conditions for quotations.
- 4. This drawing is not to be reproduced in any part or form without the consent of ATG Access LTD.

P05	ADDITIONAL FOUNDATION DETAIL	RA	KW	07/07/23
P04	ADDITIONAL FOUNDATION DETAIL	RA	KW	22/06/23
P03	ISSUED FOR CONSTRUCTION	RA	KW	18/04/23
P02	RAL COLOUR	RA	KW	27/10/22
REV	DESCRIPTION	DRN	CHK	DATE

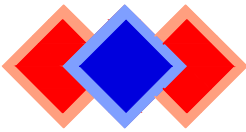

ATG ACCESS
www.atgaccess.com

CoBaCo House
North Florida Road
Haydock Ind. Est.
Haydock
WA11 9TP
United Kingdom
T: +44 8456 75 75 74
F: +44 8456 75 99 66

CUSTOMER:	BAM CONSTRUCTION LTD		
PROJECT:	COOP LIVE GENERIC SP400 AUTOMATIC FOUNDATION		
DRAWN BY:	RA	DATE:	27/10/2022
CHECKED BY:	AB	SCALE:	NTS@A3
STATUS:	S0	REVISION:	P05
PROJECT No: PJ2202572			
DRG No:	BRA-ATG-XX-XX-DR-Y-0008		