

Cutting List

ORDER No	SHEET No	REVISION
24410	001	A

PROJECT:	Grosvenor Lifecycle Refurbishment
----------	-----------------------------------

Client:	Quadriga Contracts Limited
---------	-----------------------------------

REV:	A	24.10.2023 : Various General Updates to Architect & Cleint Comments

DATE:	October 2023
REF. DWG:	DHQ/GA001 (RevA)
STONE:	CATCASTLE BUFF
FINISH:	Rubbed
WEIGHT:	2386 kg/m3

STONE No.	L	W	H	DESCRIPTION	QUANTS	DETAIL SHEET	UNIT Volume M3	UNIT WEIGHT kg	TWO MAN HANDLEABLE
				<u>Step Flight No.1</u>					
T1	1500	385	50	Tread Unit	1	SK1	0.0289	68.90	NO
T1a	566	385	50	Tread Unit	1	SK1	0.0109	26.00	YES
T1b	566	385	50	Tread Unit	1	SK1	0.0109	26.00	YES
R1	1500	40	170	Riser Unit	1	SK1	0.0102	24.34	YES
R1a	566	40	170	Riser Unit	1	SK1	0.0038	9.18	YES
R1b	566	40	170	Riser Unit	1	SK1	0.0038	9.18	YES
T2	1500	370	50	Tread Unit	1	SK2	0.0278	66.21	NO
T2a	300	370	50	Tread Unit	1	SK2	0.0056	13.24	YES
T2b	300	370	50	Tread Unit	1	SK2	0.0056	13.24	YES
R2	1500	40	140	Riser Unit	1	SK2	0.0084	20.04	YES
R2a	275	40	140	Riser Unit	1	SK2	0.0015	3.67	YES
R2b	275	40	140	Riser Unit	1	SK2	0.0015	3.67	YES
T2	1500	370	50	Tread Unit	2	SK3	0.0278	66.21	NO
T2c	160	370	50	Tread Unit	4	SK3	0.0030	7.06	YES
R2	1500	40	140	Riser Unit	2	SK3	0.0084	20.04	YES
R2c	160	40	140	Riser Unit	4	SK3	0.0009	2.14	YES
T2d	1500	270	40	Tread Unit	1	SK4	0.0162	38.65	NO
T2e	160	270	40	Tread Unit	2	SK4	0.0017	4.12	YES
				<u>Step Flight No.2</u>					
T2	1500	370	50	Tread Unit	7	SK5	0.0278	66.21	NO
T2f	713	370	50	Tread Unit	14	SK5	0.0132	31.47	NO
R2	1500	40	140	Riser Unit	7	SK5	0.0084	20.04	YES
R2f	713	40	140	Riser Unit	14	SK5	0.0040	9.53	YES

QUANTS

VOLUME m3 WEIGHT kg

TOTALS:

69

0.72

1717.66

DUNHOUSE QUARRY Co.Ltd

Client: Quadriga Contracts Limited						
Project: Grosvenor Lifecycle Refurbishment						
Date: October 2023		Int Order No: 24410		Revisions: A - 24.10.2023		
Relevant Schedule No.s: 24410-001						
Code	Quantity	L	W	H	M³	Weight kg
T1	1	1500	385	50	0.029	63.53
T1a	1	566	385	50	0.011	23.97
T1b	1	566	385	50	0.011	23.97
R1	1	1500	40	170	0.010	22.44
R1a	1	566	40	170	0.004	8.47
R1b	1	566	40	170	0.004	8.47
T2	1	1500	370	50	0.028	61.05
T2a	1	300	370	50	0.006	12.21
T2b	1	300	370	50	0.006	12.21
R2	1	1500	40	140	0.008	18.48
R2a	1	275	40	140	0.002	3.39
R2b	1	275	40	140	0.002	3.39
T2	2	1500	370	50	0.056	122.10
T2c	4	160	370	50	0.012	26.05
R2	2	1500	40	140	0.017	36.96
R2c	4	160	40	140	0.004	7.88
T2d	1	1500	270	40	0.016	35.64
T2e	2	160	270	40	0.003	7.60
DETAILS:	<i>Step Flight No.1 - Treads & Risers</i>					
STONE TYPE:	<i>CATCASTLE BUFF</i>					
Checked & Packed by:				Date:		
Pallet No: 1					0.226	497.80

DUNHOUSE QUARRY Co.Ltd

Client: Quadriga Contracts Limited						
Project: Grosvenor Lifecycle Refurbishment						
Date: October 2023	Int Order No: 24410			Revisions: A - 24.10.2023		
Relevant Schedule No.s: 24410-001						
Code	Quantity	L	W	H	M³	Weight kg
T2	7	1500	370	50	0.194	427.35
T2f	14	713	370	50	0.185	406.27
R2	7	1500	40	140	0.059	129.36
R2f	14	713	40	140	0.056	122.98
					0.000	0.00
					0.000	0.00
DETAILS:		<i>Step Flight No.2 - Treads & Risers</i>				
STONE TYPE:		<i>CATCASTLE BUFF</i>				
Checked & Packed by:				Date:		
Pallet No: 2					0.494	1085.96



Drawing Status:
Manufacture

Stone Type:
Catcastle Buff

Project: GROSVENOR LIFECYCLE REFURBISHMENT
Cavendish Street Principle Entrance Steps




Client: QUADRIGA CONTRACTS LIMITED

Internal Order No: 24410

Drawing: STONWORK LAYOUT DRAWINGS
GA STONWORK DETAILS


Date: October 2023

Drawing No: DHQ/GA001	Revision: ★
---------------------------------	----------------

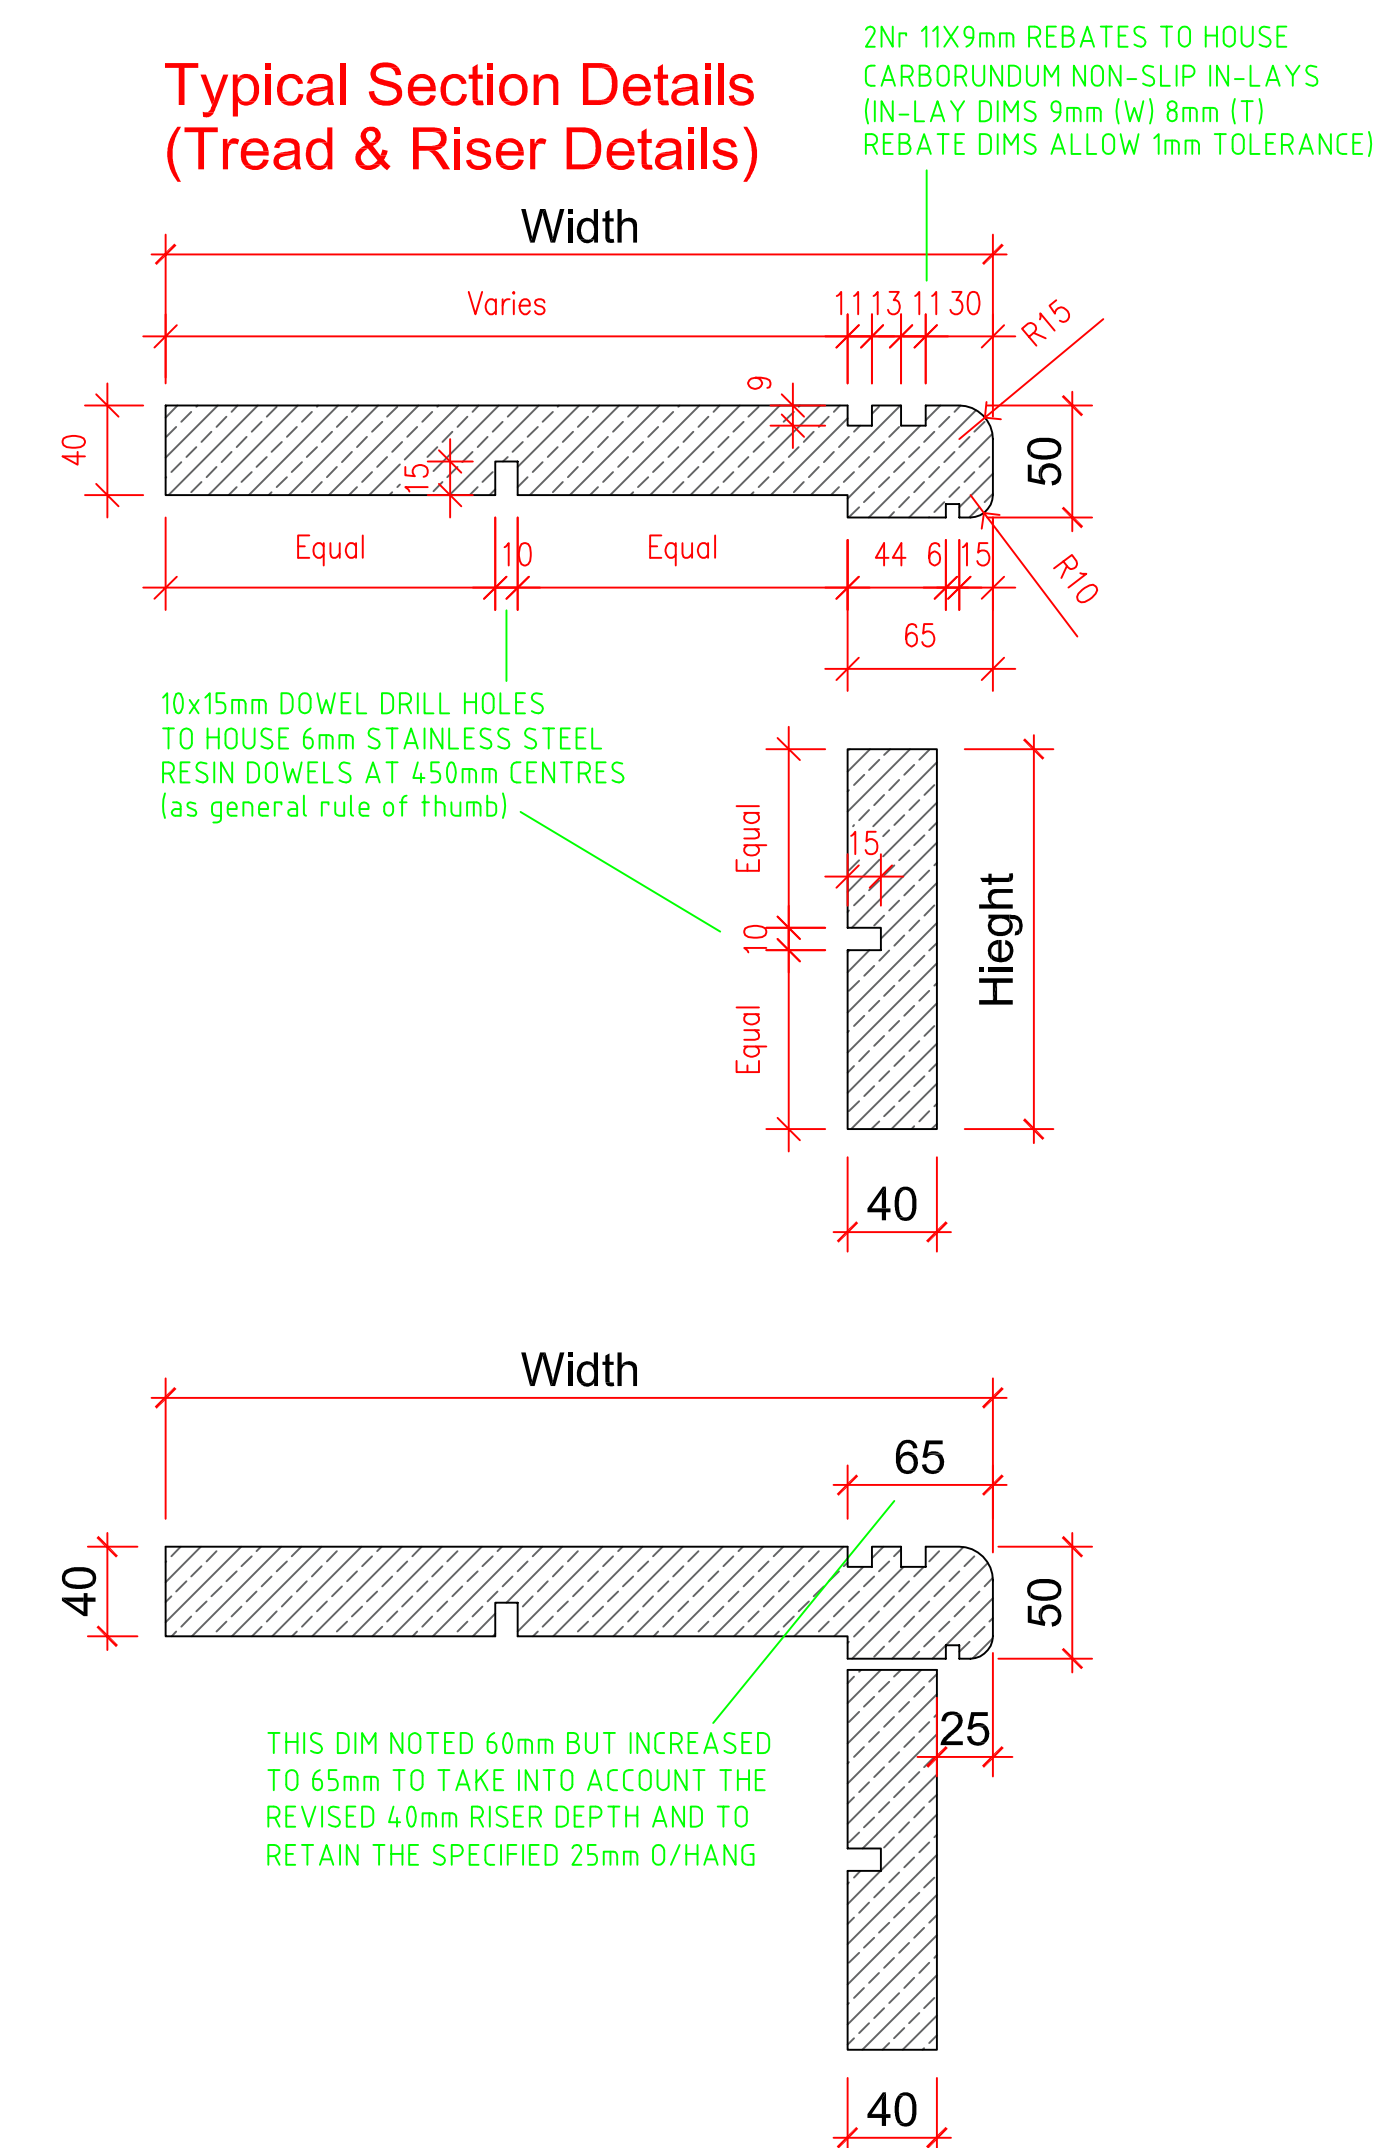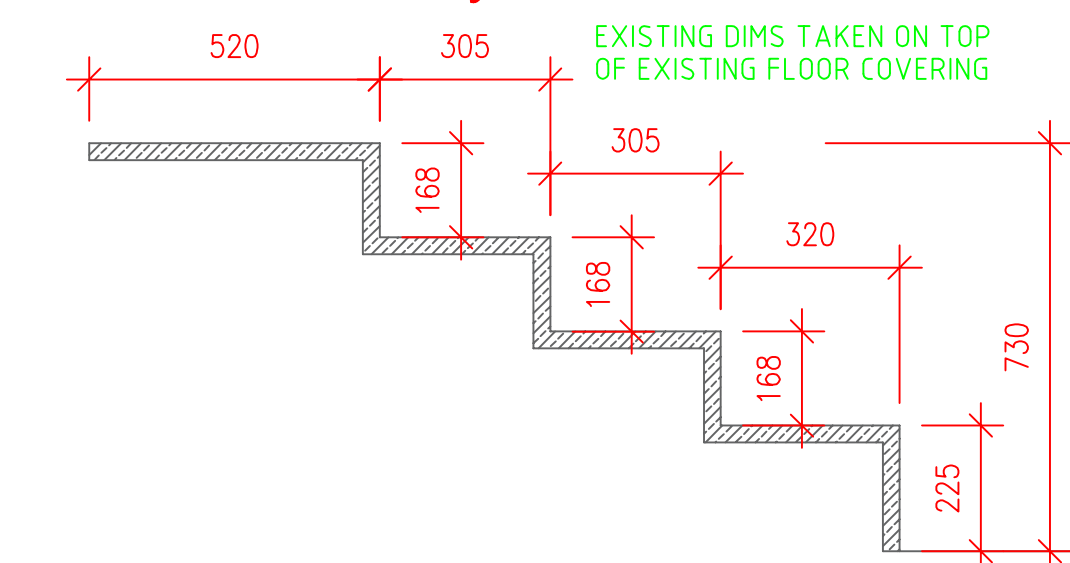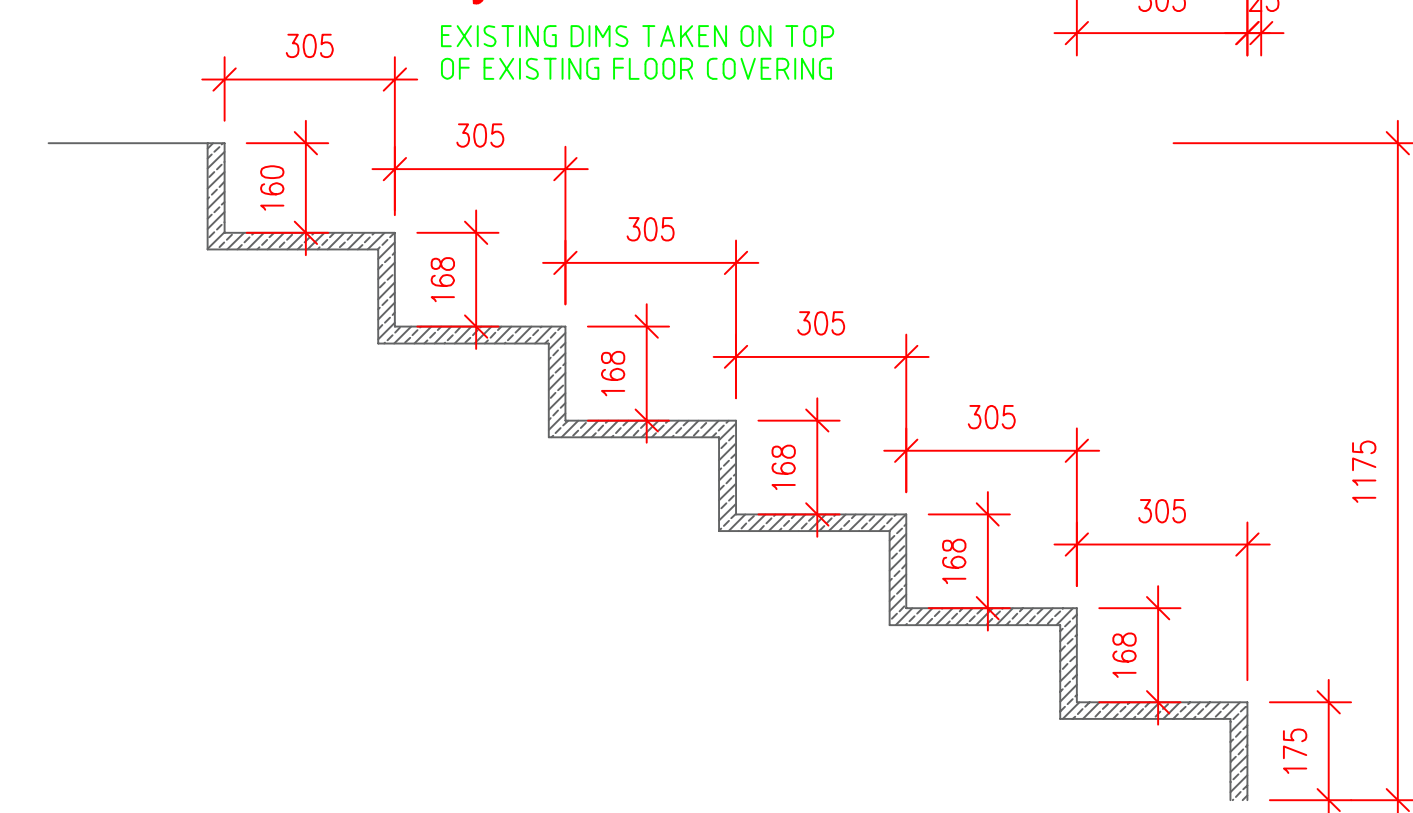


Stone Type: Catcastle Buff

Notes:
1) All details and dimensions are based upon 5mm stonework bed joints unless otherwise stated

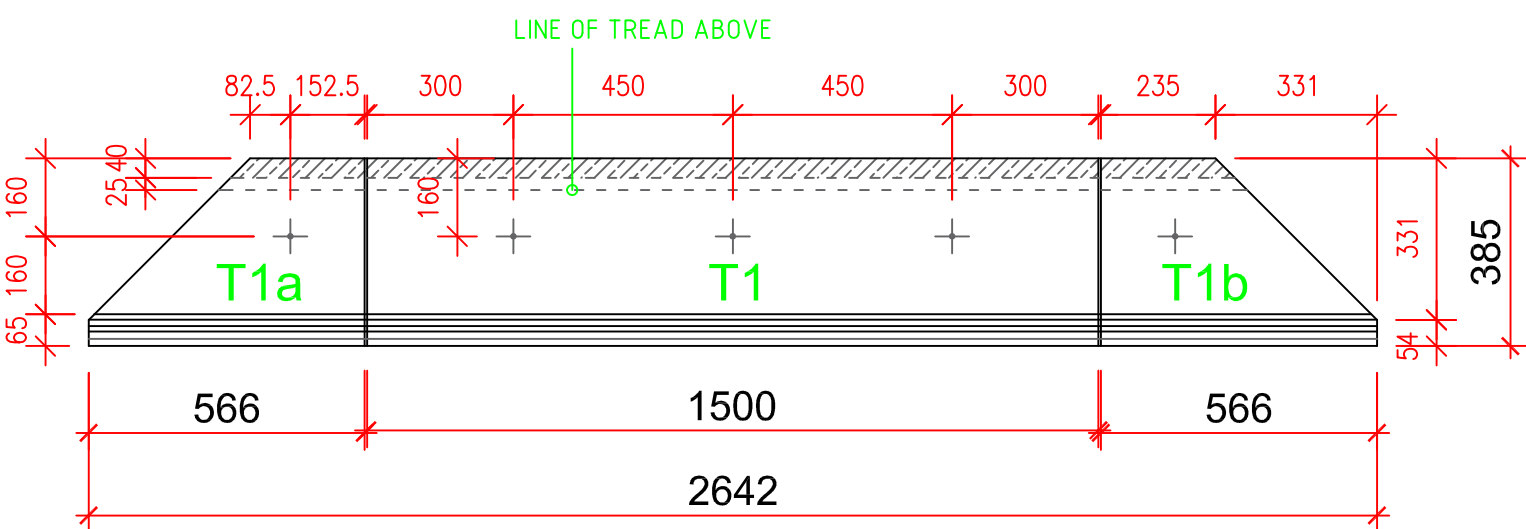


Step Flight No.1 Tread Plan Details (Step 1)

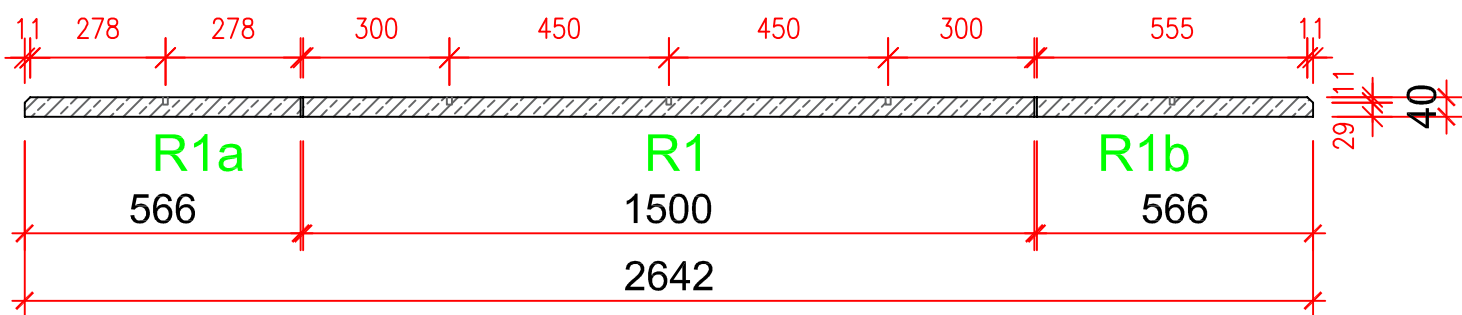

Step Flight No.1 Riser Plan Details (Step 1)


Typical Section Details
(Tread & Riser Details)

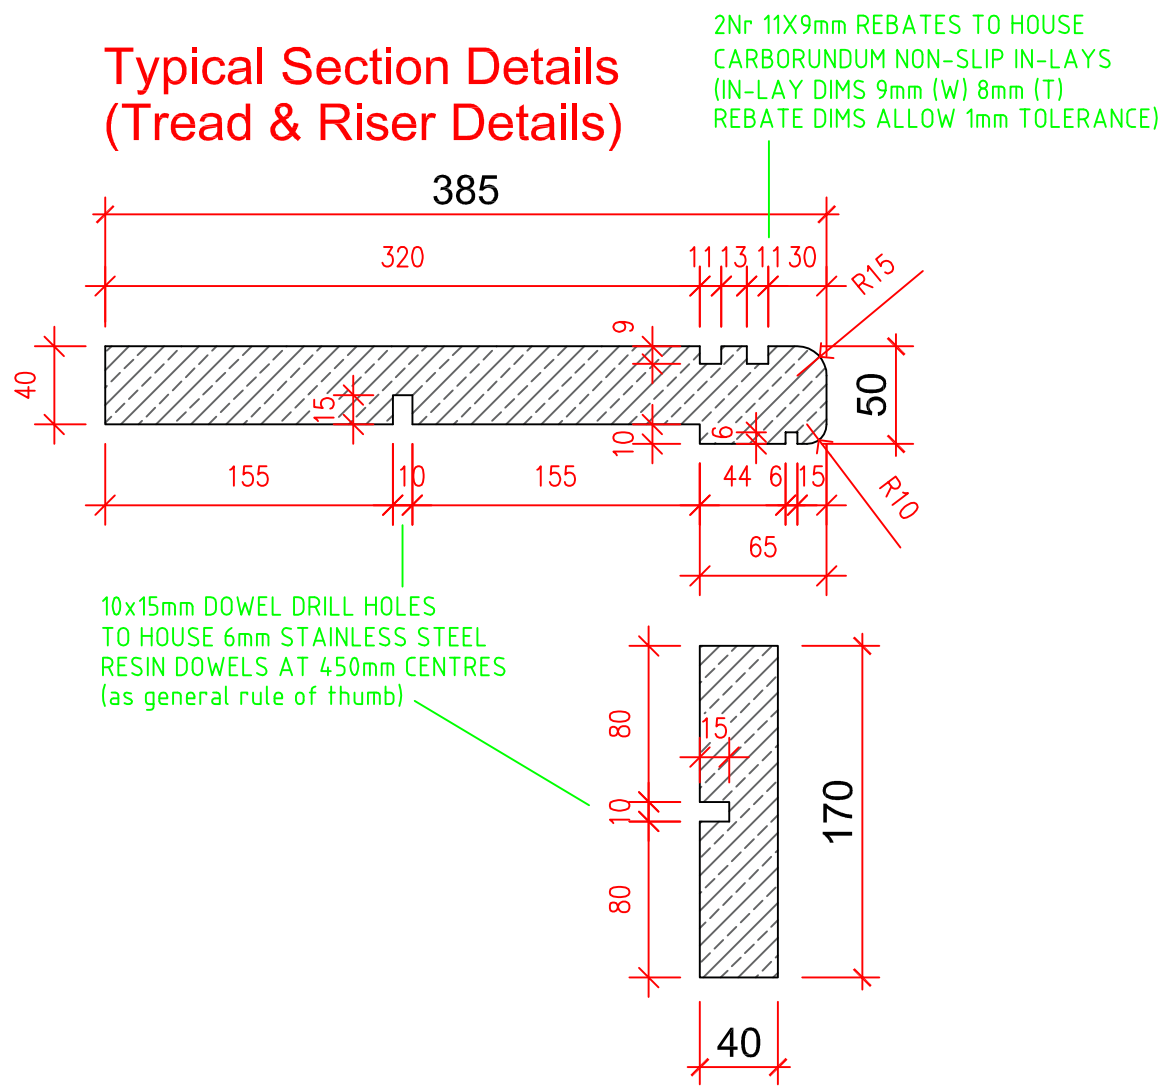


Drawing Status:
MANUFACTURE

Stone Type: Catcastle Buff

Notes:
1) All details and dimensions are based upon 5mm stonework bed joints unless otherwise stated

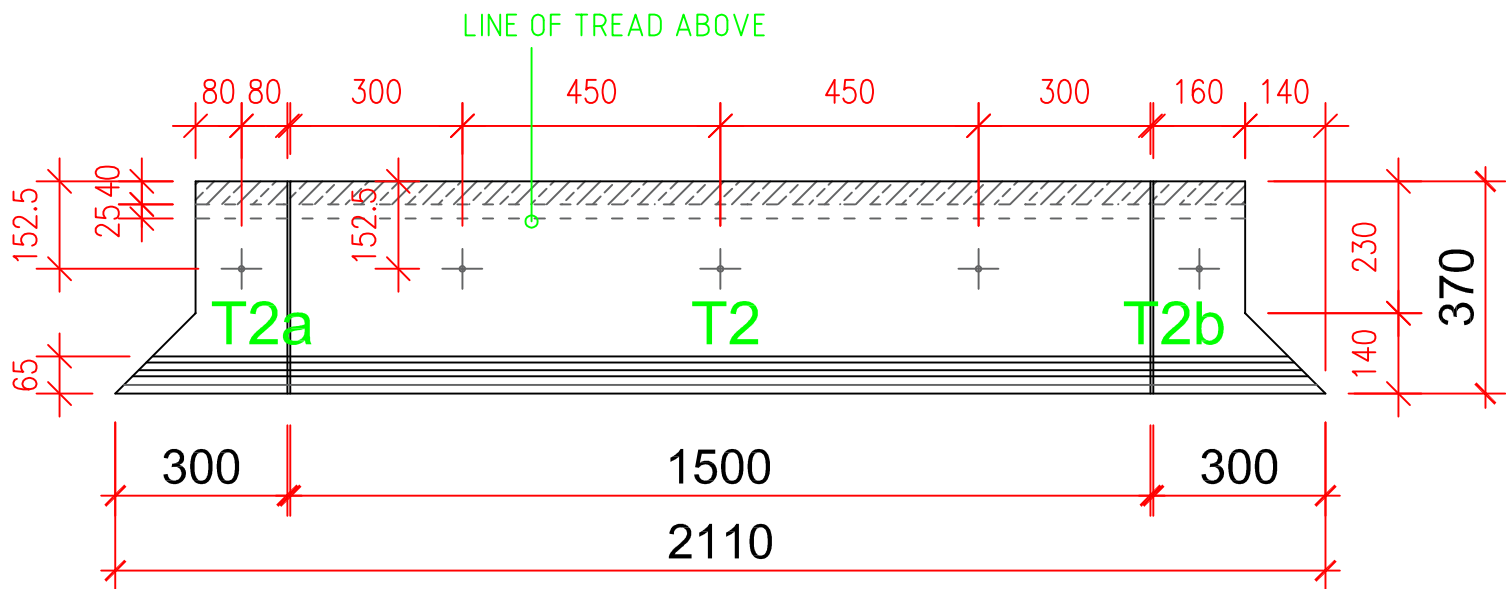


Step Flight No.1 Tread Plan Details (Step 2)

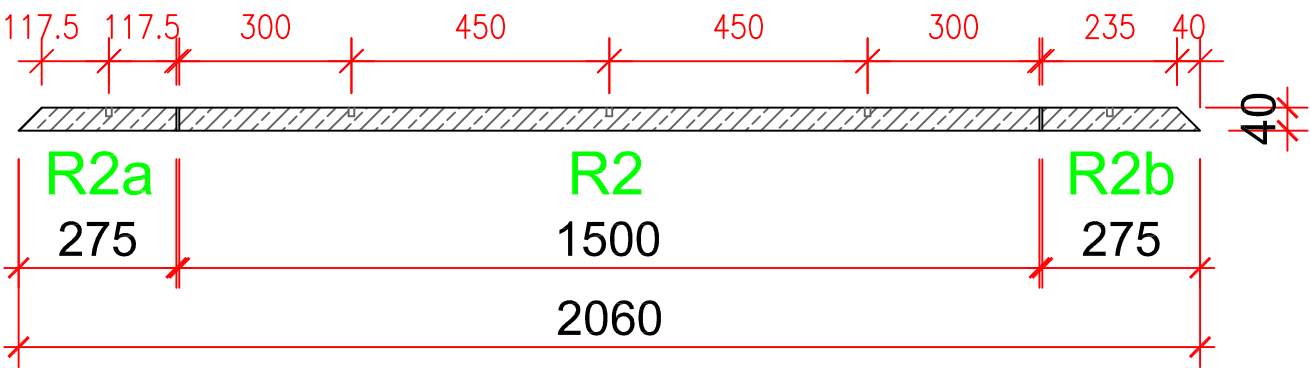

Step Flight No.1 Riser Plan Details (Step 2)


Typical Section Details (Tread & Riser Details)

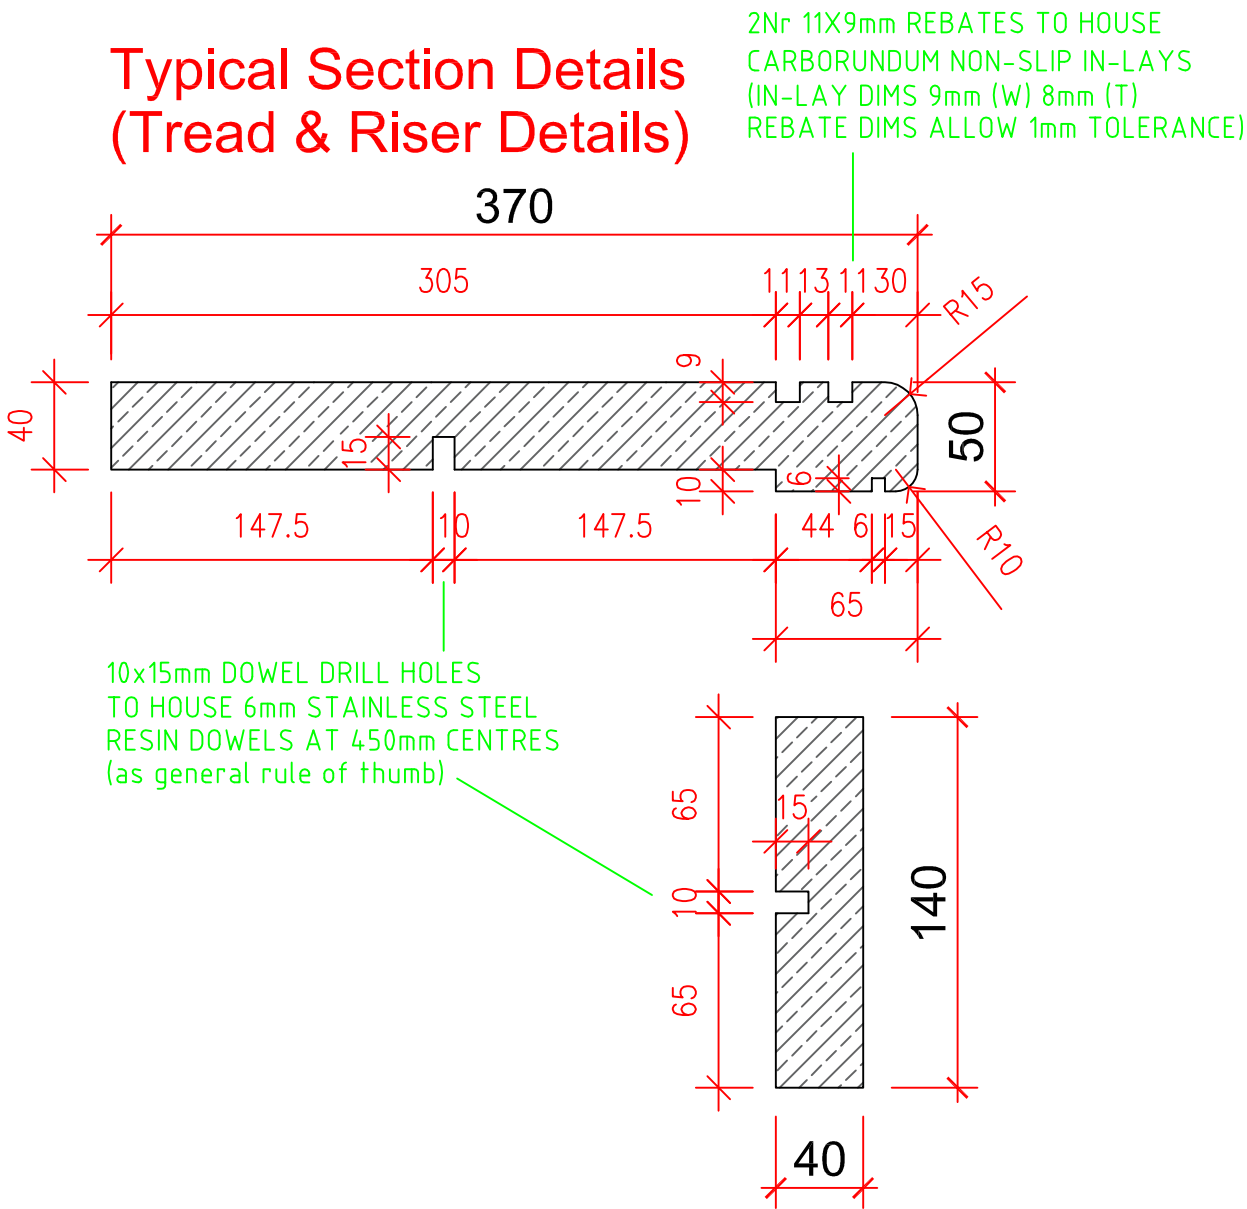


Drawing Status:
MANUFACTURE

Stone Type: Catcastle Buff

Notes:
1) All details and dimensions are based upon 5mm stonework bed joints unless otherwise stated

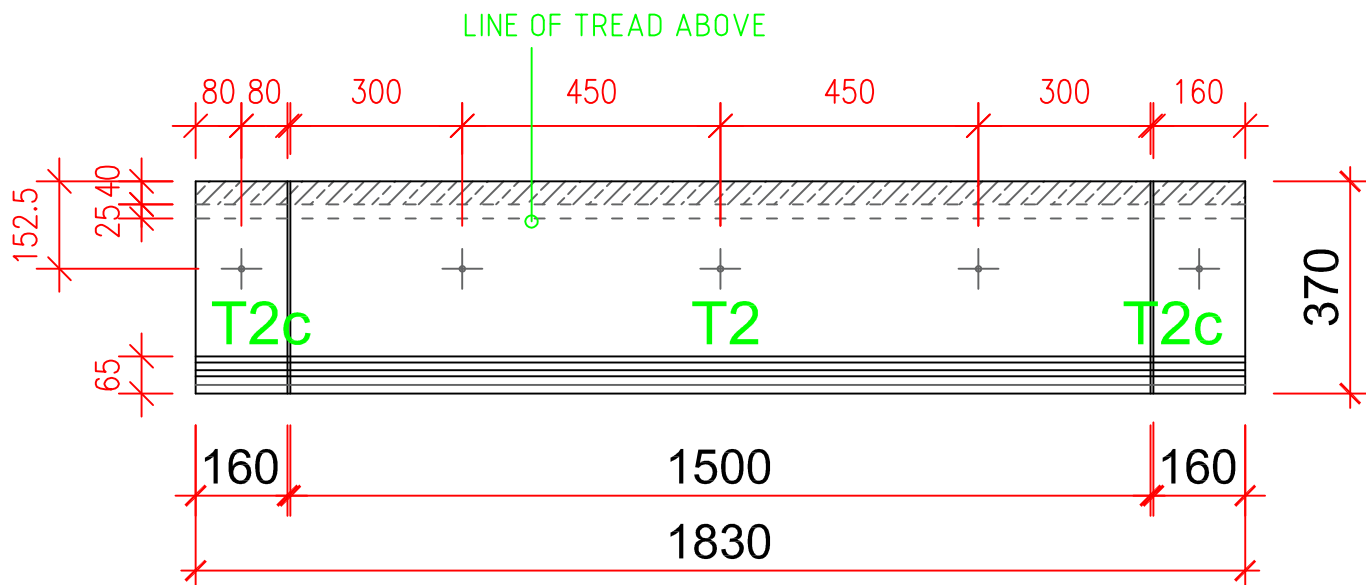


Step Flight No.1 Tread Plan Details (Step 3 & 4)

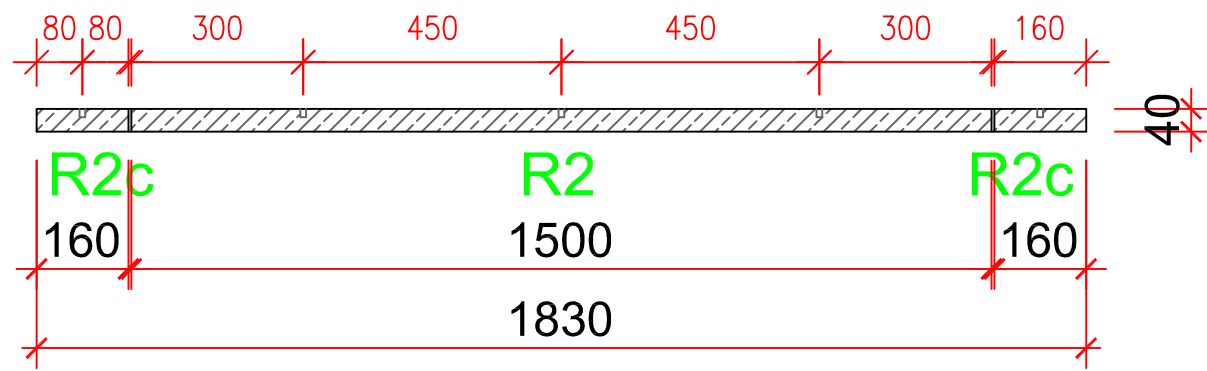

Step Flight No.1 Tread Plan Details (Step 3 & 4)


Typical Section Details (Tread & Riser Details)

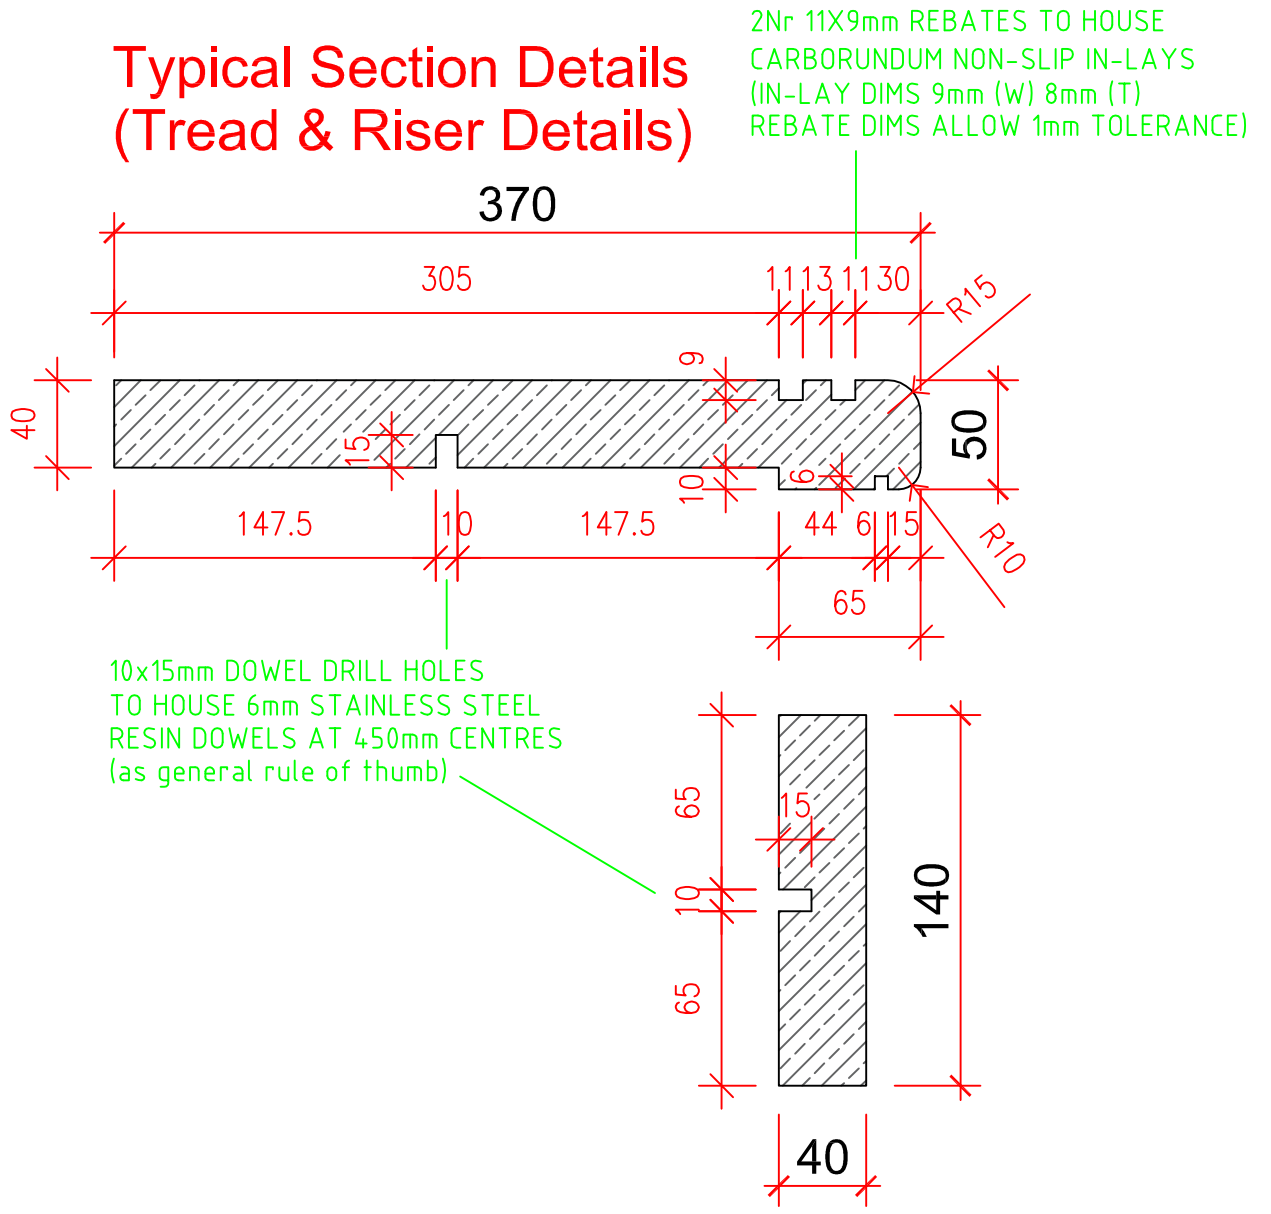

Drawing Status:
MANUFACTURE

Stone Type: Catcastle Buff

Notes:
1) All details and dimensions are based upon 5mm stonework bed joints unless otherwise stated

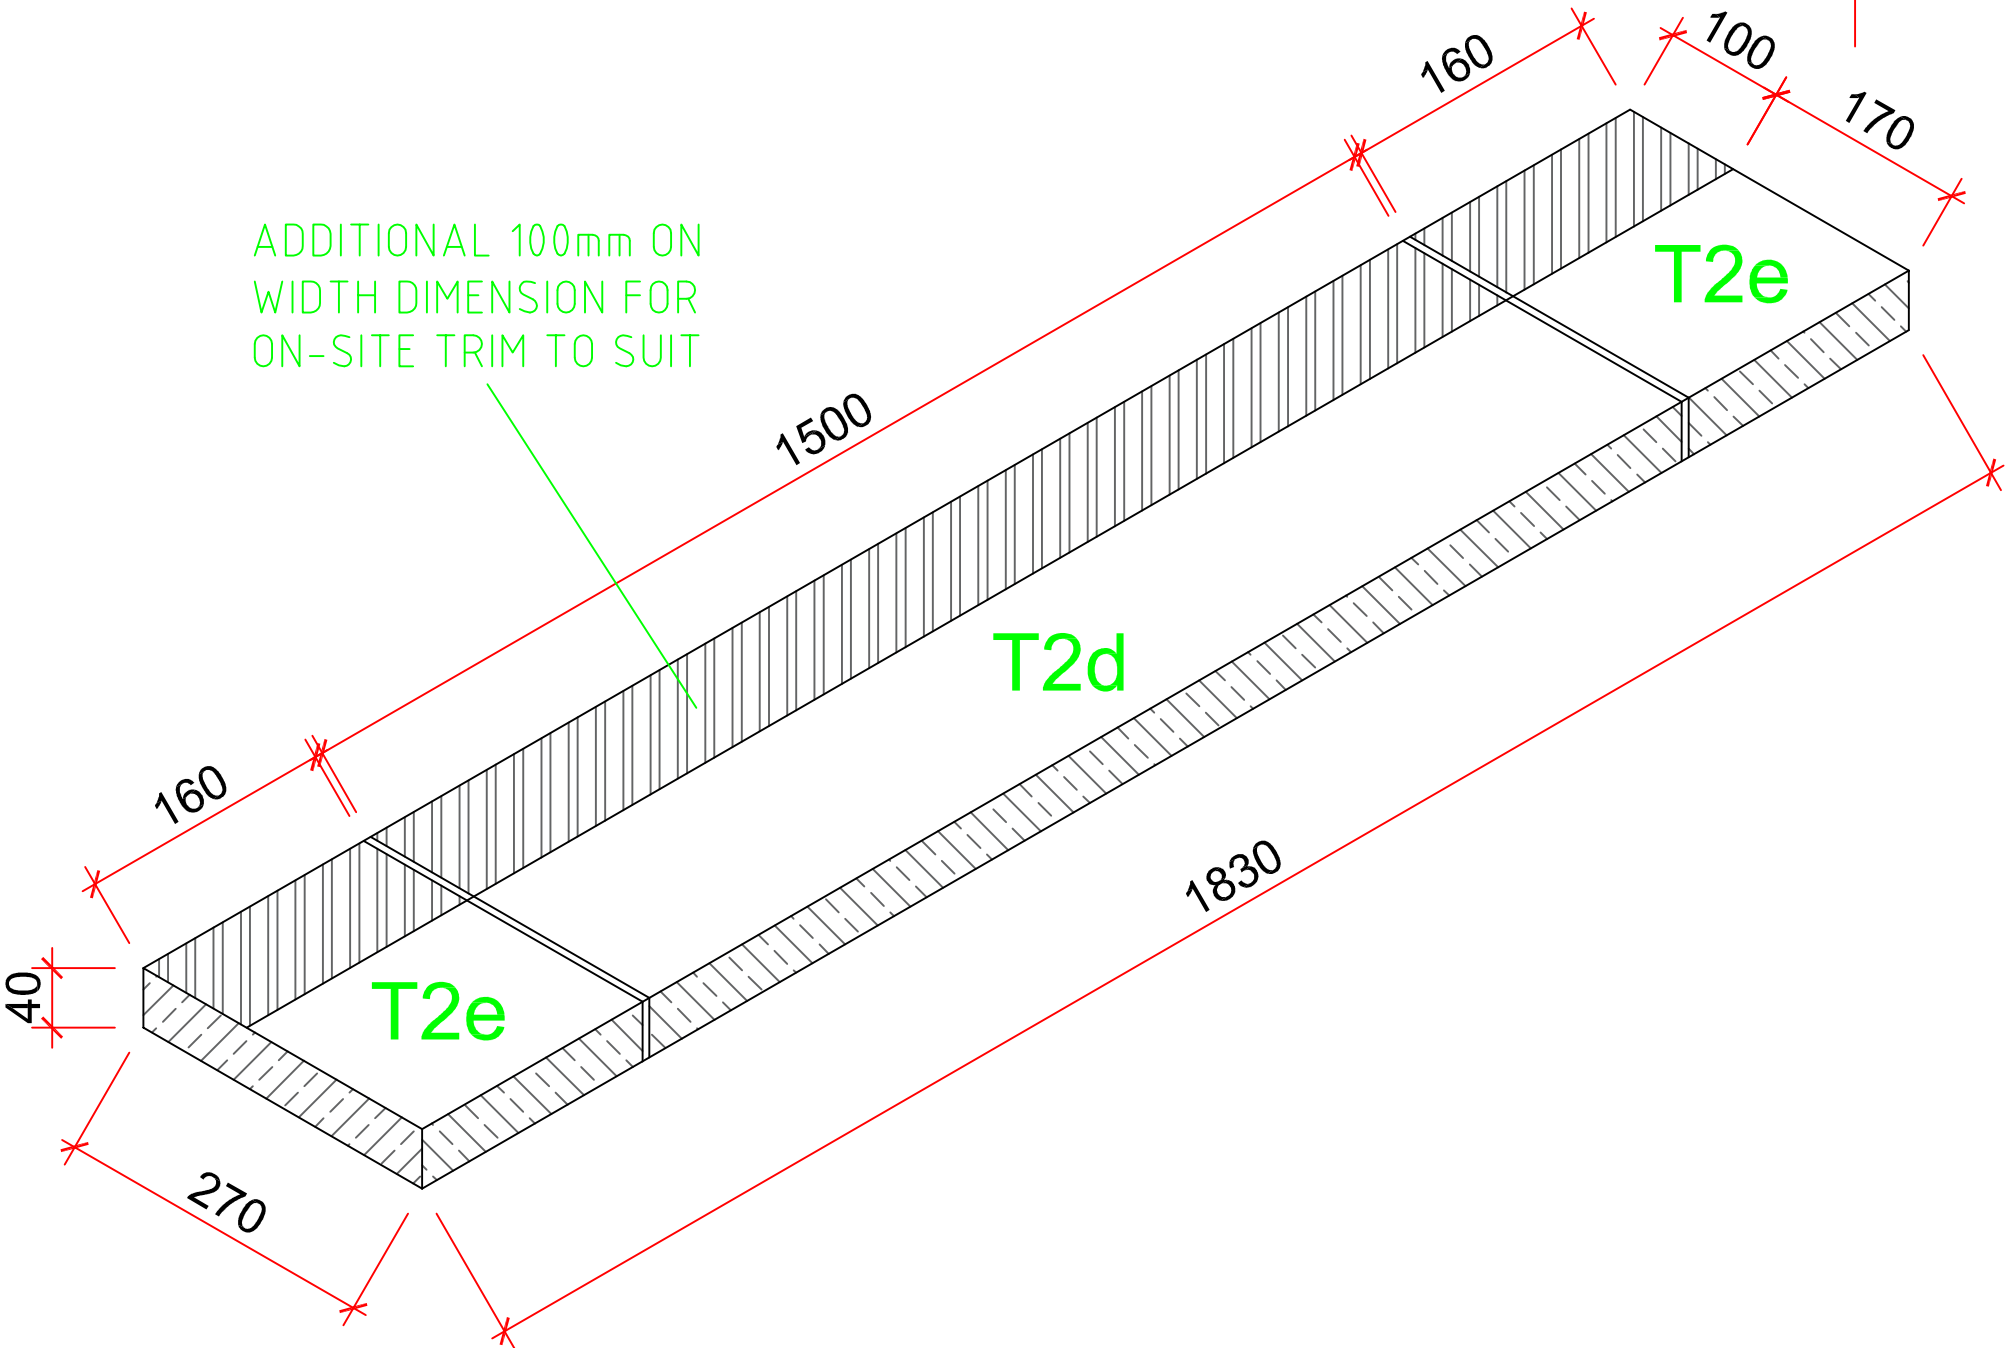


Step Flight No.1 Tread Plan Details (Step 4)


Drawing Status:
MANUFACTURE

Stone Type: Catcastle Buff

Notes:
1) All details and dimensions are based upon 5mm stonework bed joints unless otherwise stated

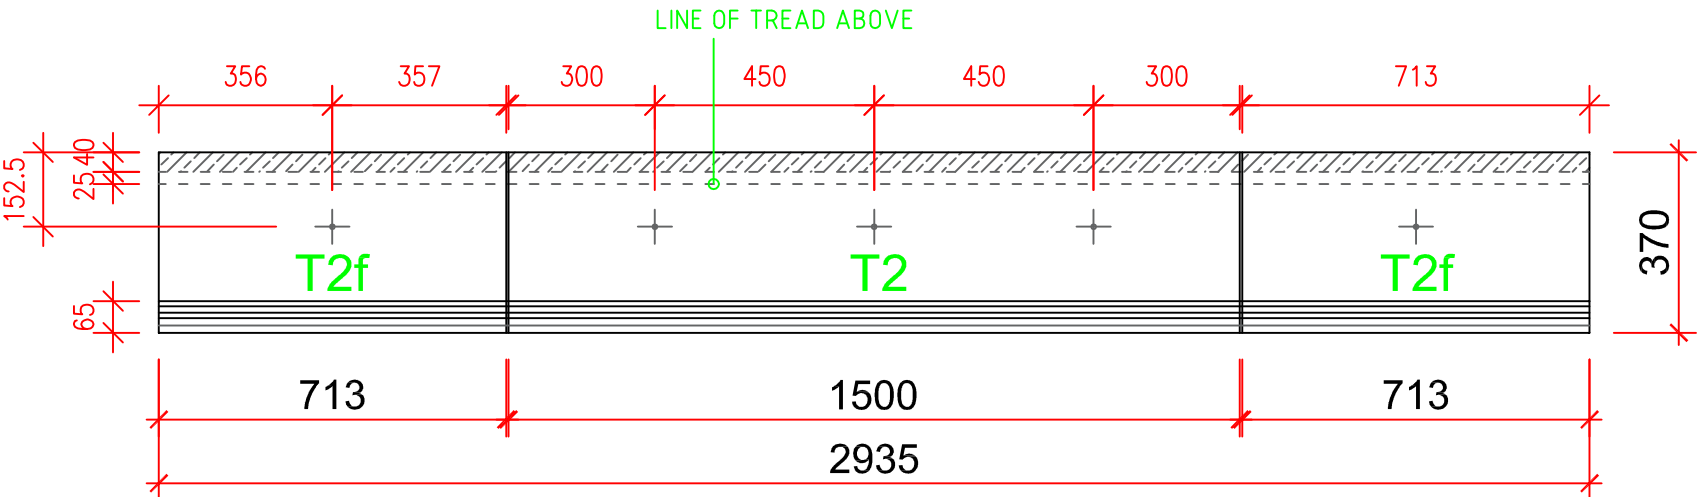


Step Flight No.2 Tread Plan Details (Step 1 to 7)

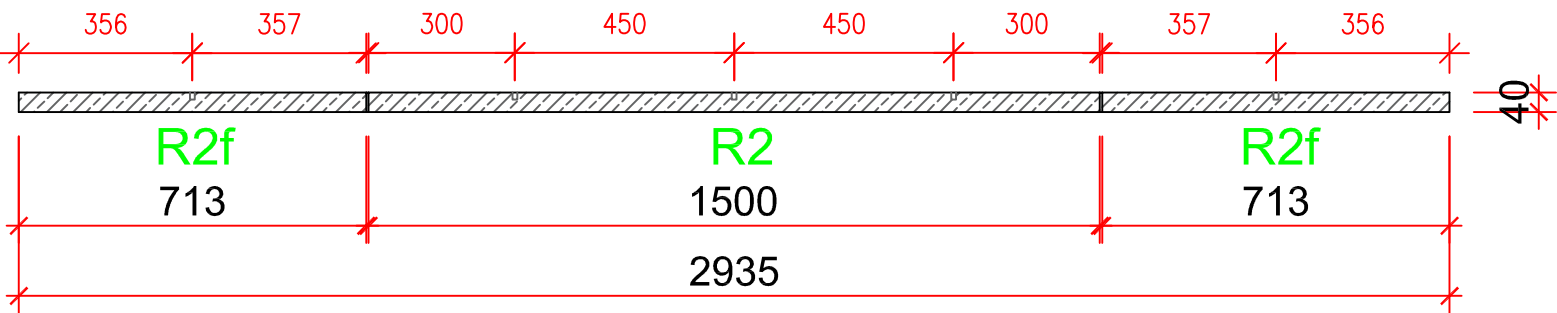

Step Flight No.2 Tread Plan Details (Step 1 to 7)

Typical Section Details (Tread & Riser Details)

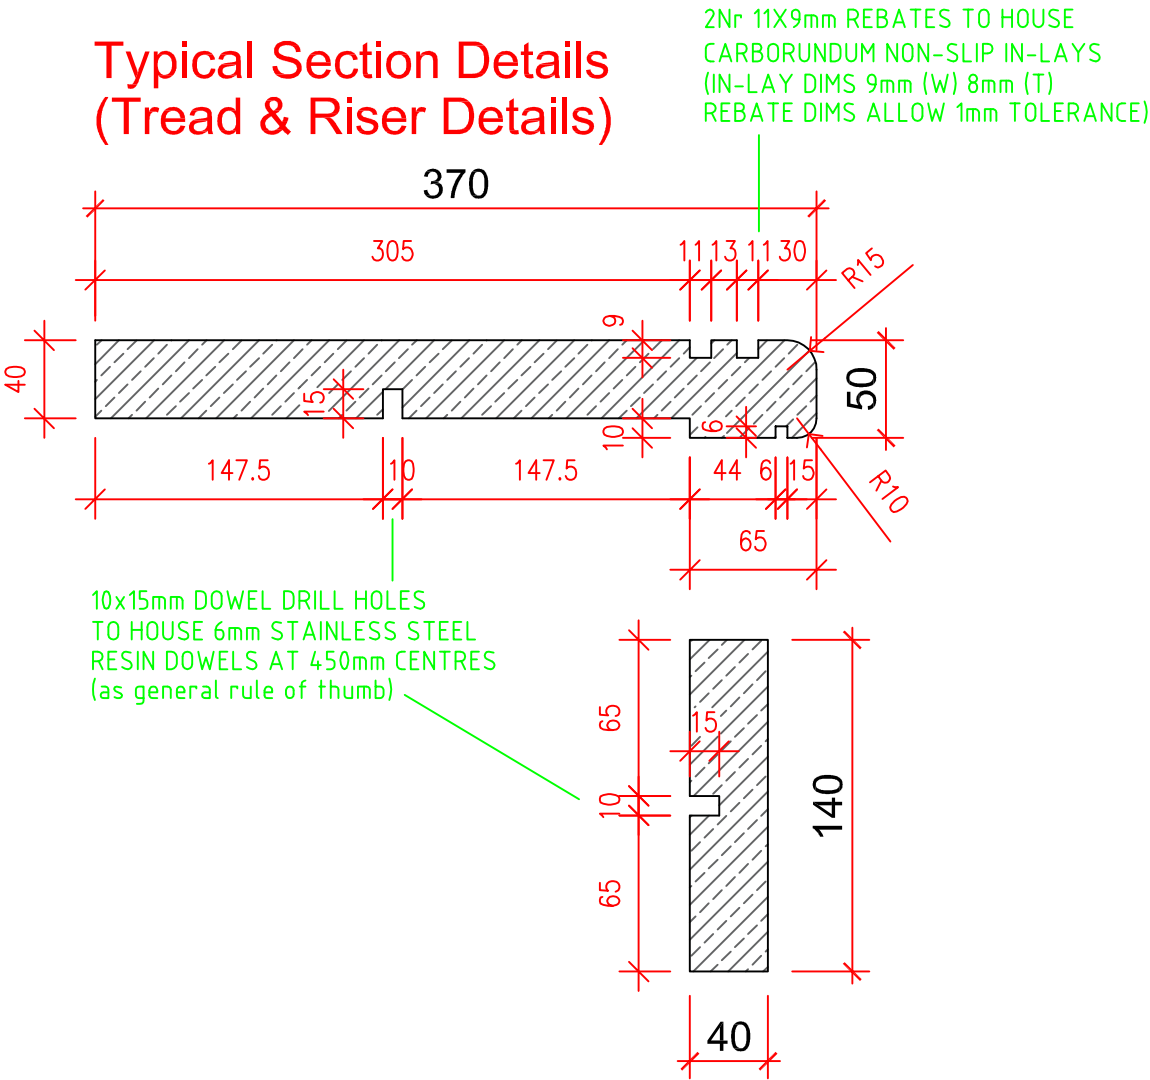

Drawing Status:
MANUFACTURE