



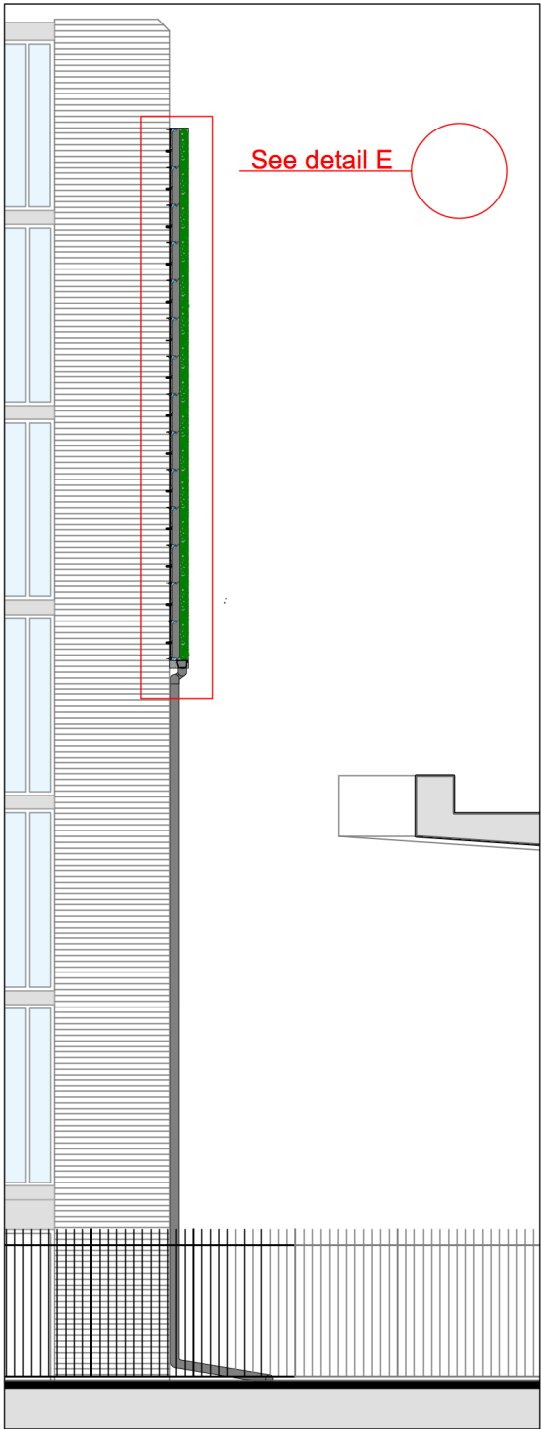

See detail E

Section CC
1:100@ A3

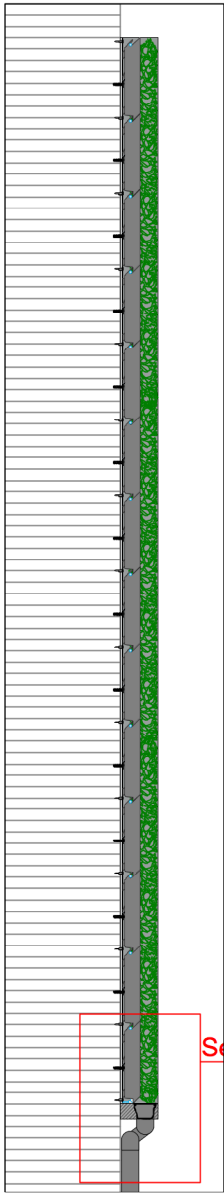

See detail F


Detail - E
1:50 @ A3

HILTI High performance nail
X-P 24 B3 MX @ 500mm
vertical spacing to fix channel

HILTI Aluminium I - Channel
MM-C-16 @ 500mm
horizontal spacing

HILTI HUS3 - H 6
Concrete screw anchor
through channel @
500mm spacing

Irrigation pipe
(Position may vary)

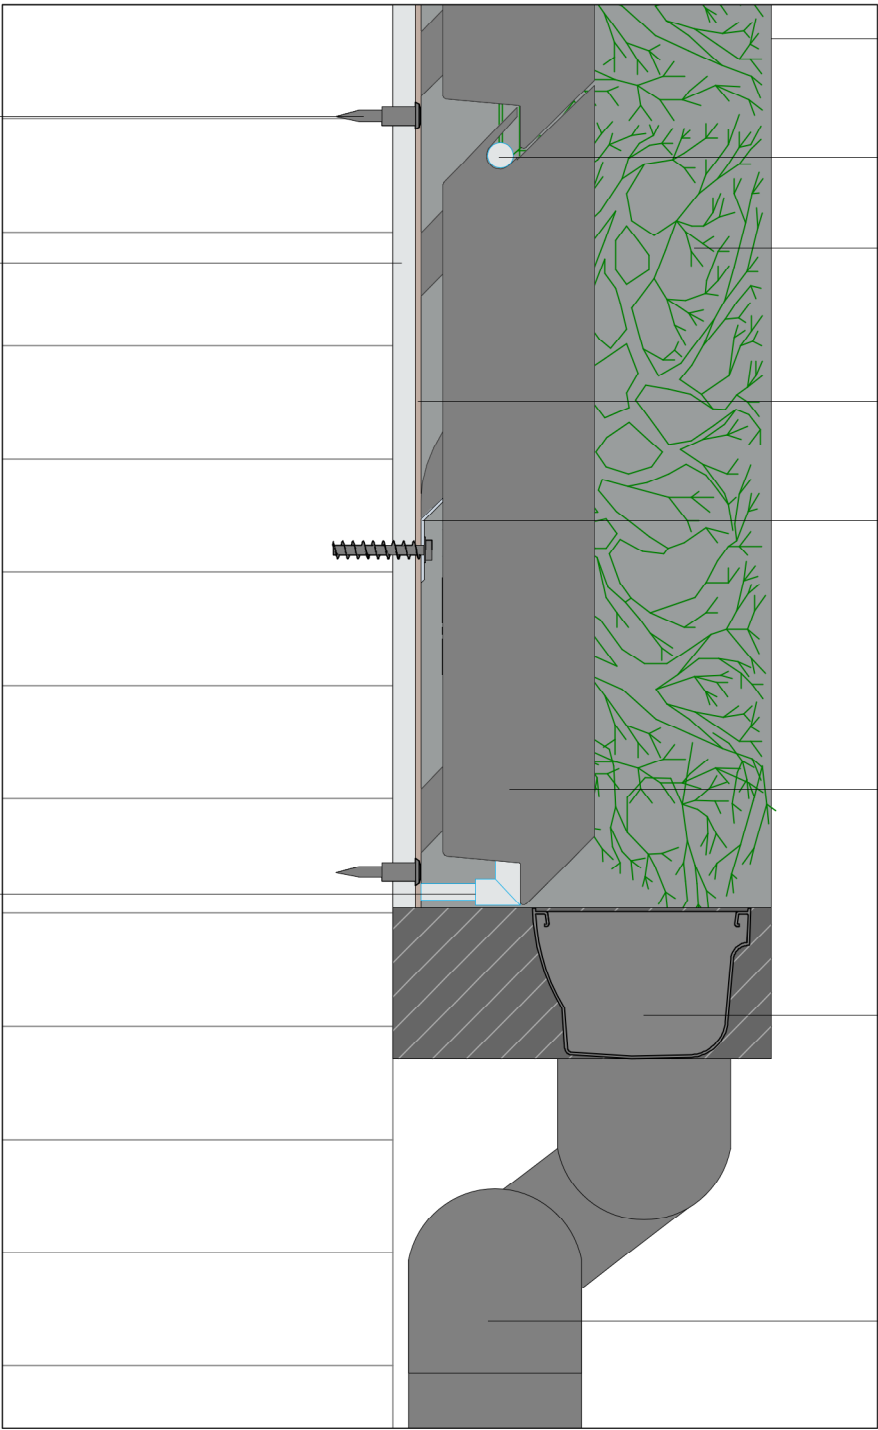

Side skirt

Irrigation for
planting

Planting

Waterproof
membrane

HYVERT
aluminium hangers

HYVERT
modules

FloPlast 114mm
Square Line Gutter.

65 mm FloPlast
down pipe - to
surface drain

Detail - F
1:5 @ A3

NOTES

Do not scale from drawing, indicative concept drawings, check before construction detail

All measurements given are **indicative**, on site dimensions must be determined prior to the purchase or manufacture of any components

All discrepancies between indicative dimensions given and those measured on site to be brought to I Want Plants attention