


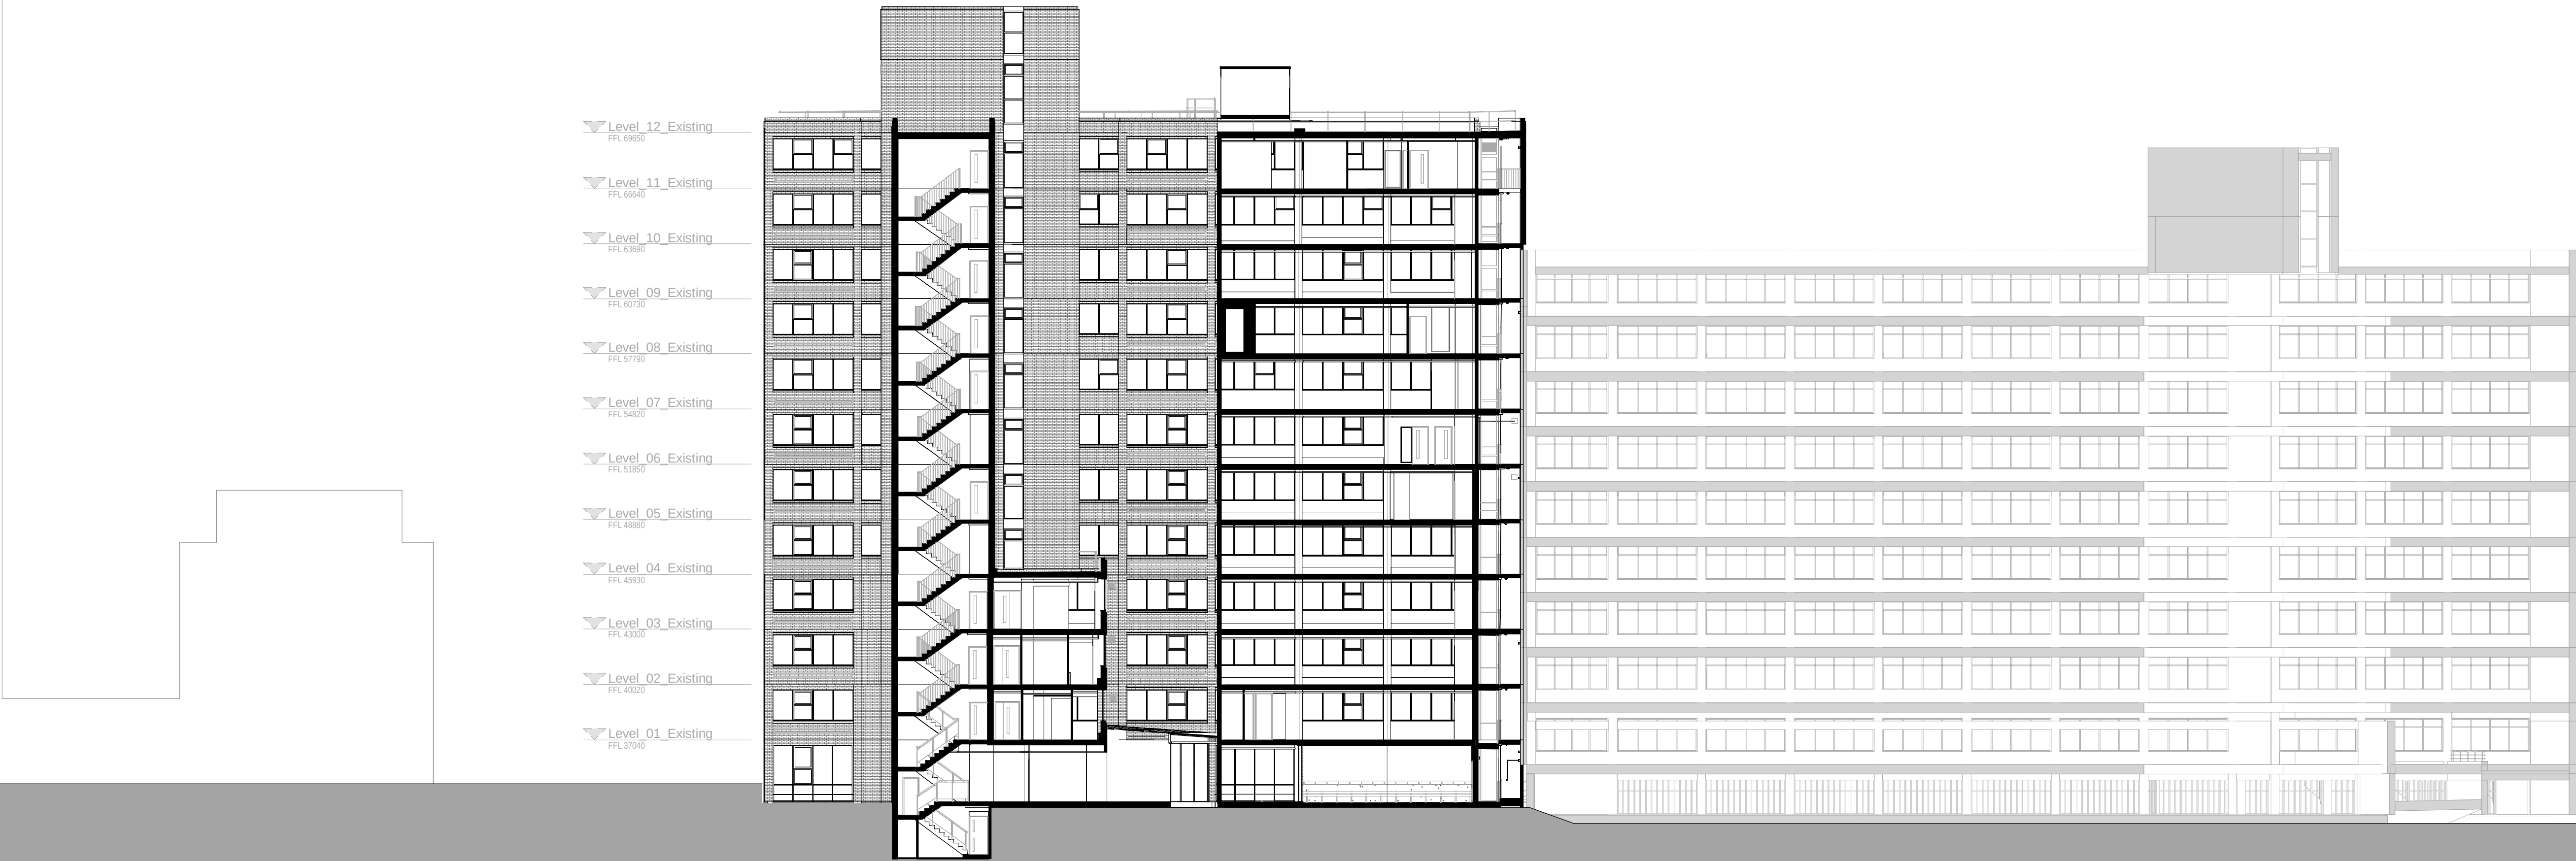


ALBERT BRIDGE HOUSE


ALBERTON HOUSE

CARDINAL HOUSE

Keyplan

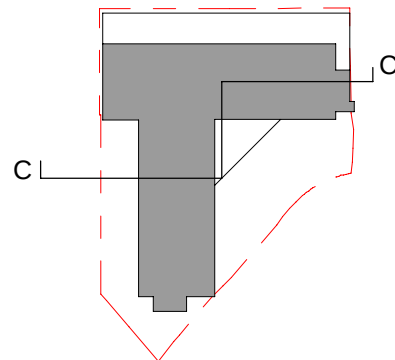

North

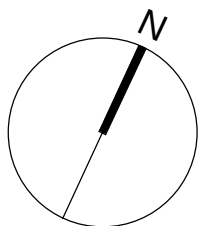

Notes:

Do not scale off this document/drawing/model for any purposes other than those required in connection with the application for planning consent for the project.

This document/drawing/model is prepared for the sole use of EPR Architects' employer and the benefit of the employer's permitted licensees. No liability to any other persons is accepted by EPR Architects.

EPR Architects accepts no liability for any use of this document/drawing/model by parties other than the party for whom it was prepared or for purposes other than those for which it was prepared.

Copyright in the design contained in this document/drawing/model remains vested in EPR Architects.

P02	Town Planning	24.06.22	DH	DNB	Project Code	Originator	Zone	Level	Type	Rate	Class	Number
P01	Town Planning	17.06.22	WW	DNB	ALBH - EPR - ZZ - CC - TP - A - 05-0502							
No.	Revision	Date	Initial	Chk'd								

EPR Architects

30 Milbank, London SW1P 4DU
+44(0)20 75327600
www.epr.co.uk

Alberton House
St Mary's Parsonage, Manchester

EPR Project No
11343

Section C-C

Scale @A1
1:200

Status
Planning

Suitability
S2

Revision
P02