
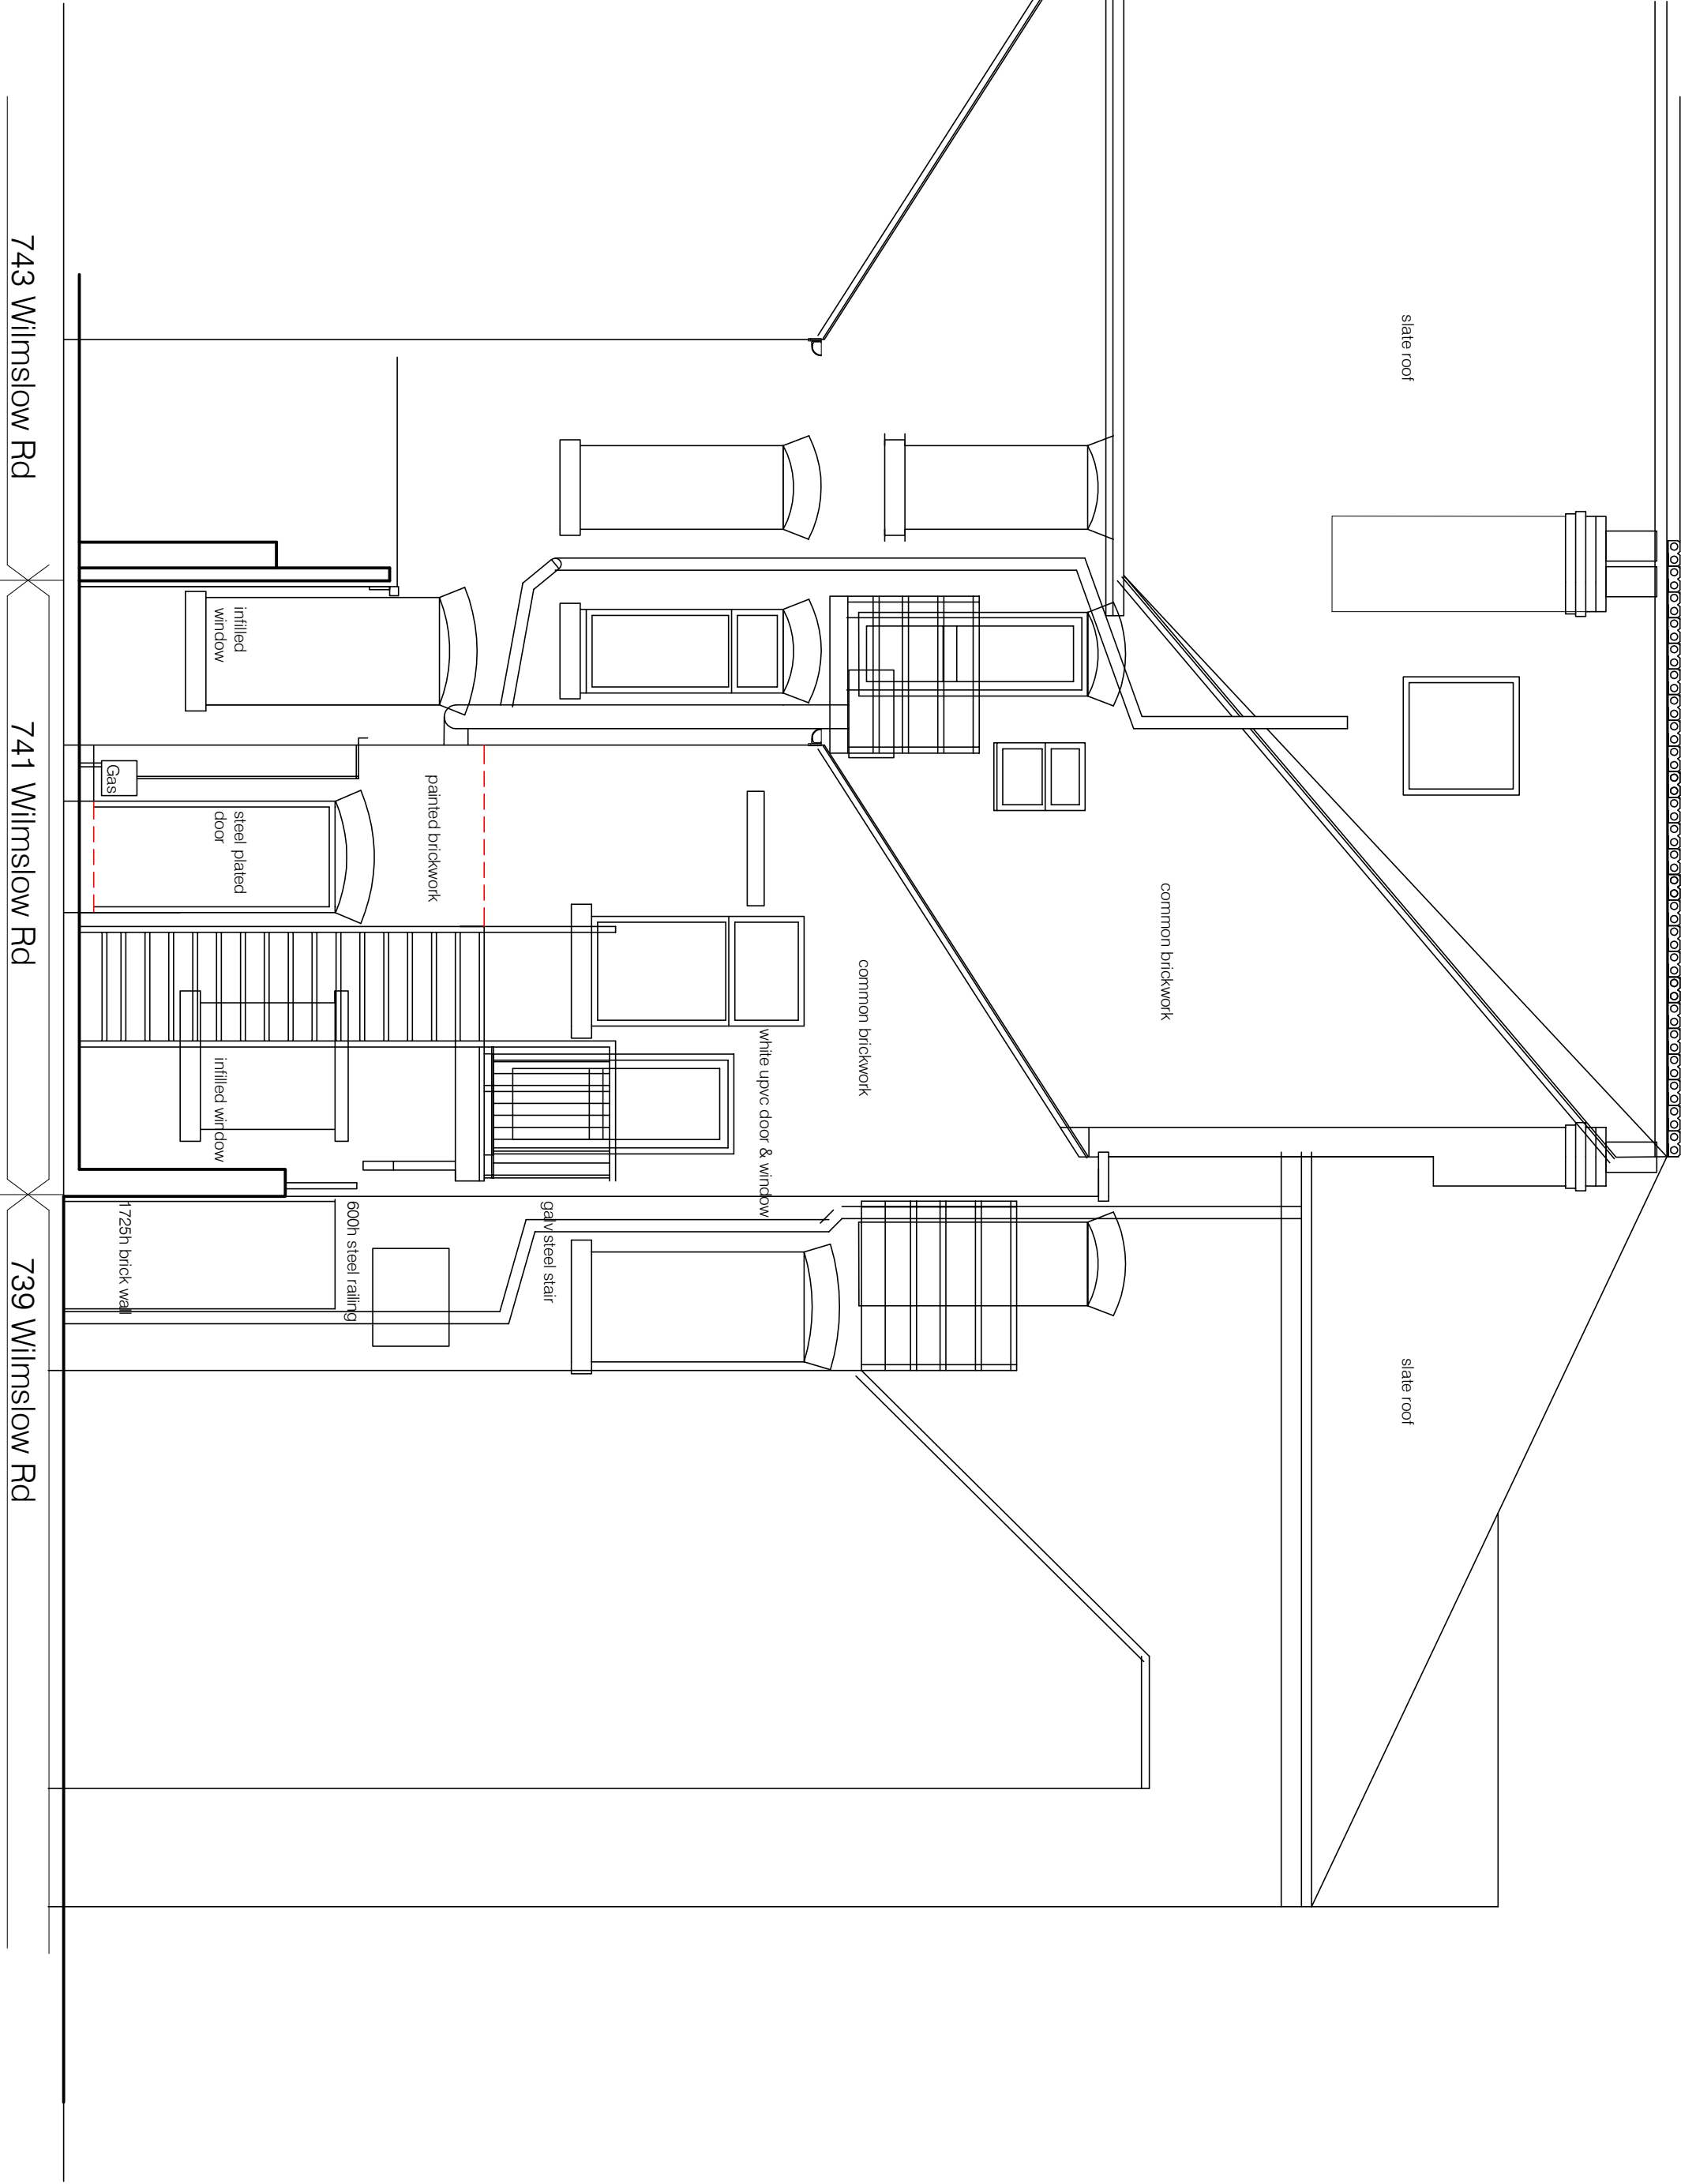


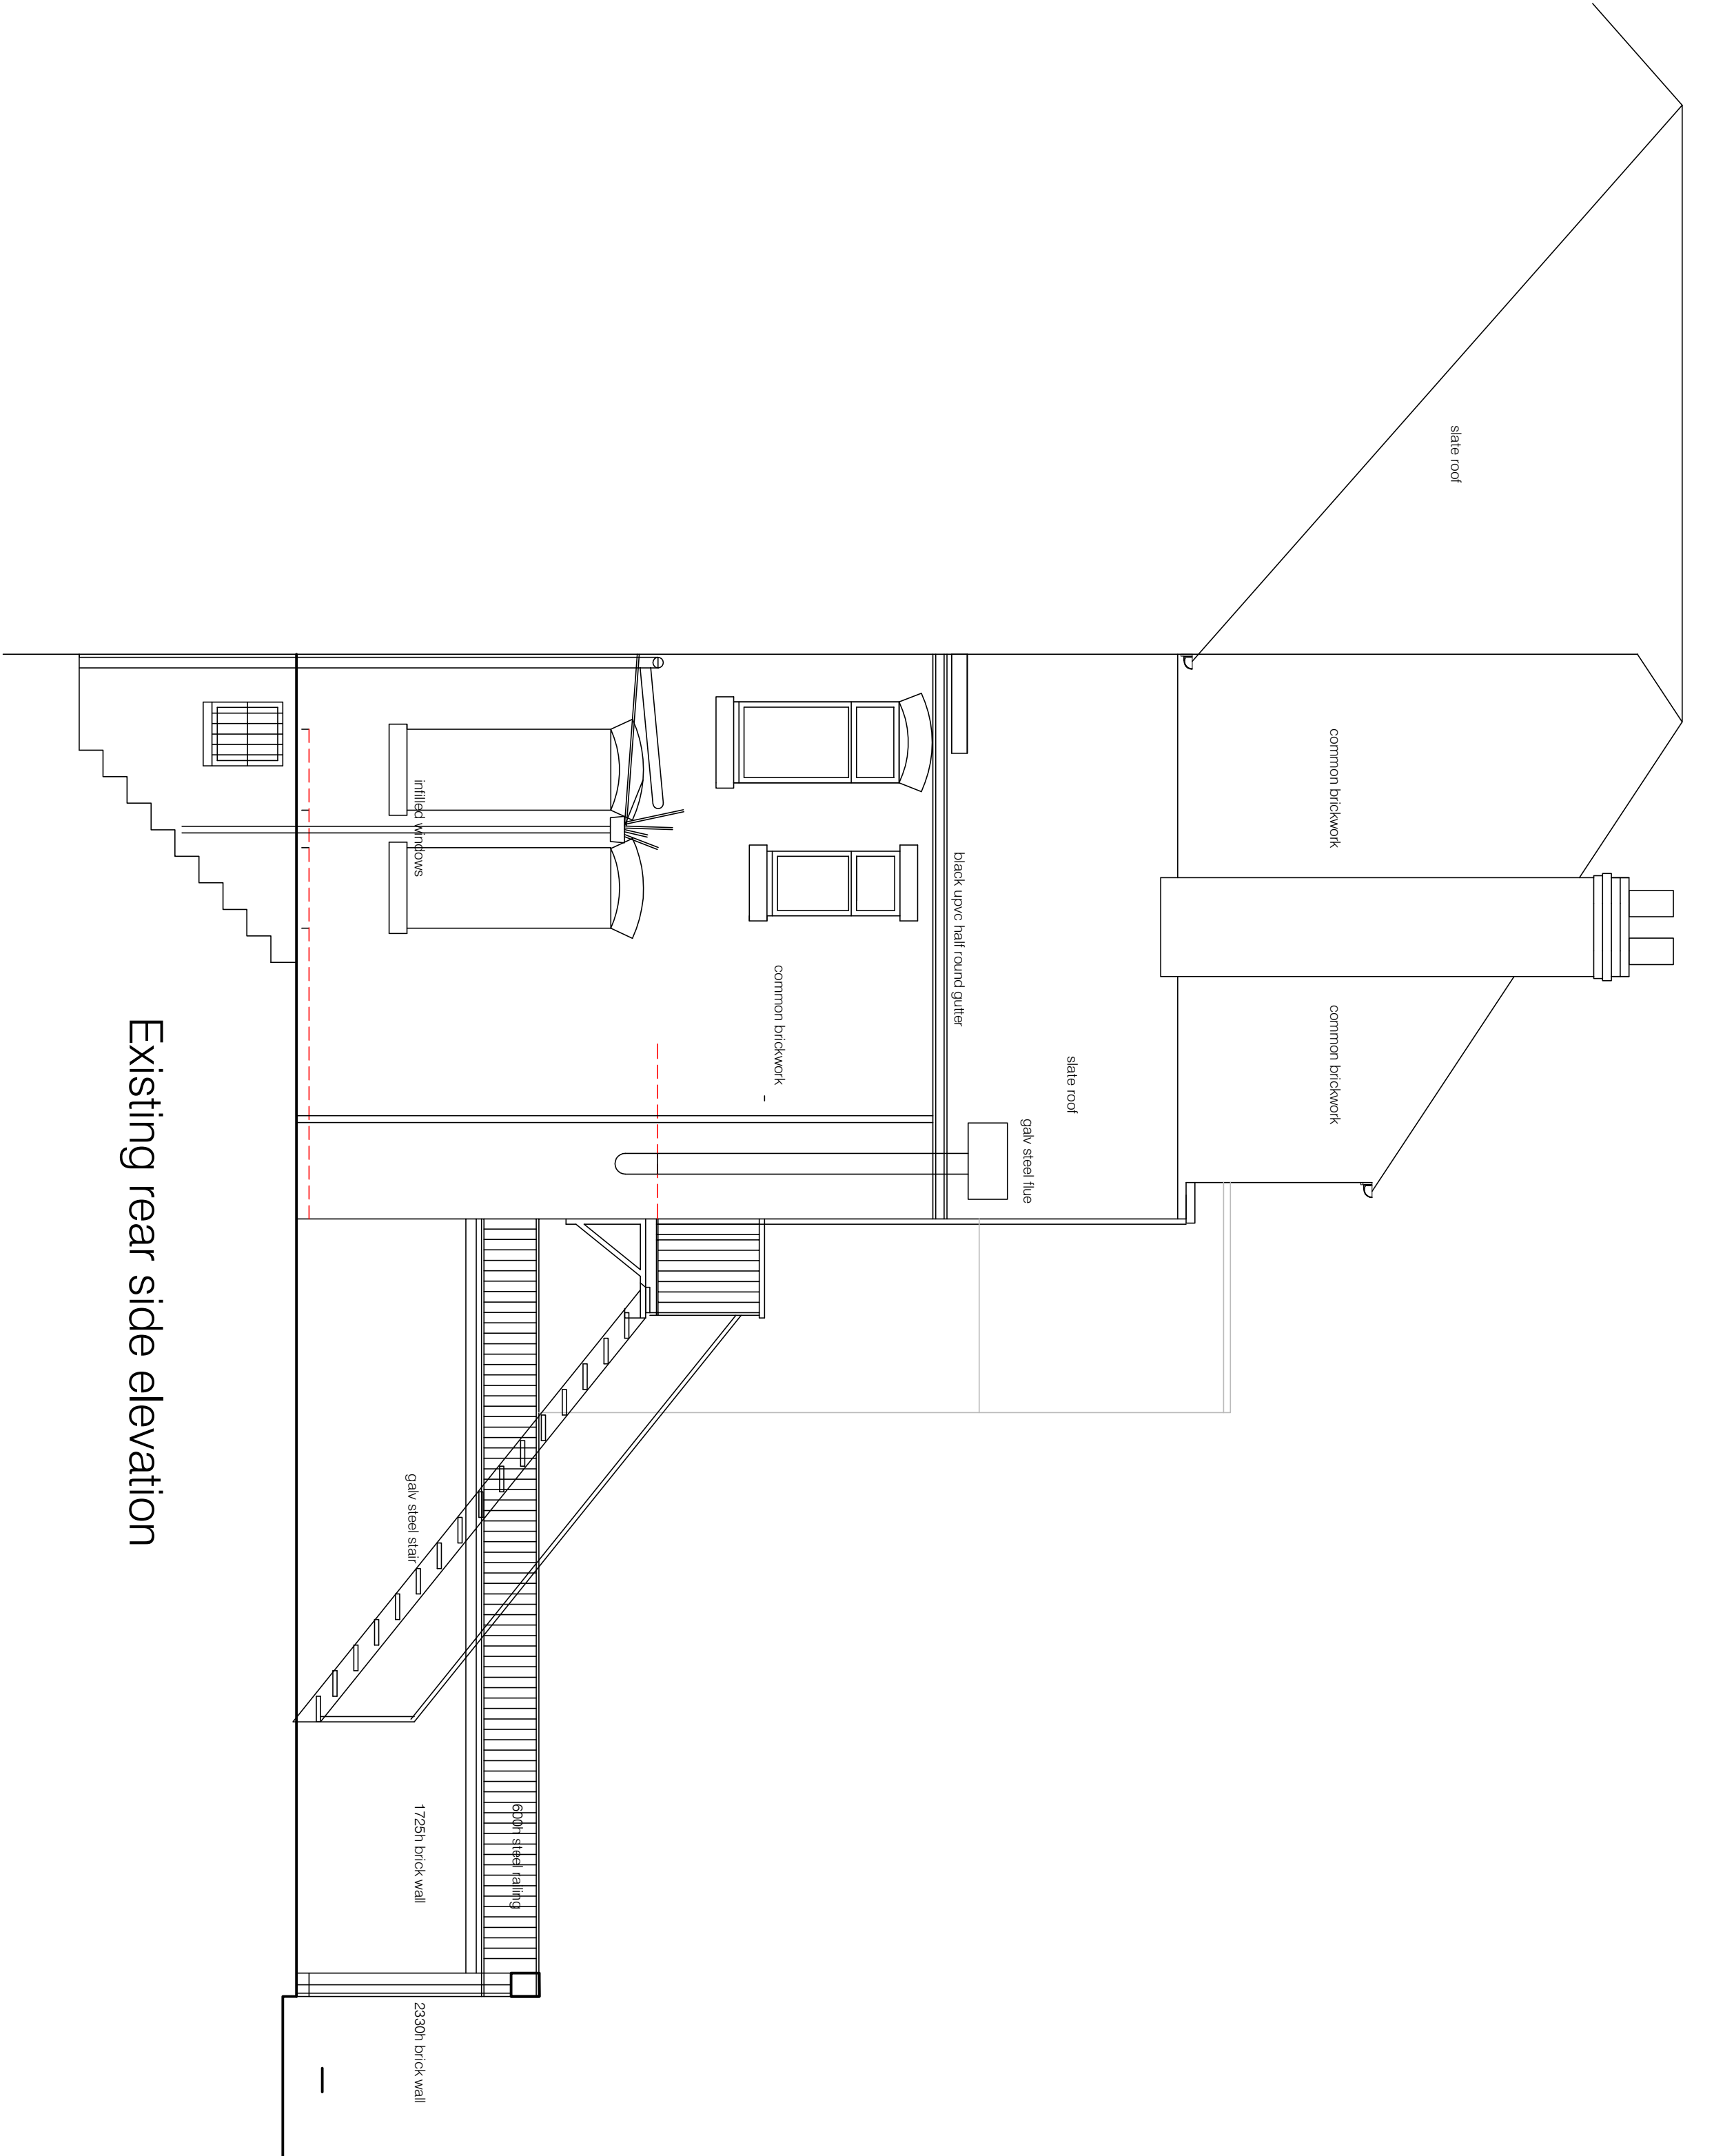

Simon R Miles
Chartered Architect
Didsbury
Manchester
T: 07778 137830
E: srmlsarchitect@gmail.com

Revision	Date	Revision note	Notes

Project : 741 WILMSLOW ROAD DIDSBUY - EXISTING
Title : Rear and side elevation
Drawing number : 22 353 PL102
Issue :
Scale : 1:50@A1, 100@A3
Date : 20.07.22
CAD Ref : PL100
Drawn by : SRM

SRM
Simon R Miles
Chartered Architect