


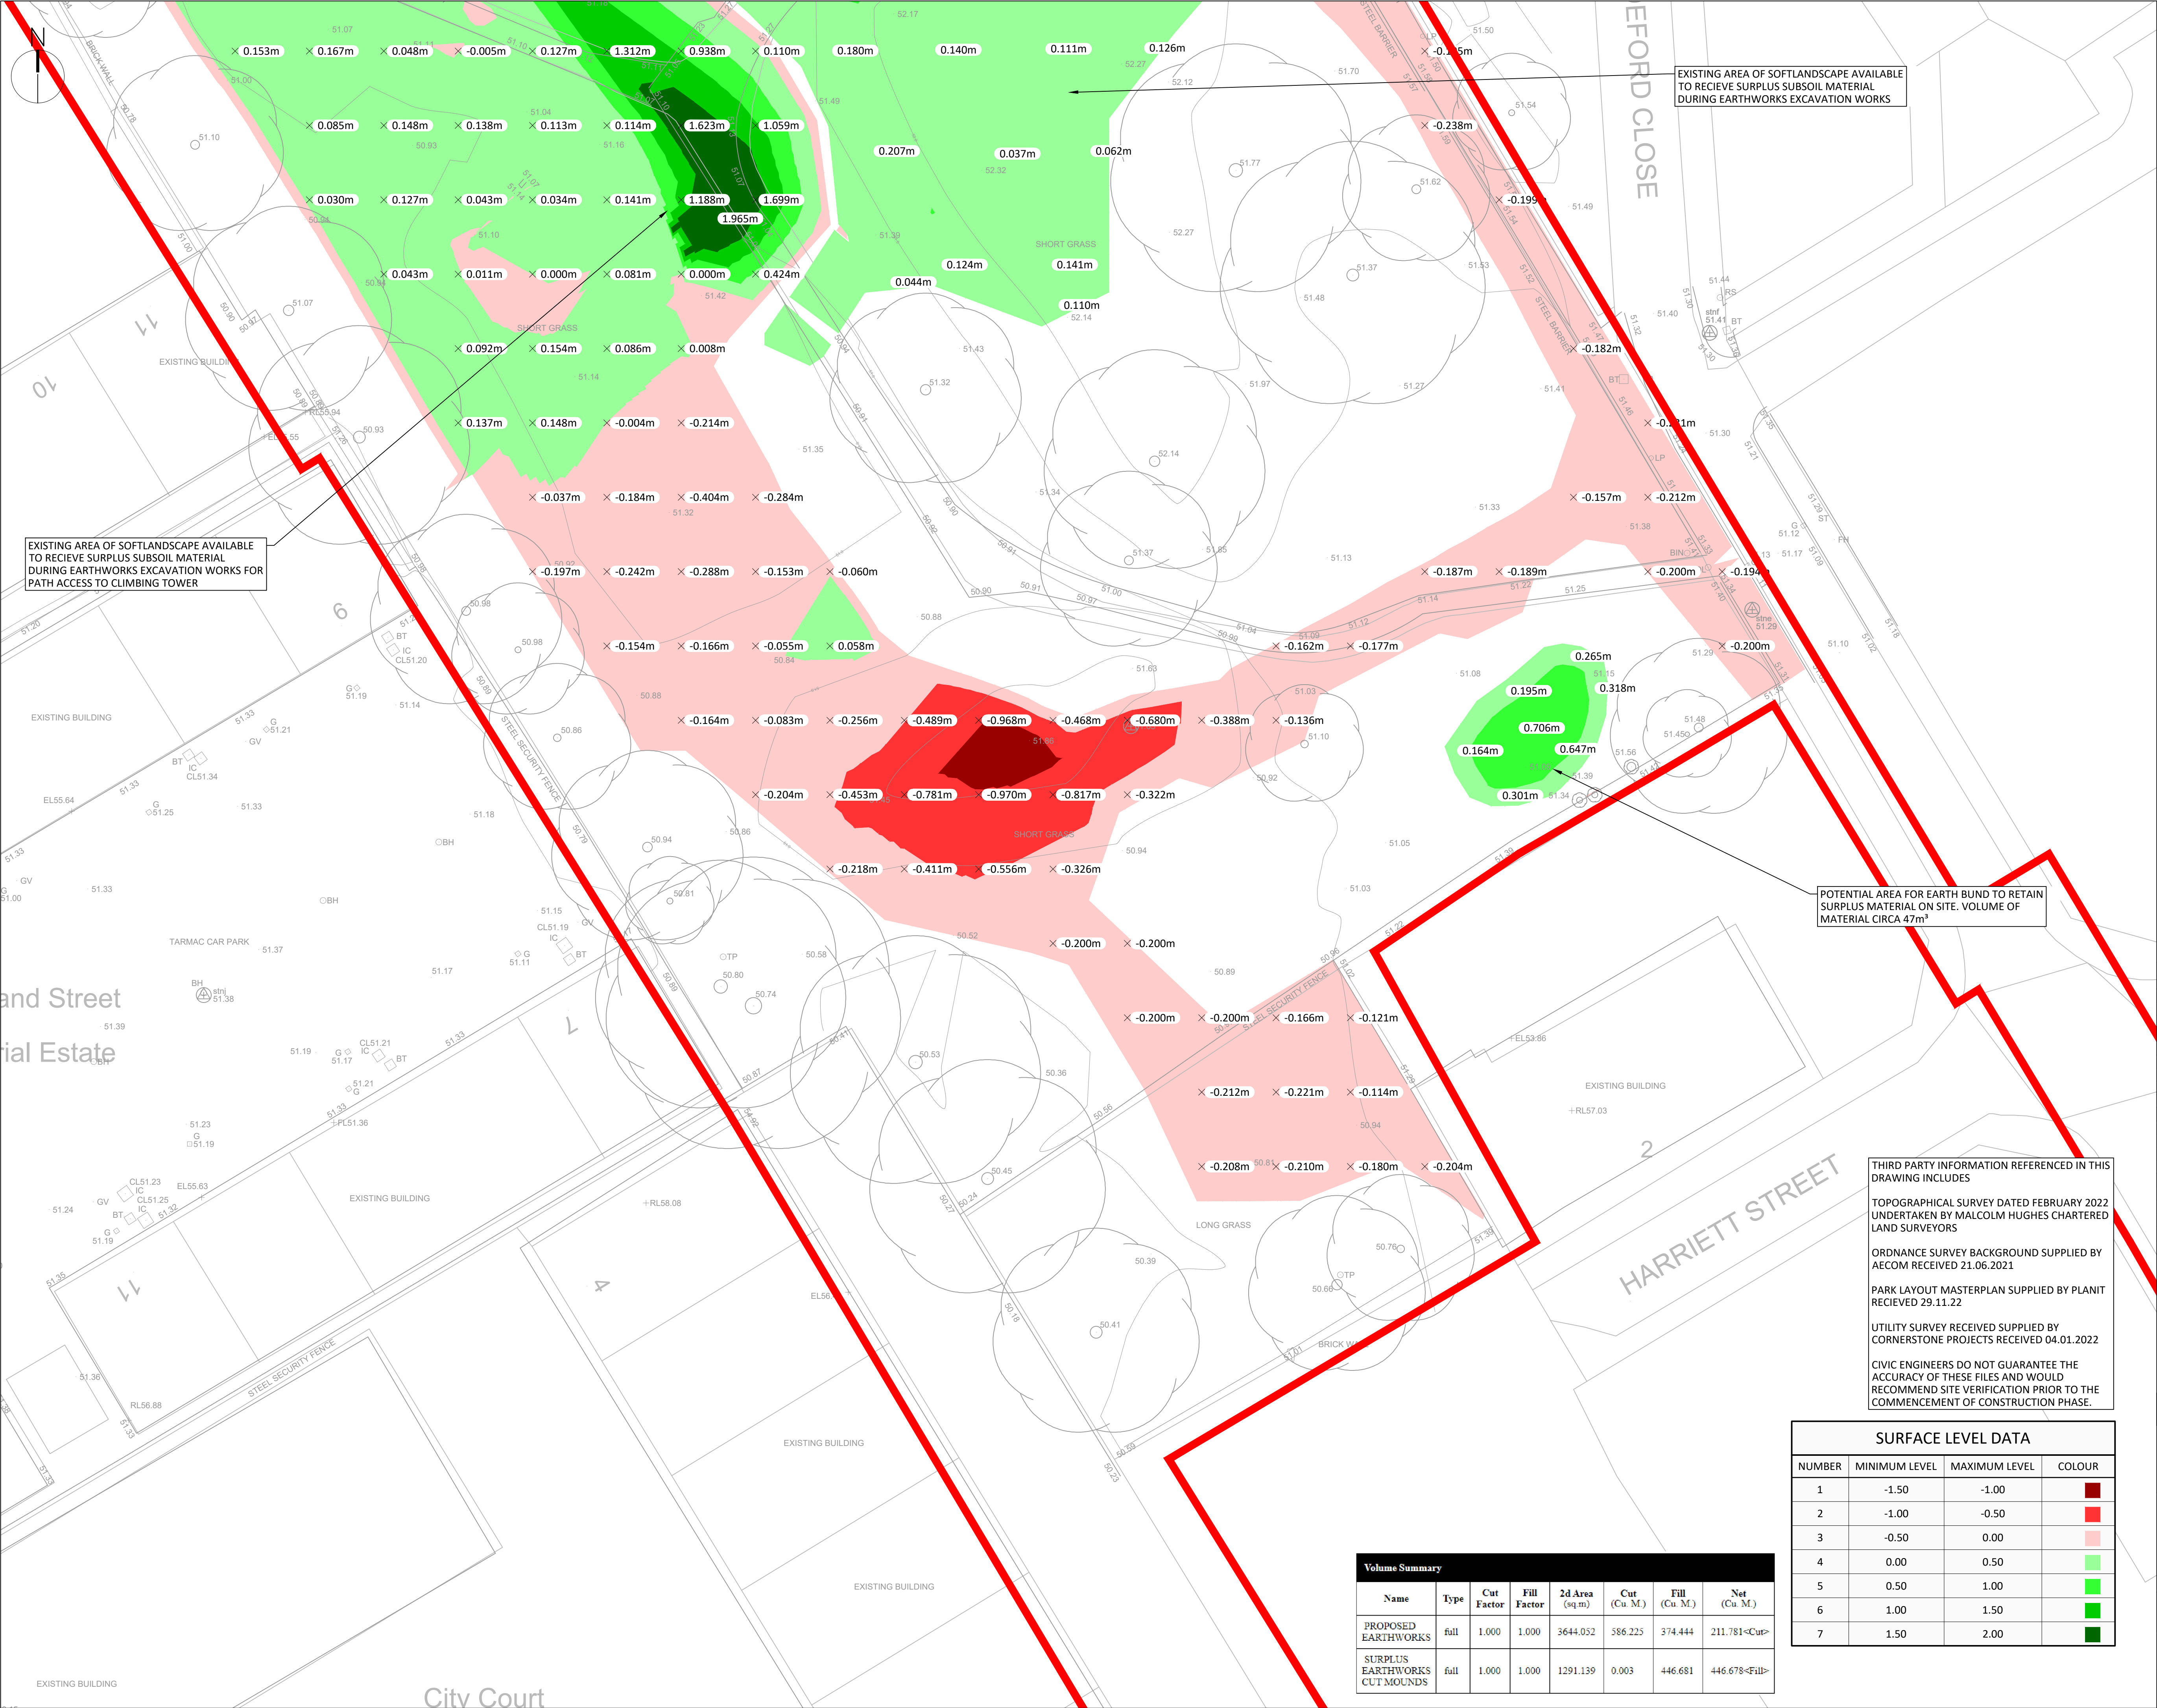

STANDARD NOTES

1. THIS DRAWING IS TO BE READ IN CONJUNCTION WITH ALL RELEVANT ARCHITECT'S AND ENGINEER'S DRAWINGS AND THE SPECIFICATIONS.
2. THIS DRAWING SHOULD NOT BE SCALED.
3. ALL DIMENSIONS ARE TO BE VERIFIED BY THE CONTRACTOR ON SITE.
4. ALL DISCREPANCIES SHOULD BE REPORTED TO C.A./E.A. PRIOR TO THE COMMENCEMENT OF WORKS.

© CIVIC ENGINEERS LIMITED

KEY

RED LINE BOUNDARY

EARTHWORKS ANALYSIS NOTES

EARTHWORKS CALCULATIONS SHOWN IN VOLUME SUMMARY TABLE ARE BASED ON A COMPARISON OF THE FOLLOWING DATA SOURCES:

- EXISTING SITE TOPOGRAPHICAL SURVEY UNDERTAKEN BY SURVEY OPERATIONS DATED FEBRUARY 2022.
- PROPOSED PRELIMINARY SITE LEVELS BY CIVIC ENGINEERS. SUBJECT TO CHANGE DURING DESIGN DEVELOPMENT. THE RESULTS SHOWN IN VOLUME SUMMARY TABLE DO NOT ACCOUNT FOR THE FOLLOWING:
 - ARISINGS
 - BULKING FACTORS
 - DRAINAGE
 - FOUNDATIONS
 - TEMPORARY STRUCTURES

THE DESIGN SHOWN IS BASED ON THE FOLLOWING ASSUMPTIONS:

- ALL EARTH ACCOUNTED FOR IN THE CALCULATIONS IS OF REUSABLE QUALITY.

SITE STRIP REMOVAL

- SITE STRIP FIGURES ARE BASED ON A COMPARISON OF THE EXISTING TOPOGRAPHICAL SURVEY WITHIN EXISTING SOFT LANDSCAPED AREAS AND A SURFACE REDUCED BY AN ASSUMED SITE STRIP DEPTH OF **150mm**.
- IT IS ASSUMED THIS VOLUME OF EARTH IS TO BE REMOVED FROM SITE AND IS NOT ACCOUNTED FOR IN ANY OTHER EARTHWORKS SHOW IN THE VOLUME SUMMARY.
- SITE STRIP VOLUME = **583m3**

CUT & FILL - EARTHWORKS

- SITE CUT AND FILL FIGURES GIVEN IN THE VOLUME SUMMARY TABLE ARE BASED ON A COMPARISON OF THE SITE STRIP SURFACE OF THE SITE AND THE FORMATION SURFACE. THE FORMATION SURFACE IS BASED ON THE PRELIMINARY GROUND LEVELS AS DETAILED ON DRAWING 1826-01-CIV-XX-XX-D-C-20001 AND 20002 WHICH ARE BASED ON THE PAVEMENT BUILD UPS - **350mm**.

NO	DATE	REV	DESCRIPTION	DRAWN	CHKD
30.01.23	P02		RED LINE BOUNDARY UPDATED	BW	CK
16.12.22	P01		FOR INFORMATION	BW	CK

Civic Engineers

MANCHESTER

LONDON

LEEDS

GLASGOW

Carver's Warehouse, 77 Dale Street, Manchester, M1 2HS, Tel: 0161 226 6701

Roads Wharf, 33 Mill Street, London SE1 2AA, Tel: 020 7263 2077

Tower Works, Unit 02-05, Globe Road, Leeds, LS1 5SL, Tel: 0113 2025 1180

Greenfield Chambers, 45 West Nile St, Glasgow, G2 2PT, Tel: 0141 570 1829

www.civicengineers.com

PROJECT

POLAND STREET ZONE

TITLE

ANCOATS GREEN
EARTHWORKS
SHEET 2

DRAWING STATUS					STATUS CODE	
FOR INFORMATION					-	
CE PROJECT No.	SCALE @ A1	DATE CREATED	DRAWN	CHECKED		
1826-01	1:200	DEC'22	BW	CK		
DRAWING No.					REV	
1826-01-CIV-XX-XX-D-C-20004					P02	

Volume Summary						
Name	Type	Cut Factor	Fill Factor	2d Area (sq.m)	Cut (Cu. M.)	Fill (Cu. M.)
PROPOSED EARTHWORKS	full	1.000	1.000	3644.052	586.225	374.444
SURPLUS EARTHWORKS CUT MOUNDS	full	1.000	1.000	1291.139	0.003	446.681

SURFACE LEVEL DATA			
NUMBER	MINIMUM LEVEL	MAXIMUM LEVEL	COLOUR
1	-1.50	-1.00	
2	-1.00	-0.50	
3	-0.50	0.00	
4	0.00	0.50	
5	0.50	1.00	
6	1.00	1.50	
7	1.50	2.00	