

astley.

Delivering creative brand environments
through signage, print and digital solutions

LEONARDO
Hotels

Client:
Leonardo Hotels

Date:
10.06.22

Full Address:
56 Great Bridgewater St,
Manchester,
M1 5LE

Drg by:
KS

Drawing Ref:
G_80615-C

Title:
External Signage


Visual Status:
Approved

Amendments

Rev A - Logo & spec update
Rev B - Back letters removed
from item 1.

Approved 01/06/22

Rev C - 10.06.22

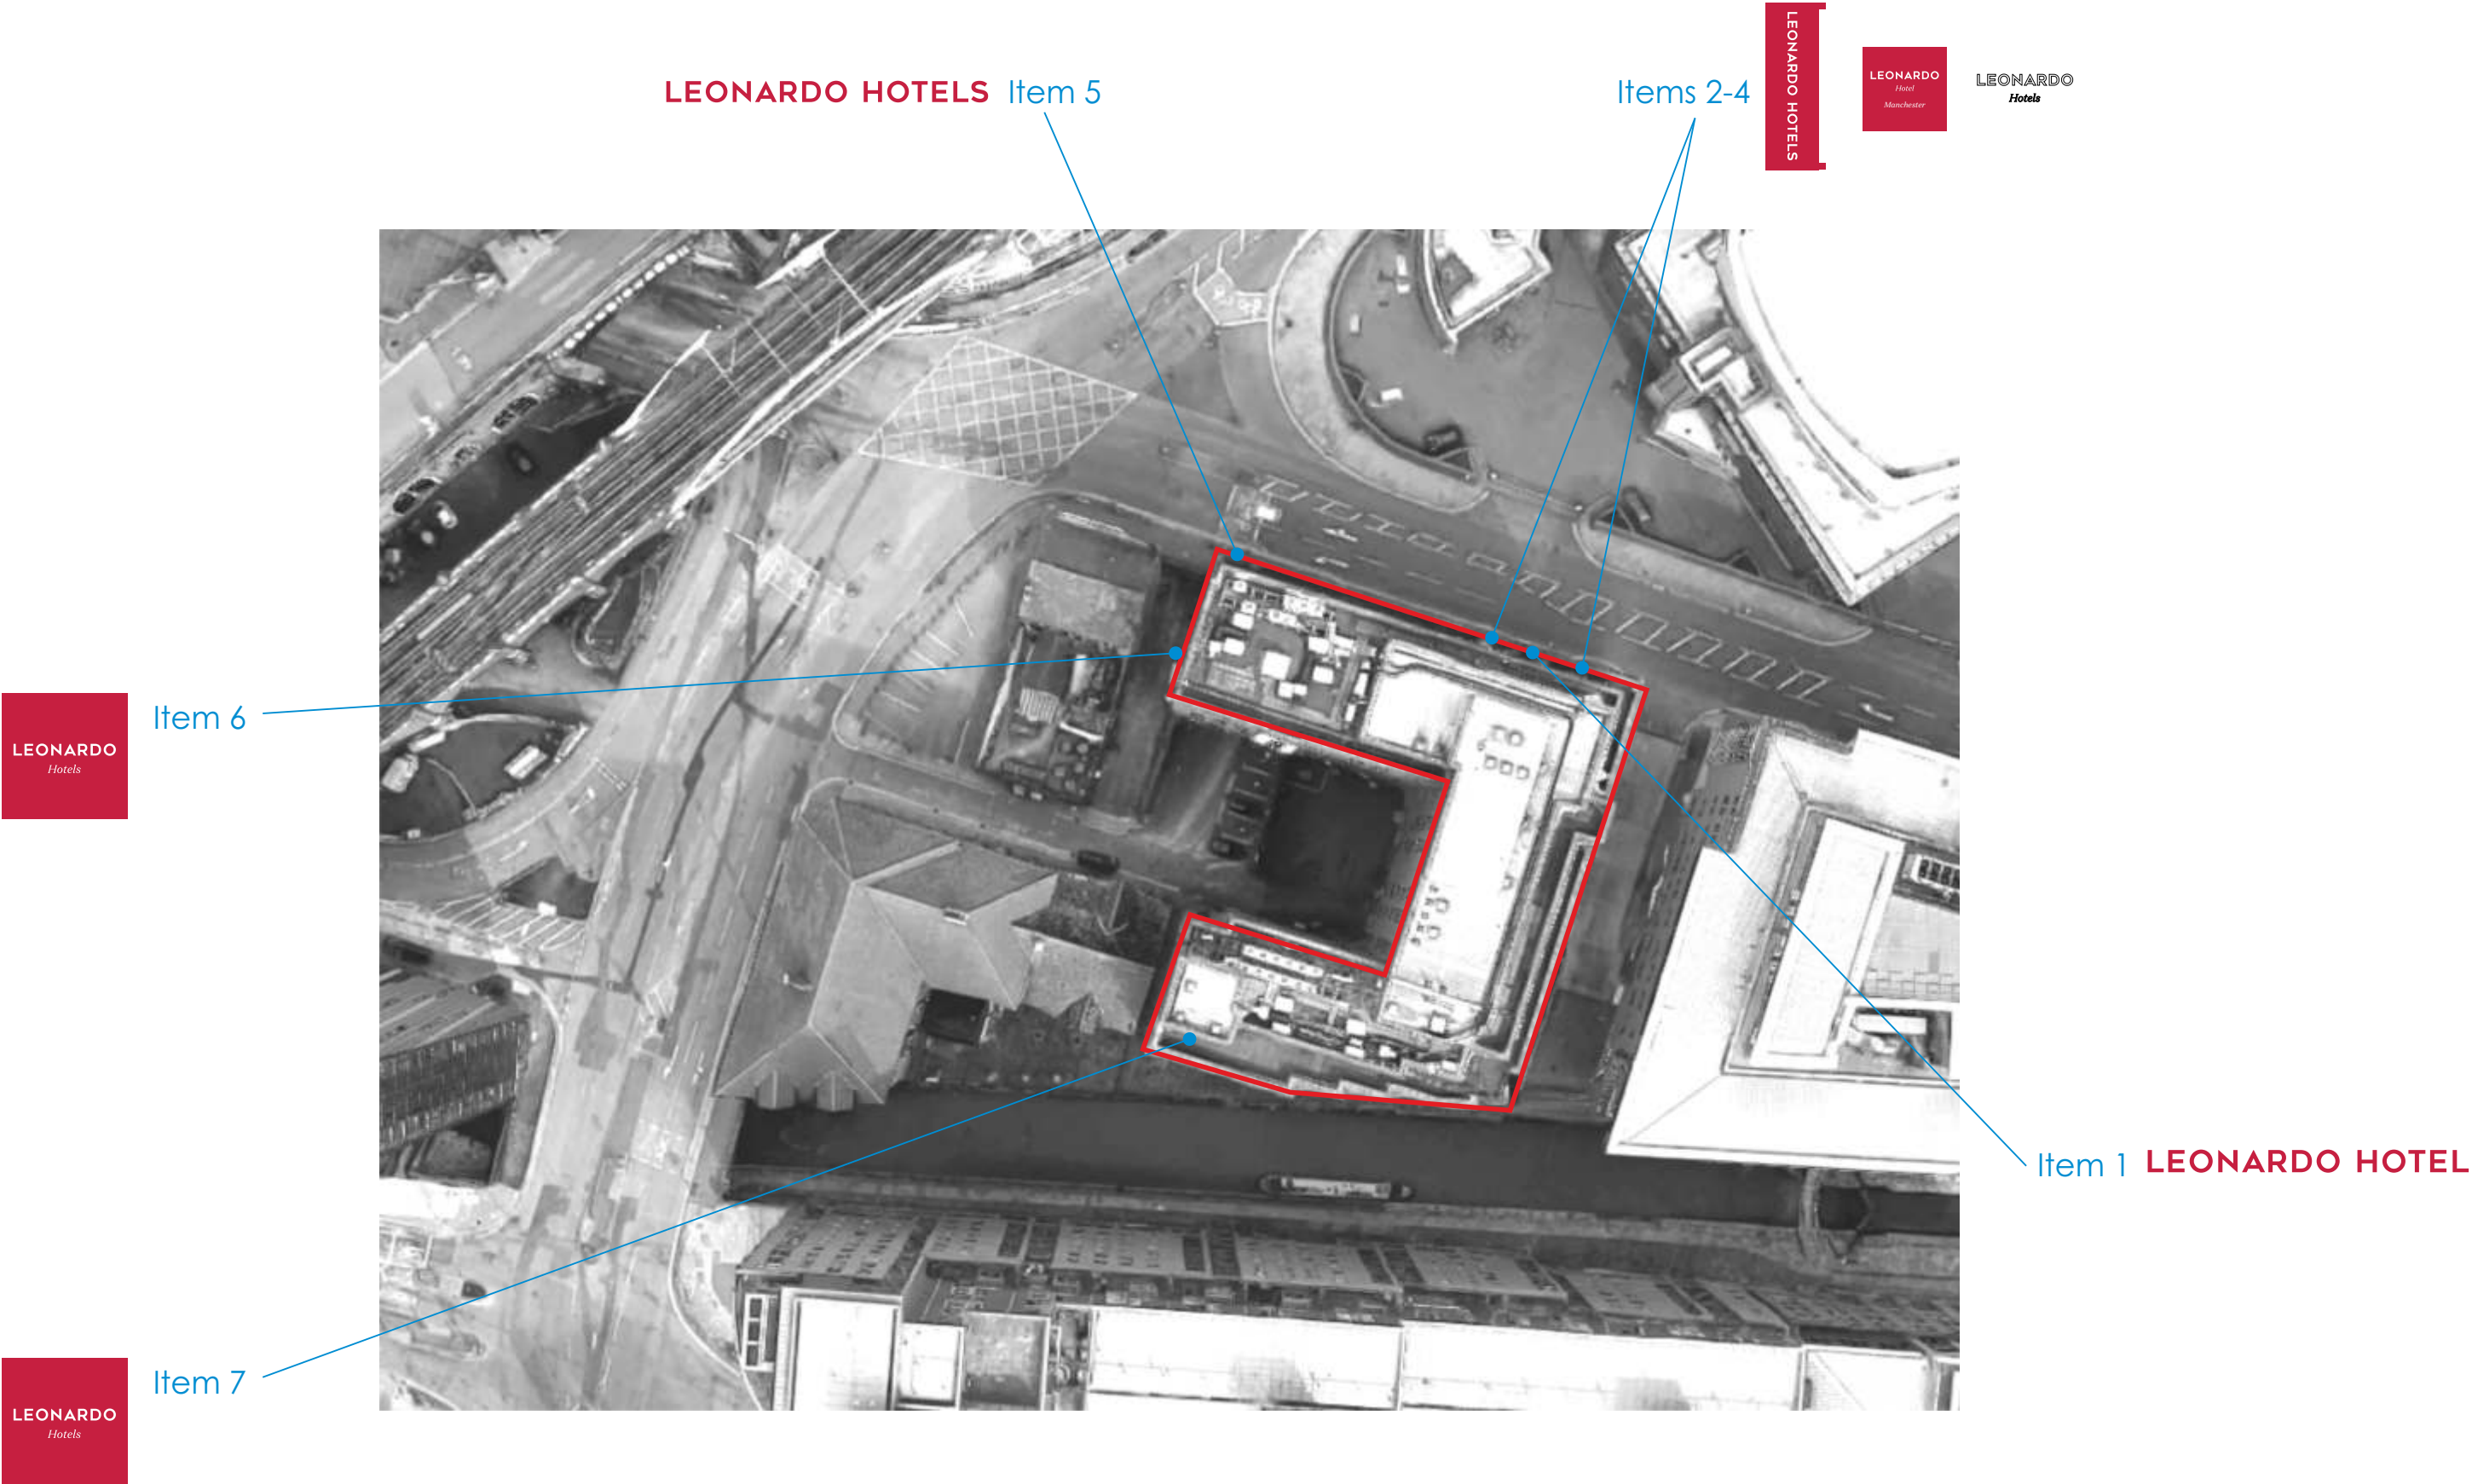

Existing views







Note:
Existing to be cleaned by others






Proposed front elevation m

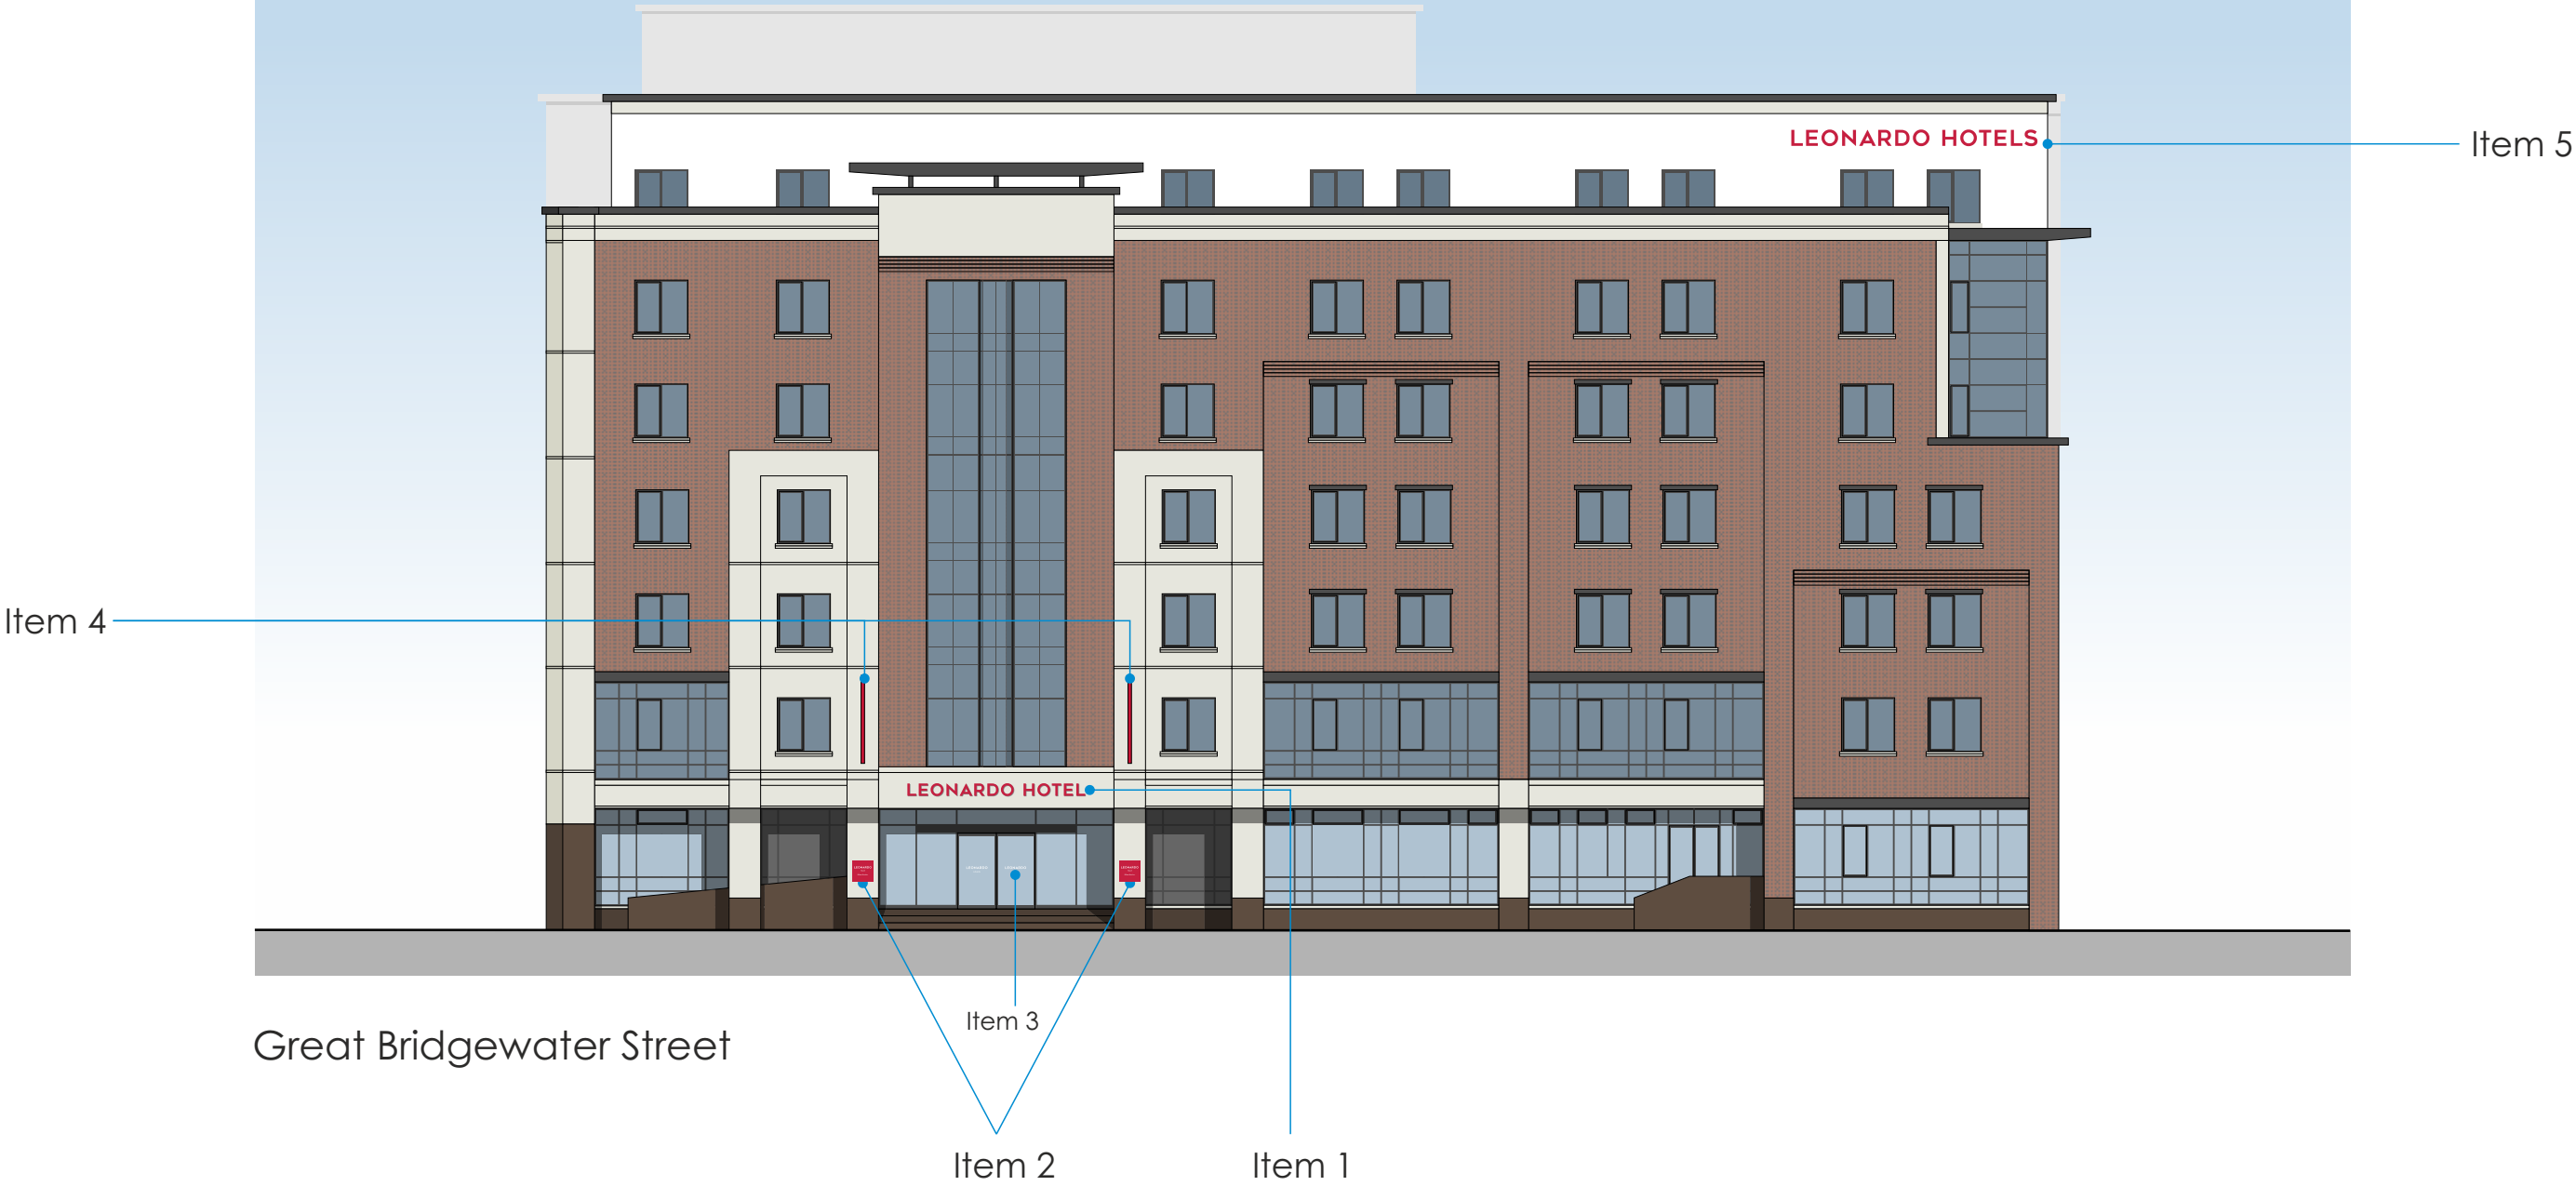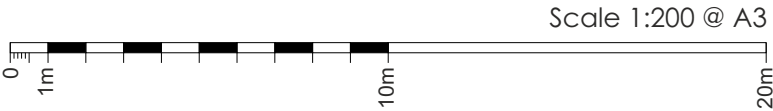




Proposed rhs elevation

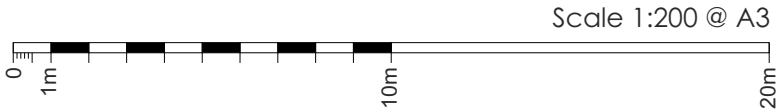



Proposed rear elevation


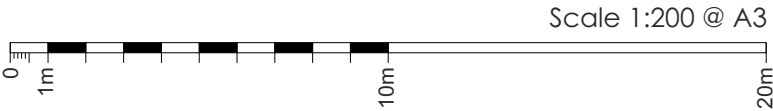


Item 7



Rochdale Canal Tow Path

Item 1 specification

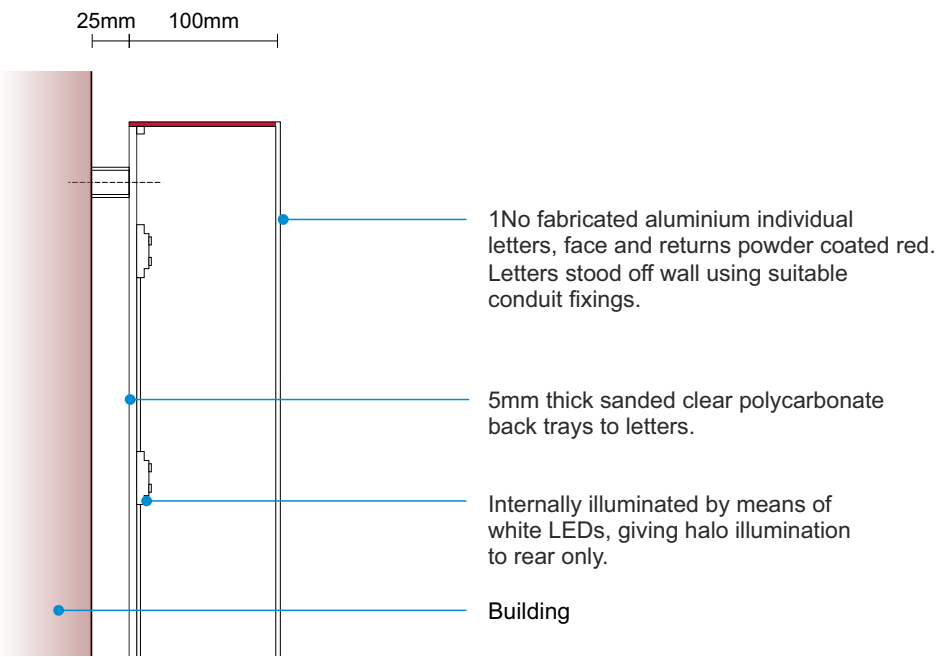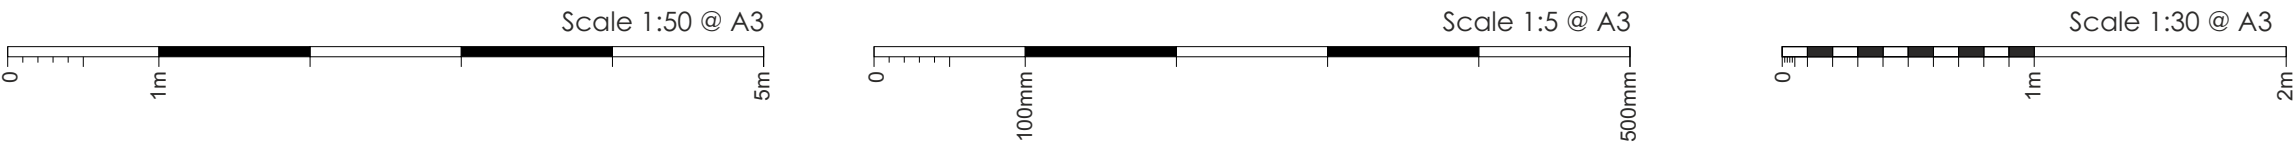

Section through
Scale 1:5

Sign static halo illumination.
Illumination levels less than 300cd/m2
FFL to underside of sign being: 3800mm

Note:
Existing fixing holes made good.
Electrical feed to sign position by others.




Existing sign

Note:
Existing to be cleaned by others



Entrance elevation
Scale 1:50

Item 2 specification

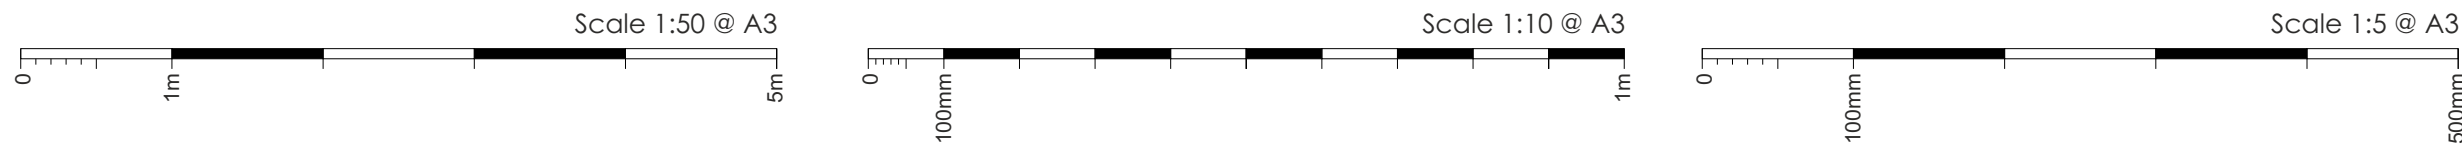


Existing entrance view



Entrance elevation

Scale 1:50

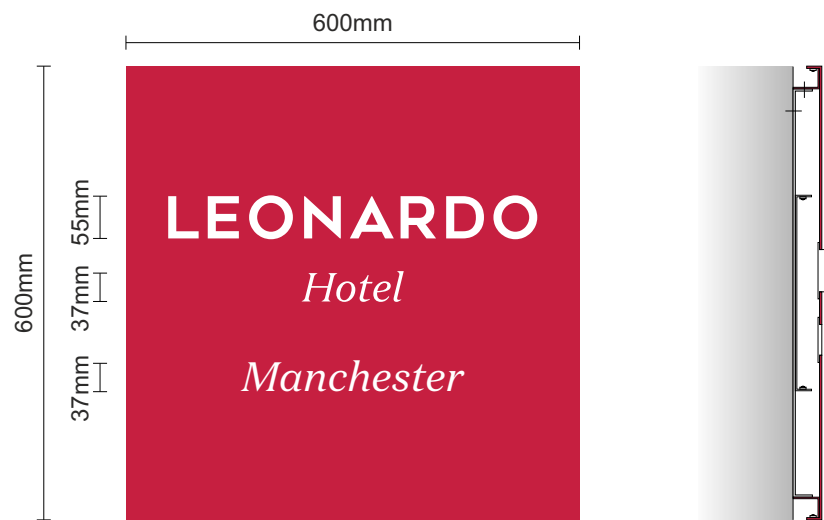

Face view
Scale 1:10


Section through
Scale 1:5

Item 2


1No. new aperture cut folded aluminium panel powder coated corporate red.
'LEONARDO' text to be push through clear acrylic sitting 10mm proud
'Hotels' text to be push through clear acrylic sitting flush.
Acrylic the be reverse applied translucent white vinyl.
Sign internally illuminated by means of white LED's.
Edge shadow gap to be internally illuminated by means of red LED's providing red halo illumination.

- Sign static face illumination.
- Illumination levels less than 300cd/m2
- FFL to underside of sign being: 1350mm


Item 3 specification

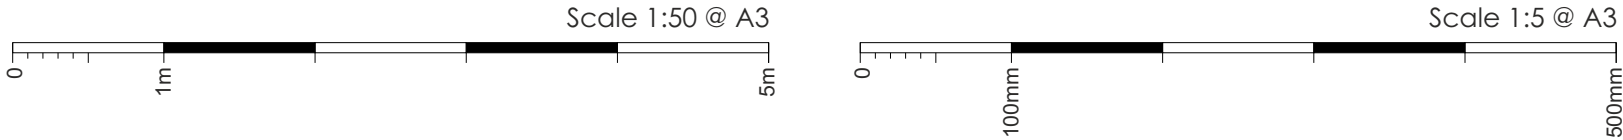

Existing entrance view

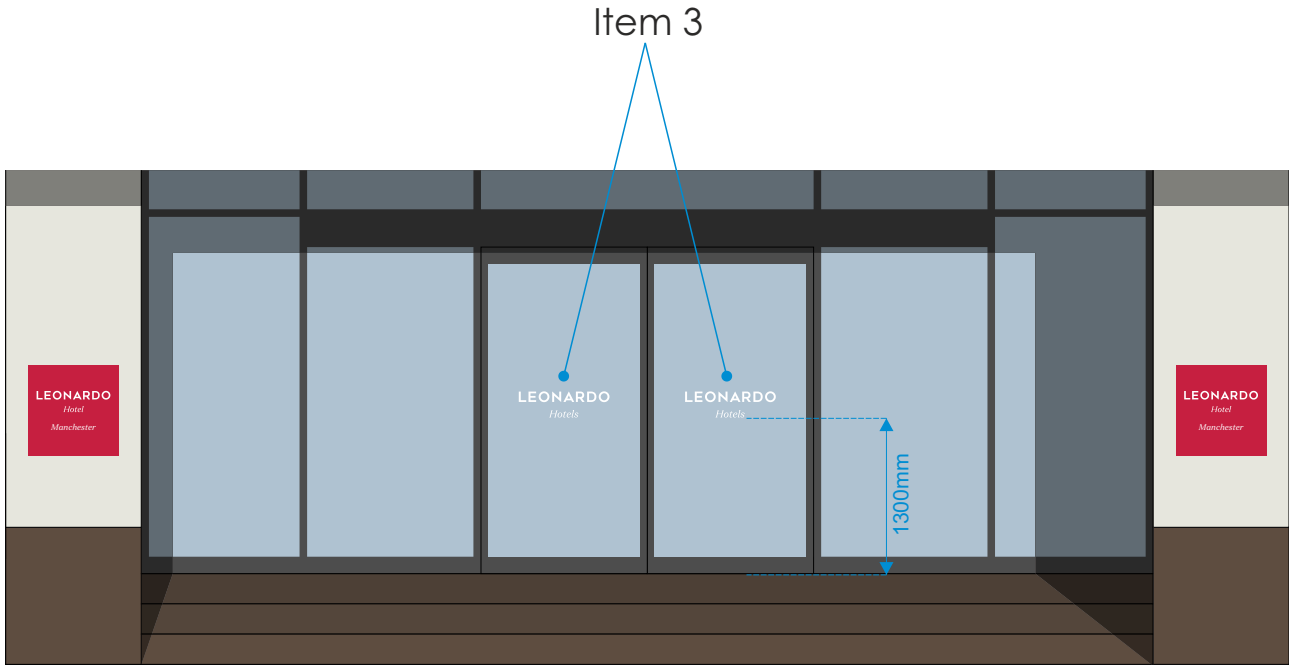

Entrance elevation
Scale 1:50

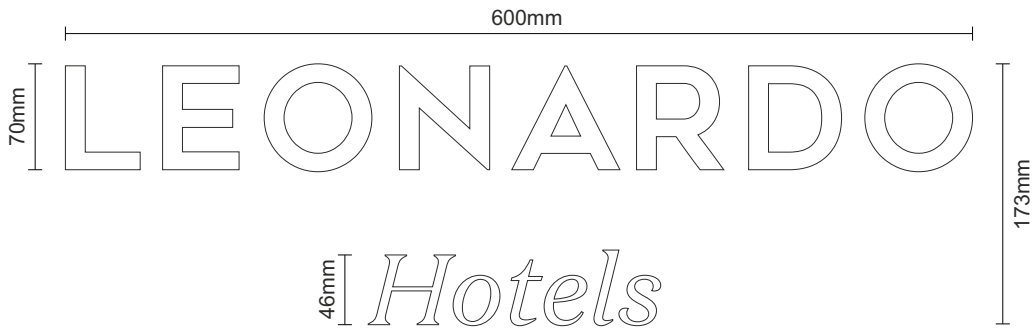

Item 3

Scale 1:5

Glazing vinyls to be removed & replaced with 2No. new face applied white vinyl logos.

Height from FFL to underside of panel being: 1300mm

Non illumination.






Face view

FFL to underside of sign being: 4700mm

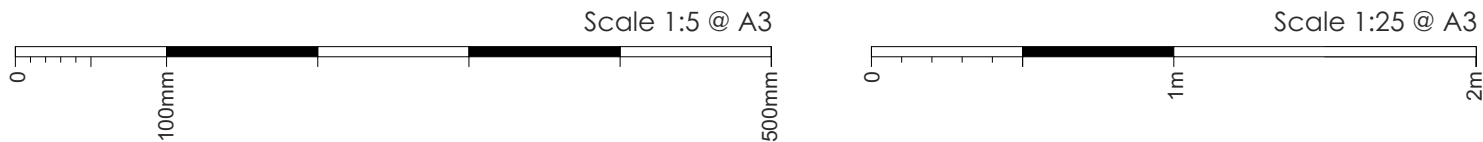

approx. 7000mm

approx. 455mm


LEONARDO HOTELS

Face view

Scale 1:25

MANUFACTURING SURVEY REQUIRED

Note:
Existing fixing holes made good

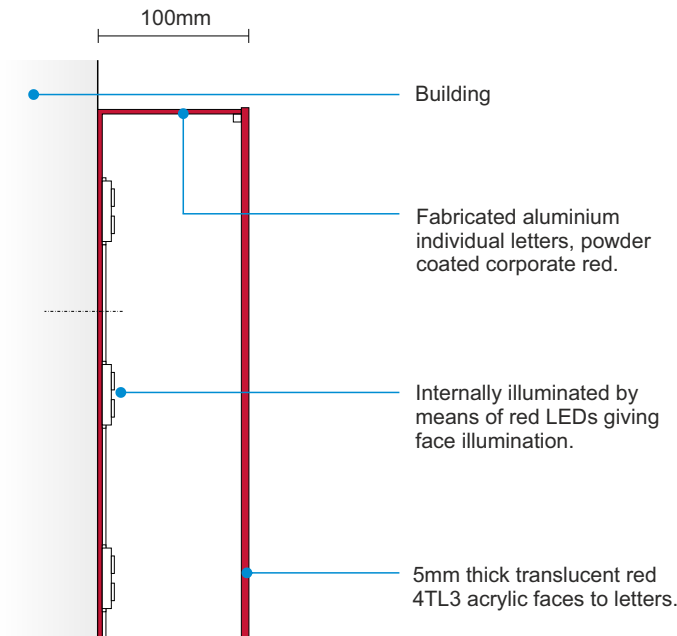



Section through

Scale 1:5

Sign static face illumination.
Illumination levels less than 300cd/m2
FFL to underside of sign being: 22,300mm



Items 6 & 7 specification

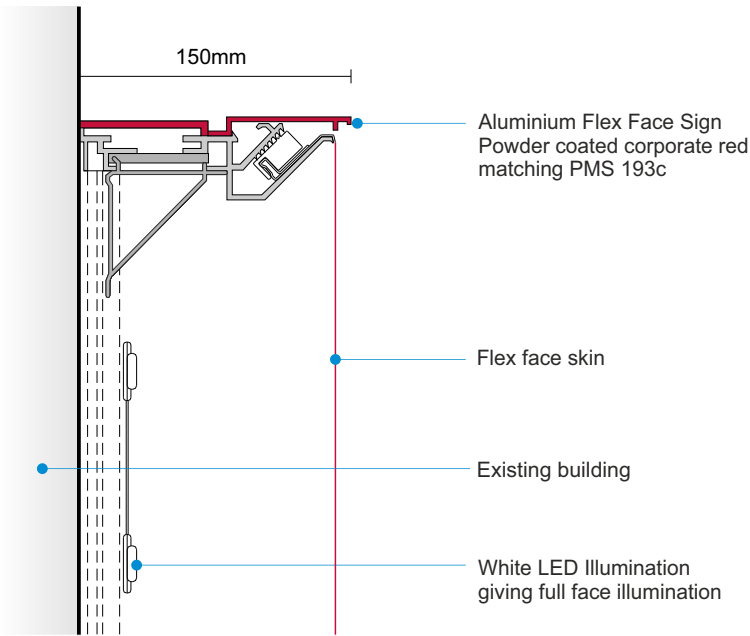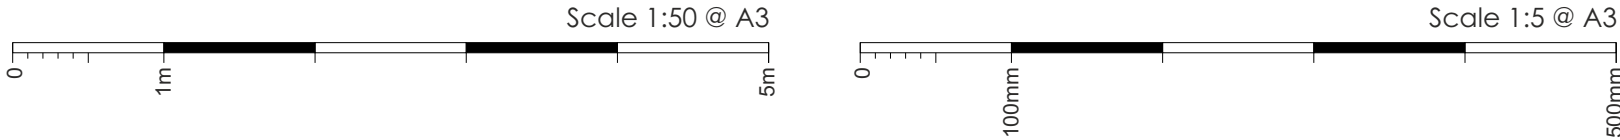

Section through
Scale 1:5

Sign static face illumination.
Illumination levels less than 300cd/m2
Item 6 - FFL to underside of sign being: 19,800mm
Item 7 - FFL to underside of sign being: 26,000mm



Face view
Scale 1:50
MANUFACTURING SURVEY REQUIRED