


P01 Issued For Planning	01.07.22
Rev	Date

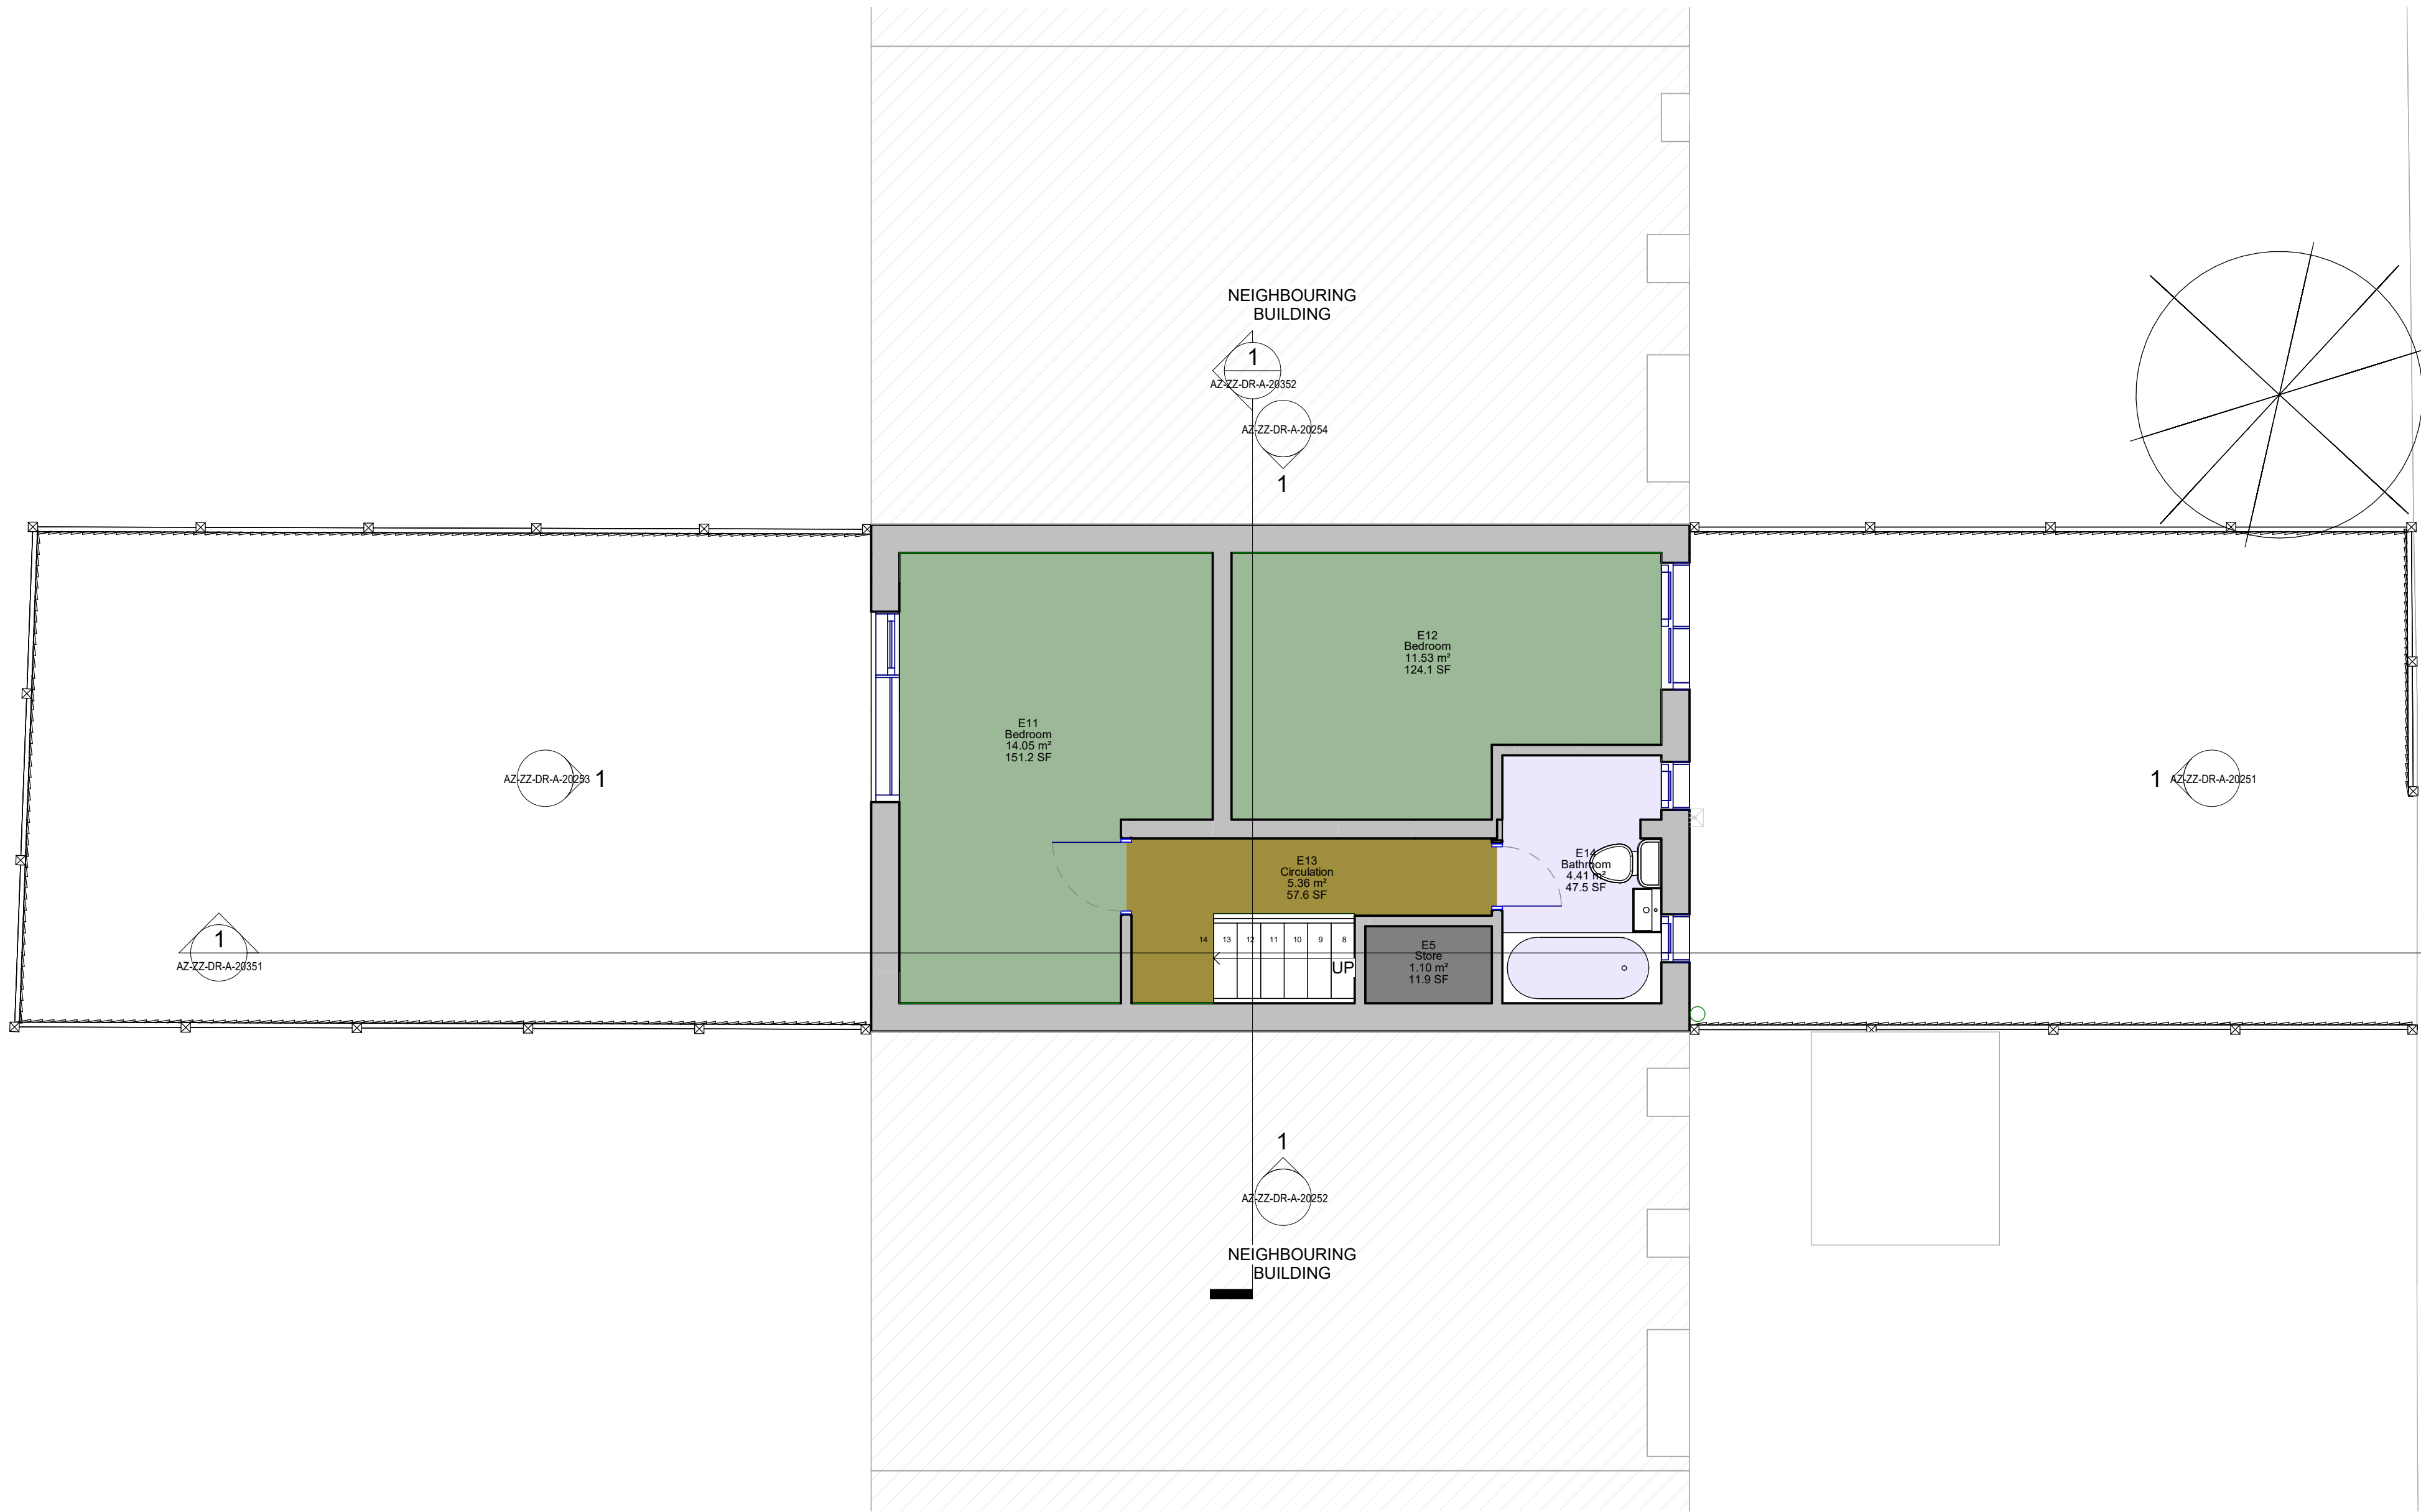

Architecture & Interiors
35 Praed St, Paddington, London, W2 1NR
T020 8014 8130
www.aga-associates.com

Client
Quincy Chuka

Project
10 Shilford Drive, Manchester, M4 4JG

Drawing
General Arrangement Plan
Level 01 Existing

RJ Ref	Scale (A1)	Status	Revision
1037	1 : 50	Planning	P01

Drawing Number
1037-AGA-AZ-ZZ-DR-A-20151